


LAST SAVED BY: ejwalker
PLOT DATE: Nov. 5, 20 SAVED PATH: C:\pwworkdir\0489025

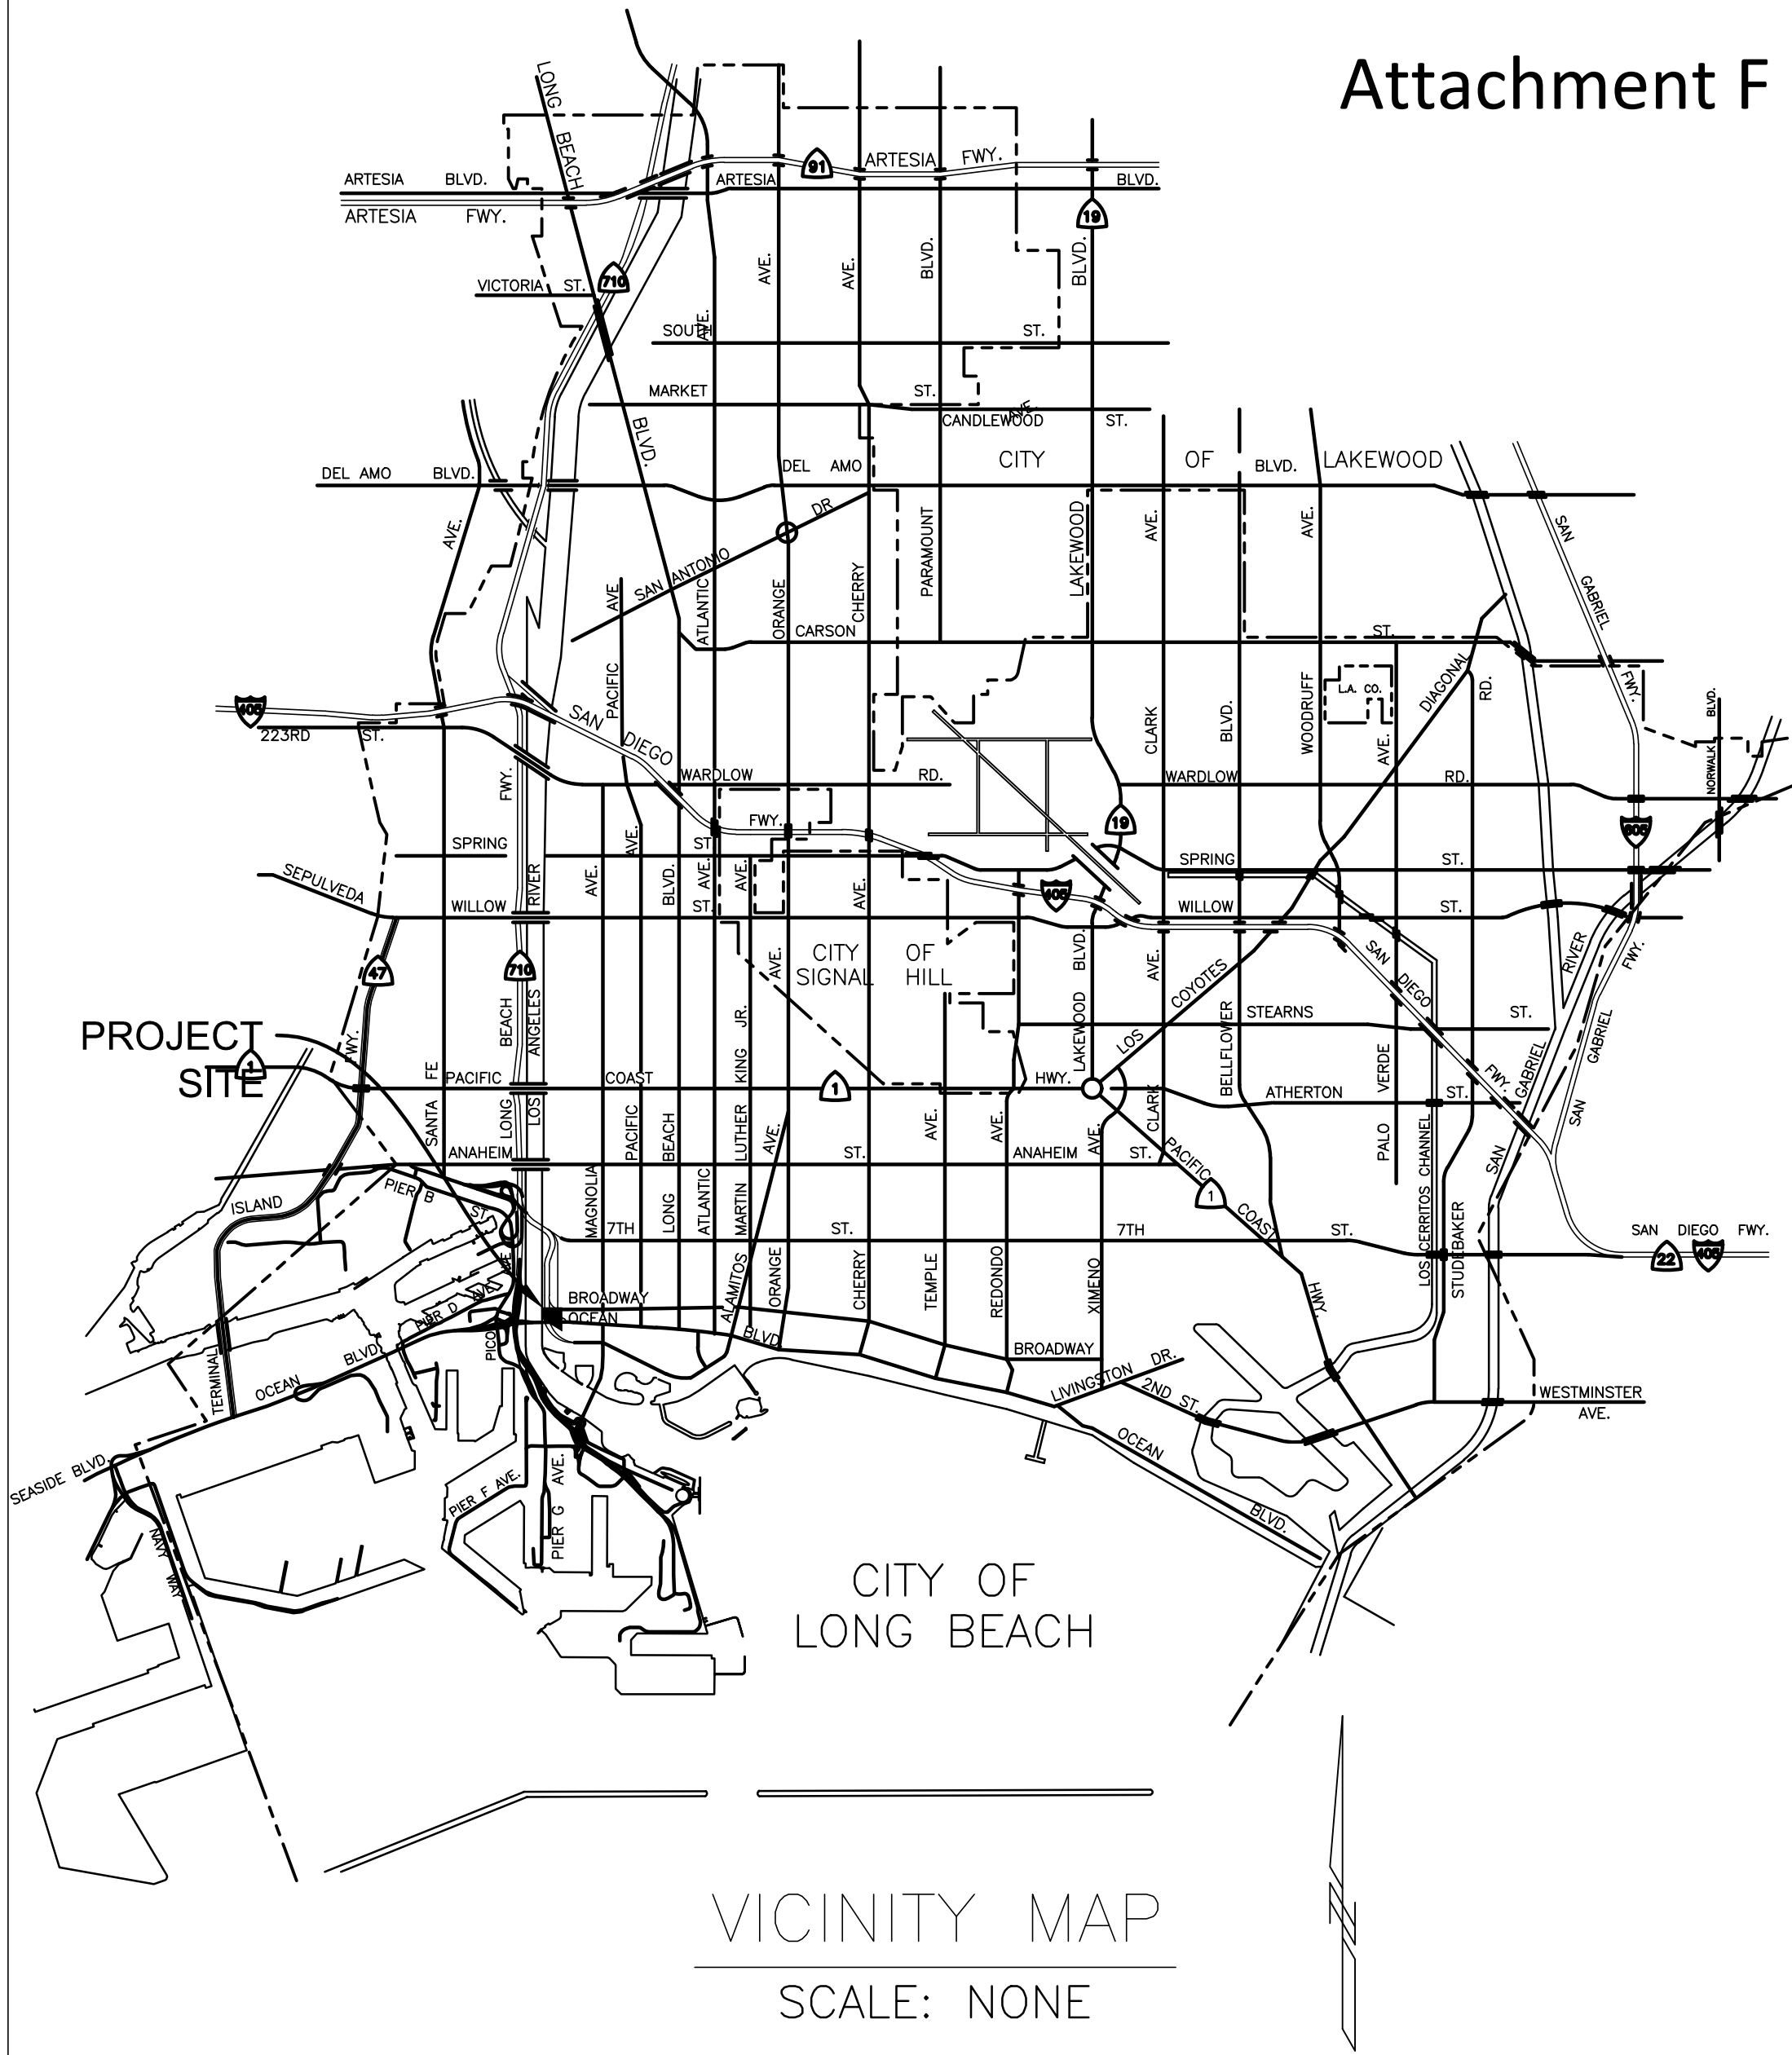

Attachment F

SHEET INDEX

SHEET # TITLE

- | | |
|-------|--|
| 1 | CIVIL IMPROVEMENTS |
| 2 | TITLE SHEET |
| 3 | SITE PLAN |
| 4-5 | DEMOLITION PLAN |
| 6 | STORM DRAIN PLAN AND PROFILE |
| 7 | PRECISE GRADING PLAN |
| 8 | PRECISE GRADING SECTIONS |
| 9 | HORIZONTAL CONTROL PLAN |
| 10 | EROSION CONTROL PLAN |
| 11 | SIGNING AND STRIPING PLAN |
| 12-14 | STREET IMPROVEMENT PLAN |
| 15-17 | DETAILS |
| 18 | LANDSCAPE IMPROVEMENTS |
| 19 | IRRIGATION DETAILS |
| 20 | LANDSCAPE CONSTRUCTION DETAILS |
| 21 | IRRIGATION PLAN |
| 22 | IRRIGATION SCHEDULE AND NOTES |
| 23 | PLANTING PLAN |
| 24 | PLANTING SCHEDULE |
| 25 | LANDSCAPE CONSTRUCTION PLAN |
| 26 | ELECTRICAL IMPROVEMENTS |
| 27 | GENERAL ELECTRICAL SYMBOLS - I |
| 28 | GENERAL ELECTRICAL NOTES AND ABBREVIATIONS |
| | GENERAL ELECTRICAL STANDARD DETAILS - I |
| | ELECTRICAL LUMINARE AND PANEL SCHEDULES |

STANDARD GENERAL CONSTRUCTION NOTES:

- THE CONTRACTOR/DEVELOPER SHALL NOTIFY THE DEPARTMENT OF PARKS, RECREATION AND MARINE 72 HOURS PRIOR TO THE START OF CONSTRUCTION OF THE IMPROVEMENTS SHOWN ON THE APPROVED PLANS.
- PLANS, AT EACH STAGE OF PLAN CHECK, SHALL BE ROUTED TO THE DEPARTMENT OF PARKS, RECREATION AND MARINE.
- ADDRESS PLANS TO PARK DEVELOPMENT OFFICER, 2760 STUDEBAKER ROAD, LONG BEACH, CA 90815.
- ANY REVISIONS MADE TO APPROVED PLANS SHALL NEED SUBSEQUENT APPROVAL BY THE DIRECTOR OF PARKS, RECREATION AND MARINE BEFORE STARTING THE WORK.
- PRIOR TO THE ORDERING OF MATERIALS, THE DEVELOPER SHALL PROVIDE ALL SUBMITTALS TO THE DEPARTMENT OF PARKS, RECREATION AND MARINE FOR REVIEW. ADDRESS PLANS TO PARK DEVELOPMENT OFFICER, 2760 STUDEBAKER ROAD, LONG BEACH, CA 90815.
- ANY PARK PROPERTY, AMENITIES OR IMPROVEMENTS FOUND TO BE DAMAGED AS A RESULT OF CONSTRUCTION ACTIVITIES RELATED TO THE PROJECT SHALL BE REPLACED TO THE SATISFACTION OF THE DIRECTOR OF PARKS, RECREATION AND MARINE.
- ALL AREAS OF CONSTRUCTION SHALL BE APPROPRIATELY SECURED AND THE CONTRACTOR IS RESPONSIBLE FOR MONITORING THE SITE AND SHALL BE RESPONSIBLE FOR ANY DAMAGE TO THE SITE CAUSED BY VANDALISM AND SHALL BE RESPONSIBLE FOR ANY HOMELESS CLEAN-UP AND REMOVAL COSTS AS A RESULT OF HOMELESS ACTIVITY AT THE SITE.
- PRIOR TO SITE TURNOVER, THE FOLLOWING SHALL BE FORMALLY SUBMITTED TO THE DEPARTMENT OF PARKS, RECREATION AND MARINE:
 - FINAL AS-BUILT PLANS (TWO PRINTED COPIES, ONE ELECTRONIC PDF, AND ONE CAD FILE).
 - PROPERTY DOCUMENTATION, INCLUDING BUT NOT LIMITED TO, SITE SURVEY, RECORDED DEED, FINAL MAP, SOILS REPORT (ONE ELECTRONIC PDF).
 - OPERATIONS AND MAINTENANCE MANUAL AND WARRANTY INFORMATION FOR ALL SITE FEATURES (ONE PRINTED AND ONE ELECTRONIC PDF). ADDRESS ALL DOCUMENTS TO PARK DEVELOPMENT OFFICER, 2760 STUDEBAKER ROAD, LONG BEACH, CA 90815.
- PRIOR TO FINAL INSPECTION, THE DEVELOPER SHALL CONTACT THE CITY PARK LANDSCAPE MAINTENANCE SUPERINTENDENT IN THE DEPARTMENT OF PARKS, RECREATION AND MARINE, AT (562) 570-4879, FOLLOWING ALL TREE PLANTING, LANDSCAPING, AND IRRIGATION SYSTEM INSTALLATION. DEPARTMENT STAFF WILL PERFORM A FINAL INSPECTION, IDENTIFY ANY ITEMS FOR A CONTRACTOR PUNCH LIST AND WILL ACCEPT ALL TREE PLANTING, LANDSCAPING, AND IRRIGATION SYSTEM PLACED IN THE PARK.

LEGEND

	RIGHT OF WAY		SEWER LINE
	PROPERTY LINE		WATER LINE
	EASEMENT		WATER METER
	PROPOSED SLOPE		STORM DRAIN LINE
	PROPOSED CONTOURS		STREET LIGHT
	GRADE BREAK		CONCRETE PAVING
	DAYLIGHT		DG TRAIL
	PROPOSED SWALE		PERIMETER WALL (PER SEPARATE PLANS)
	APPROX. LIMITS OF LINER		RETAINING WALL (PER LANDSCAPE PLANS)
	PROPOSED ELEVATION		RIDGE LINE

PREVAILING BUILDING CODES:

2016 EDITION OF THE CALIFORNIA BUILDING CODE
2016 EDITION OF THE CALIFORNIA MECHANICAL CODE
2016 EDITION OF THE CALIFORNIA PLUMBING CODE
2016 EDITION OF THE CALIFORNIA ELECTRICAL CODE
2016 CALIFORNIA ENERGY CODE (TITLE 24)
2016 CALIFORNIA GREEN BUILDING STANDARDS CODE
TITLE 18 OF THE LONG BEACH MUNICIPAL CODE

OWNER:

CITY OF LONG BEACH
411 WEST OCEAN
LONG BEACH, CA 90802
562-570-6383

GEOTECHNICAL ENGINEER:

MAURICE AMENDOLAGINE PE, GE
STANTEC CONSULTING
9665 GRANITE RIDGE DRIVE, SUITE 220
SAN DIEGO, CA 92123-2636
858-633-4296

DEMOLITION NOTES

P	PROTECT IN PLACE ITEM PER PLAN	-	N/A
1	CLEAR AND GRUB AND REMOVE AND DISPOSE OF SITE TRASH	2.15	AC
2	ABATE BUILDING	1	EA
3	REMOVE AND DISPOSE OF BUILDING AND BUILDING FOUNDATION	1	EA
4	REMOVE AND DISPOSE OF BUILDING UTILITY CONNECTIONS AND CAP AT LIMIT OF WORK	1	EA
5	REMOVE AND DISPOSE OF BOLLARD	9	EA
6	REMOVE AND DISPOSE OF CATCH BASIN	3	EA
7	ELECTRICAL POLE TO BE REMOVED PER SCE WORK ORDER	2	EA
8	REMOVE AND DISPOSE OF SIGN	1	EA
9	REMOVE AND DISPOSE OF TREE	7	EA
10	REMOVE AND DISPOSE OF STREET LIGHT	1	EA
11	REMOVE AND DISPOSE OF BUILDING HANDRAIL	40	LF
12	REMOVE AND DISPOSE OF CONCRETE RAMP	2,400	SF
13	REMOVE AND DISPOSE OF CONCRETE WALL	133	LF
14	REMOVE AND DISPOSE OF FENCE	490	LF
15	REMOVE AND DISPOSE OF CURB AND GUTTER OR AC BERM	155	LF
16	REMOVE AND DISPOSE OF PORTION OF 3" GAS LINE FOLLOWING INSTALLATION OF NEW GAS LINE BY OTHERS (UNDER SEPARATE PERMIT)	360	LF
17	CAP AND ABANDON IN PLACE 3" GAS UNDER RAILROAD TRACKS	100	LF
18	REMOVE AND DISPOSE OF STORM DRAIN	470	LF
19	CUT STORM DRAIN LINE AT RAILROAD TRACKS AND BACKFILL WITH 2-SACK SLURRY	25	LF
20	REMOVE AND DISPOSE OF ABANDONED SEWER LINE AND MANHOLES	470	LF
21	REMOVE AND DISPOSE OF WATER VALVE	3	EA
22	REMOVE AND DISPOSE OF WATER METER AND CAP LATERAL (UNDER SEPARATE PERMIT)	1	EA
23	REMOVE AND DISPOSE OF GAS VALVE	1	EA
24	REMOVE AND DISPOSE OF STREET LIGHT FOUNDATION	1	EA
29	REMOVE AND DISPOSE OF CONCRETE	8,600	SF
26	REMOVE AND DISPOSE OF ASPHALT	29,800	SF
27	REMOVE AND DISPOSE OF RAILROAD TRACKS	185	LF

PRECISE GRADING NOTES

30	CONSTRUCT 4" THICK INTEGRAL COLORED CONCRETE WALK, COLOR SHALL BE ADOBE TAN (C-21), MEDIUM ACID ETCH BY LM SCOFIELD, OR APPROVED EQUAL. 800-800-9900, SEE DETAIL A ON SHEET 15. CONTRACTOR SHALL INSTALL THREE 3'X3' MOCKUPS (COLORS C-15, C-21, C-27) FOR CITY REVIEW AND APPROVAL.	13,150	SF
31	CONSTRUCT 6" THICK CONCRETE RAMP WITH #3 @ 24" O.C. EACH WAY PER GEOTECHNICAL RECOMMENDATIONS	950	SF
32	CONSTRUCT 6" THICK PEA GRAVEL SHOULDER	10,500	SF
33	CONSTRUCT 6" ROLLED CURB AND GUTTER PER DETAIL 13 ON SHEET 15	110	LF
34	CONSTRUCT CURB TRANSITION PER DETAIL 15 ON SHEET 15.	XX	LF
35	CONSTRUCT DEMOUNTABLE BOLLARD POSTS PER LANDSCAPE PLAN DETAIL 14 ON SHEET 15	4	EA
36	CONNECT TO EXISTING SIDEWALK	1	EA
37	FURNISH AND INSTALL 6" PVC SDR-35 DRAIN PIPE PER MANUFACTURERS RECOMMENDATIONS	880	LF
38	FURNISH AND INSTALL 6" ATRIUM GRATE PER DETAIL 10 ON SHEET 15	13	EA
39	FURNISH AND INSTALL 6" PVC TEE PER MANUFACTURERS RECOMMENDATIONS	1	EA
40	CORE 6" PVC AREA DRAIN INTO STORM DRAIN CATCH BASIN OR JUNCTION STRUCTURE AND GROUT	3	EA
41	FURNISH AND INSTALL 30 MIL AQUA 30 COEX REINFORCED POLYETHYLENE (RPE) LINER BY WESTERN ENVIRONMENTAL LINER OR APPROVED EQUAL. SEE DETAILS 11 AND 12 ON SHEET 15 FOR INSTALLATION LAYERING	63,893.4	SF
42	FURNISH AND INSTALL 8-OZ NONWOVEN GEOTEXTILE FABRIC BY WESTERN ENVIRONMENTAL OR APPROVED EQUAL OVER IMPERMEABLE LAYER. SEE DETAIL 12 ON SHEET 15 FOR INSTALLATION LAYERING	63,893.4	SF
43	TOP OF LINER ANCHOR PER DETAIL 2 ON SHEET 15	1,000	LF
44	TRUNCATED DOMES	1	SF
45	STANDARD CURB TERMINATION PER DETAIL 8 ON SHEET 15	2	EA
46	ROLLED CURB TERMINATION PER DETAIL 9 ON SHEET 15	1	EA
47	CONSTRUCT LOCAL DEPRESSION PER SPPWD STD. 313-3, CASE B.	1	EA

DOMESTIC AND RECYCLED WATER NOTES

48	ADJUST EXISTING WATER METER TO GRADE	1	EA
49	CONNECT TO EXISTING WATER LINE PER IRRIGATION PLAN	1	EA

STORM DRAIN NOTES

50	FURNISH AND INSTALL 4" DUCTILE IRON PIPE PER LBWD WDS-406	380	LF
51	FURNISH AND INSTALL 12" PVC SDR-35 DRAIN PIPE	125	LF
52	CONSTRUCT 18" RCP (D-LOAD PER PROFILE) WITH BEDDING AND BACKFILL PER CITY OF LONG BEACH STD. 634	830	LF
53	CONSTRUCT JUNCTION STRUCTURE PER SPPWC STANDARD 321	6	EA
54	CONSTRUCT 3'X3' CATCH BASIN PER DETAIL 3 ON SHEET 13 AND STENCIL PER CITY OF LONG BEACH STD. 636	1	EA
55	CONSTRUCT WETLAND POND OUTLET STRUCTURE PER DETAIL 6 ON SHEET 14	1	EA
56	CONSTRUCT MITERED PIPE STRUCTURE PER DETAIL 1 ON SHEET 13	2	EA
59	REMOVE EXISTING PLUG AND CONNECT TO EXISTING	3	EA
60	CONSTRUCT 48" MANHOLE PER LBWD WDS-502	1	EA

DRY UTILITY NOTES

71	FURNISH AND INSTALL 3" GAS LINE PER PLAN. CONNECT TO EXISTING 3" GAS LINE.	610	LF
72	GAS LINE CROSSING DESIGN BY OTHERS	1	EA

SIGNING AND STRIPING NOTES

81	PAINT YELLOW DASHED CENTERLINE PER 2018 CALTRANS STANDARD PLAN A20A DETAIL 1	976	LF
82	PAINT BIKE LANE SYMBOL PER CALTRANS STANDARD PLAN A24C	8	EA
83	PAINT BIKE LANE ARROW SYMBOL PER CALTRANS STANDARD PLAN A24A	8	EA
84	FURNISH AND INSTALL SIGN W11-15 PER 2009 MUTCD	8	EA
85	PAINT CROSSWALK PER CITY OF LONG BEACH STD. 307.	1	EA

EROSION CONTROL NOTES

101	INSTALL FIBER ROLL PER DETAIL 1 ON SHEET 9 AND CASQA BMP SE-5	1,650	LF
102	INSTALL MODIFIED INLET PROTECTION PER DETAIL 2 ON SHEET 9 AND CASQA BMP SE-10	14	EA
103	INSTALL MODIFIED STABILIZED CONSTRUCTION ENTRANCE/EXIT PER DETAIL 4 ON SHEET 9 AND CASQA BMP TC-1	1	EA
104	INSTALL GRAVEL BAG BARRIER PER DETAIL 3 ON SHEET 9 AND CASQA BMP SE-6	40	LF
109	INSTALL HYDROMULCH PER MANUFACTURERS RECOMMENDATION AND CASQA BMP EC-3	46,700	SF
106	PROVIDE STREET SWEEPING AND VACUUMING PER CASQA BMP SC-7	1	EA
107	PROVIDE STREET SWEEPING AND VACUUMING PER CASQA BMP SC-7	1	EA



Stantec Consulting Ltd.
38 Technology Drive
Irvine, Ca.
92618-5312
Tel. 949.923.6000
Fax. 949.923.6121
www.stantec.com

Long Beach Municipal Urban Stormwater Treatment (MUST)

Phase 1C - Wetlands - 903 Fairbanks Ave

TITLE SHEET


JOB NO. X

NO. R-

SHEET
1 OF 28

DRAWING NO.
C-1

DESIGNED BY:	DRAWN BY:	DESIGN CHECK BY:	DRAFTING CHECK BY:	AS-BUILT:	REF.	REVISIONS	APPROVAL	DESCRIPTION
No.	DATE	SHEET						


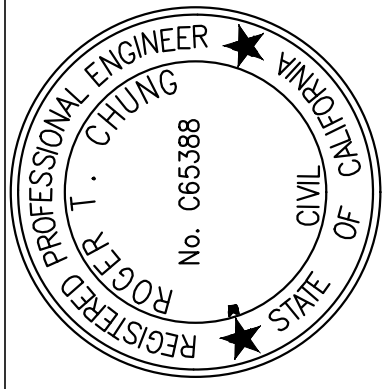


GRAPHIC SCALE

PAGE

FIELD BOOK

LAST SAVED BY: ejwalker
PLOT DATE: Nov. 4, 20 SAVED PATH: C:\pwworkdir\0469025

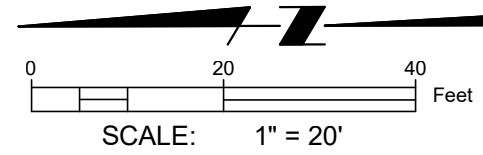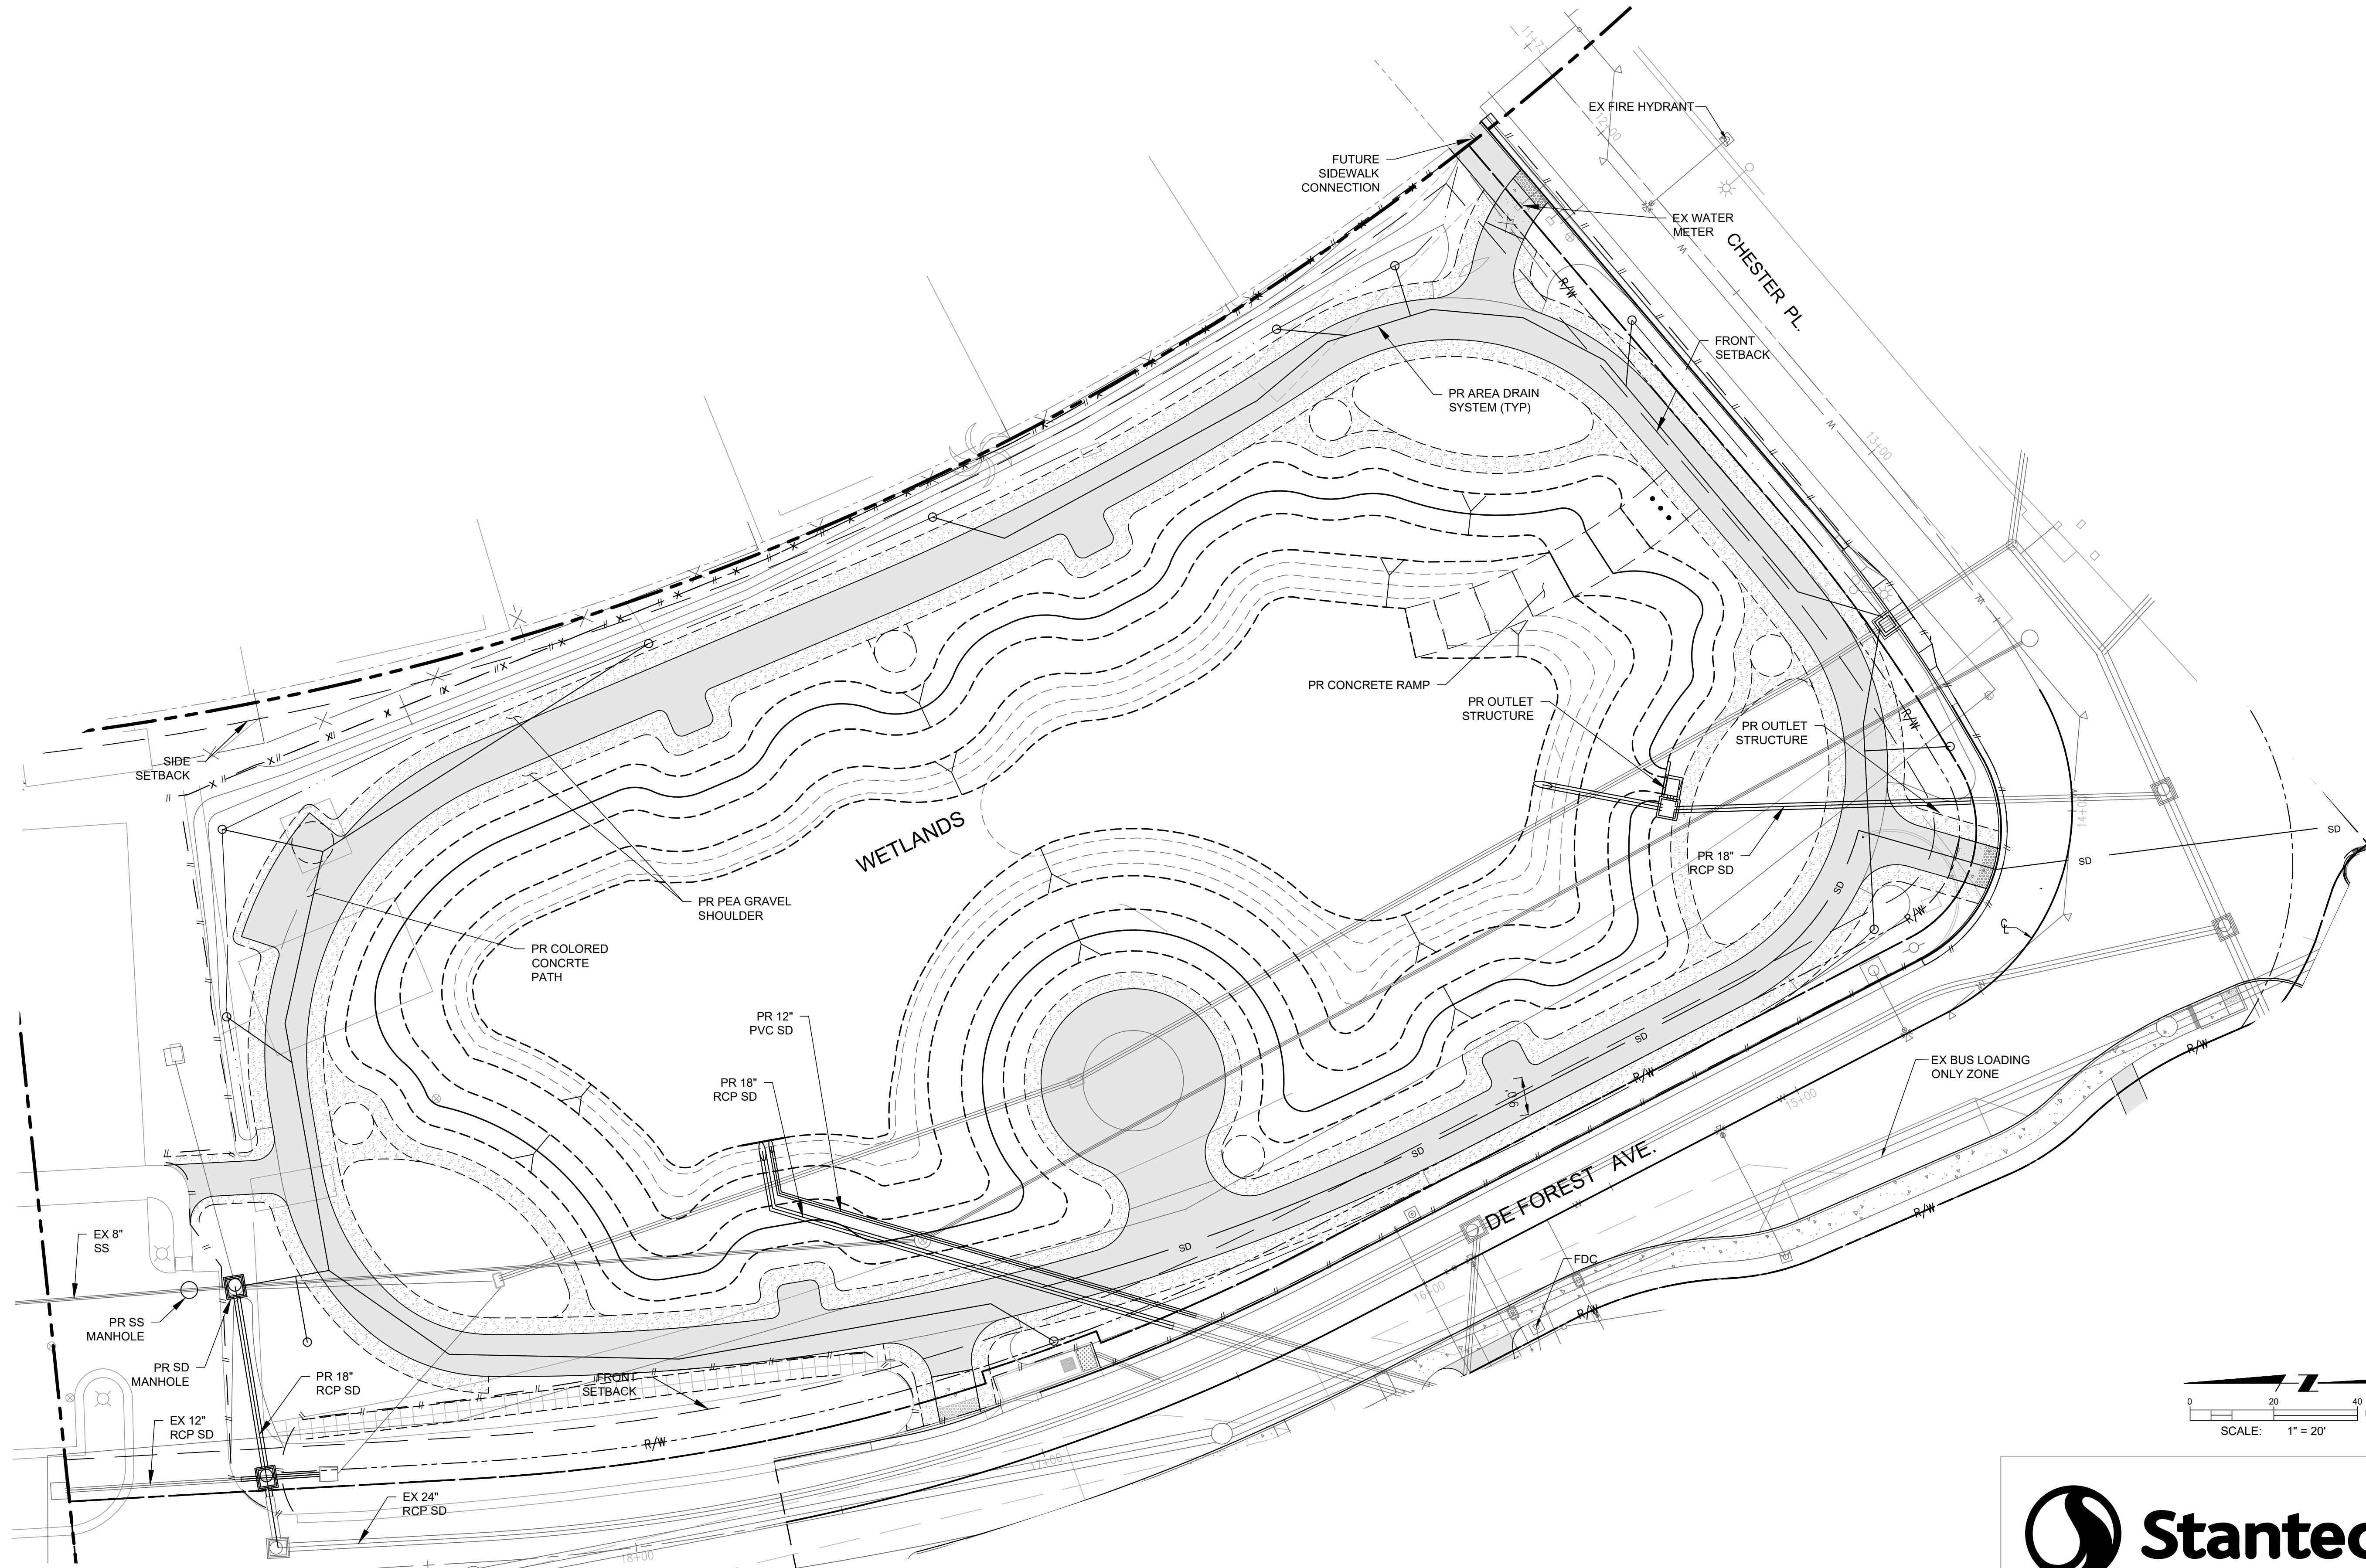


Stantec Consulting Ltd.
38 Technology Drive
Irvine, Ca
92618-5312
Tel. 949.923.6000
Fax. 949.923.6121
www.stantec.com

Long Beach Municipal Urban Stormwater Treatment (MUST)

Phase 1C - Wetlands - 903 Fairbanks Ave

SITE PLAN

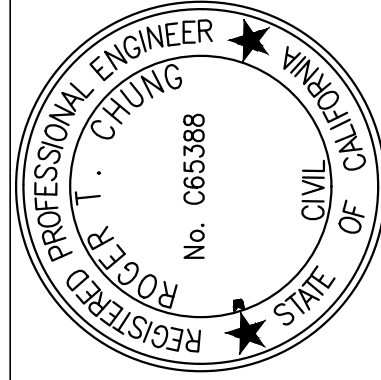


DESIGNED BY:	
DRAWN BY:	
DESIGN CHECK BY:	
DRAFTING CHECK BY:	

REVISIONS	DATE	SHEET	APPROVAL	DESCRIPTION
No.				

AS-BUILT:	REF.
-----------	------

JOB NO.	X
NO. R-	
SHEET	28
DRAWING NO.	C-2

LAST SAVED BY: ejwalker
PLOT DATE: Nov. 5, 20 SAVED PATH: C:\workdir\0489025

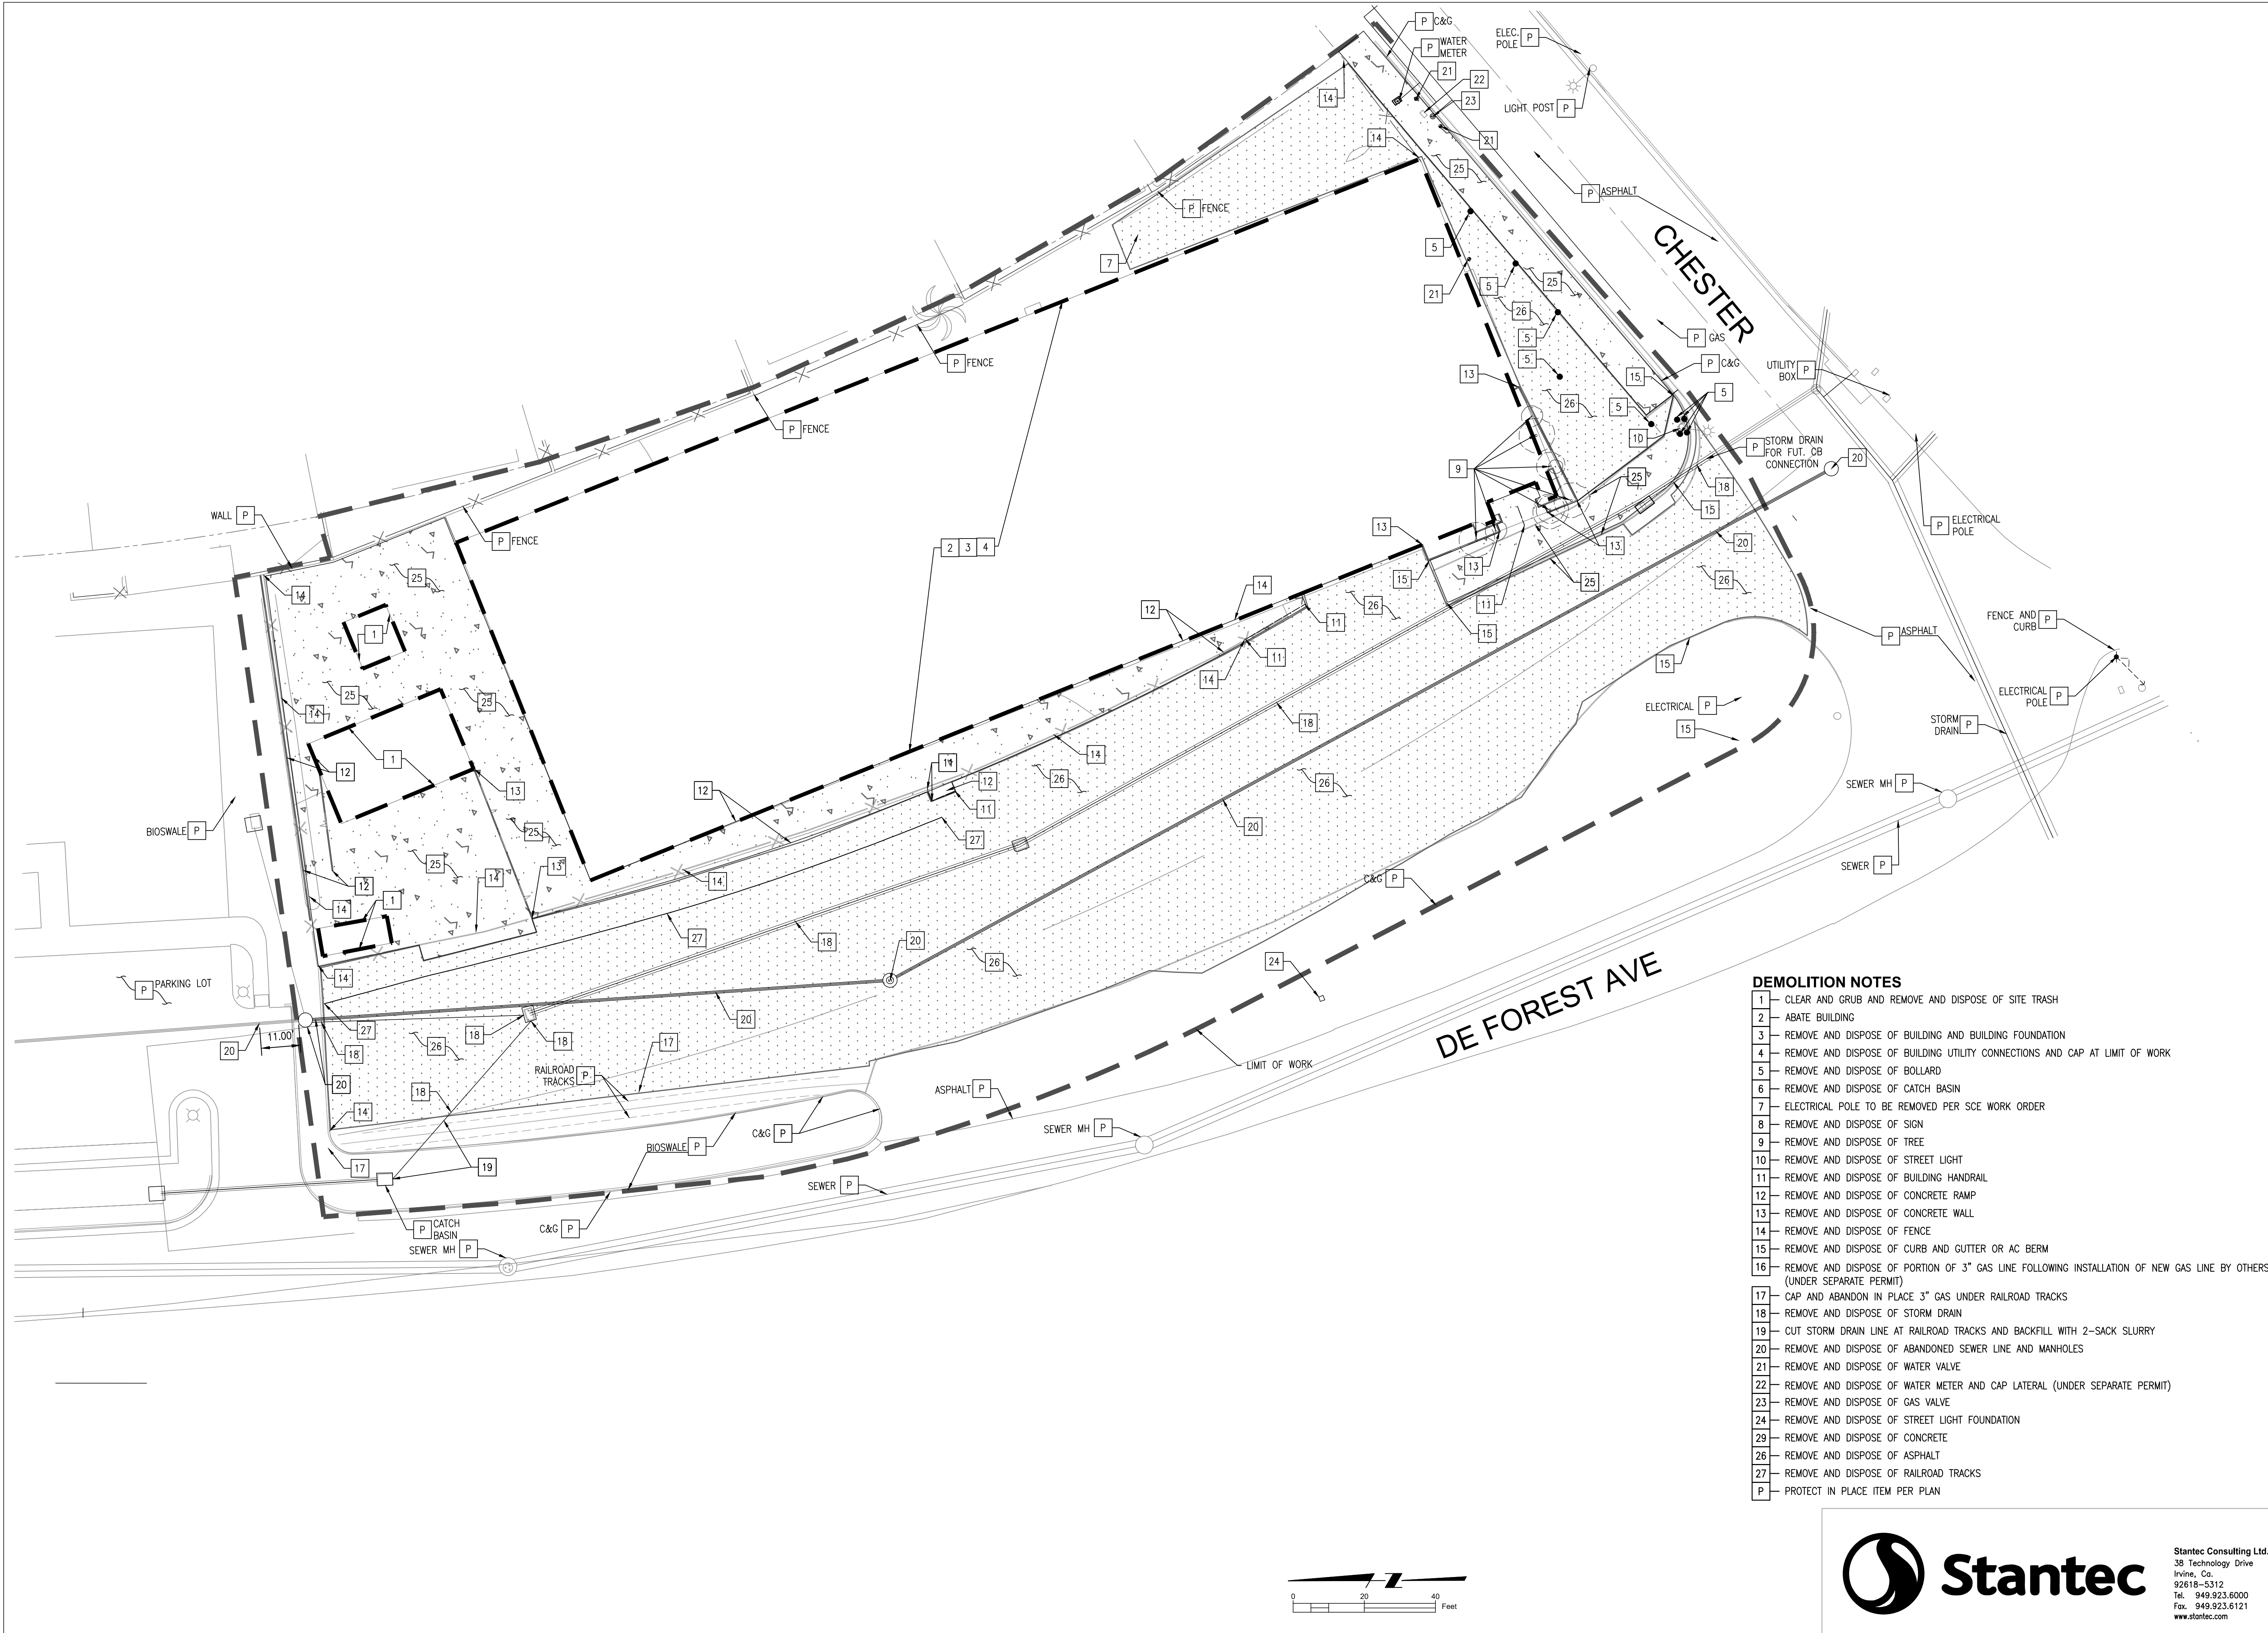

DEMOLITION NOTES

- 1 CLEAR AND GRUB AND REMOVE AND DISPOSE OF SITE TRASH
- 2 ABATE BUILDING
- 3 REMOVE AND DISPOSE OF BUILDING AND BUILDING FOUNDATION
- 4 REMOVE AND DISPOSE OF BUILDING UTILITY CONNECTIONS AND CAP AT LIMIT OF WORK
- 5 REMOVE AND DISPOSE OF BOLLARD
- 6 REMOVE AND DISPOSE OF CATCH BASIN
- 7 ELECTRICAL POLE TO BE REMOVED PER SCE WORK ORDER
- 8 REMOVE AND DISPOSE OF SIGN
- 9 REMOVE AND DISPOSE OF TREE
- 10 REMOVE AND DISPOSE OF STREET LIGHT
- 11 REMOVE AND DISPOSE OF BUILDING HANDRAIL
- 12 REMOVE AND DISPOSE OF CONCRETE RAMP
- 13 REMOVE AND DISPOSE OF CONCRETE WALL
- 14 REMOVE AND DISPOSE OF FENCE
- 15 REMOVE AND DISPOSE OF CURB AND GUTTER OR AC BERM
- 16 REMOVE AND DISPOSE OF PORTION OF 3" GAS LINE FOLLOWING INSTALLATION OF NEW GAS LINE BY OTHERS (UNDER SEPARATE PERMIT)
- 17 CAP AND ABANDON IN PLACE 3" GAS UNDER RAILROAD TRACKS
- 18 REMOVE AND DISPOSE OF STORM DRAIN
- 19 CUT STORM DRAIN LINE AT RAILROAD TRACKS AND BACKFILL WITH 2-SACK SLURRY
- 20 REMOVE AND DISPOSE OF ABANDONED SEWER LINE AND MANHOLES
- 21 REMOVE AND DISPOSE OF WATER VALVE
- 22 REMOVE AND DISPOSE OF WATER METER AND CAP LATERAL (UNDER SEPARATE PERMIT)
- 23 REMOVE AND DISPOSE OF GAS VALVE
- 24 REMOVE AND DISPOSE OF STREET LIGHT FOUNDATION
- 25 REMOVE AND DISPOSE OF CONCRETE
- 26 REMOVE AND DISPOSE OF ASPHALT
- 27 REMOVE AND DISPOSE OF RAILROAD TRACKS
- P PROTECT IN PLACE ITEM PER PLAN



Stantec Consulting Ltd.
38 Technology Drive
Irvine, Ca.
92618-5312
Tel. 949.923.6000
Fax. 949.923.6121
www.stantec.com

Long Beach Municipal Urban Stormwater Treatment (MUST) Phase 1C - Wetlands - 903 Fairbanks Ave DEMOLITION PLAN									
JOB NO. <u>X</u>			PAGE		GRAPHIC SCALE				
NO. R -			FIELD BOOK						
SHEET <u>3</u> OF <u>28</u>									
DRAWING NO. <u>C-3</u>									
DESIGNED BY:			REVISIONS						
DRAWN BY:			No.	DATE	SHEET	APPROVAL		DESCRIPTION	
DESIGN CHECK BY:									
DRAFTING CHECK BY:									
			AS-BUILT:				REF:		

REGISTERED

PROFESSIONAL ENGINEER

ROBERT T. CHUNG


No. 065388

CIVIL


STATE OF CALIFORNIA

DESIGN ELEVATION LEGEND

100.00 ENGINEERED DESIGN ELEVATION
(100.00) POTHOLED ELEVATION
[100.00] ELEVATIONS SHOWN ARE APPROXIMATE. CONTRACTOR HAS TO POTHOLE EXISTING STORM DRAIN TO VERIFY ELEVATIONS. CONTRACTOR SHALL FIELD VERIFY ALL ELEVATIONS AND NOTIFY THE ENGINEER OF RECORD OF ANY DISCREPANCY PRIOR TO COMMENCEMENT OF WORK

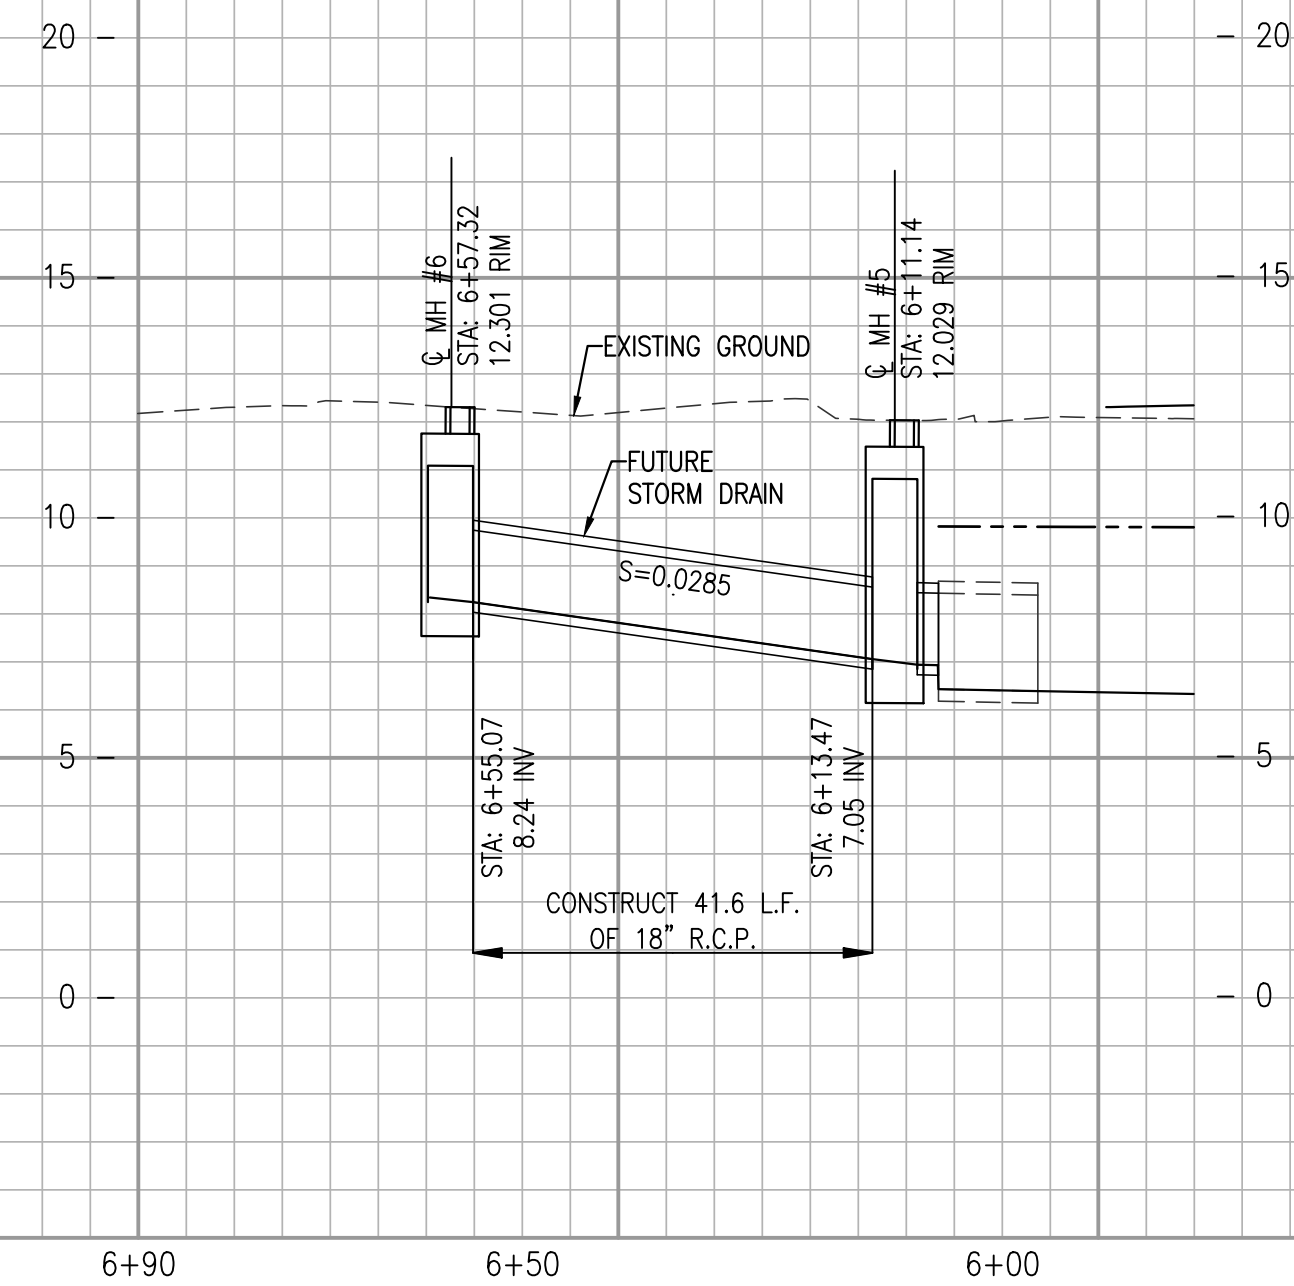



PROFILE SCALE
HORIZONTAL: 1"=20'
VERTICAL: 1"=4'

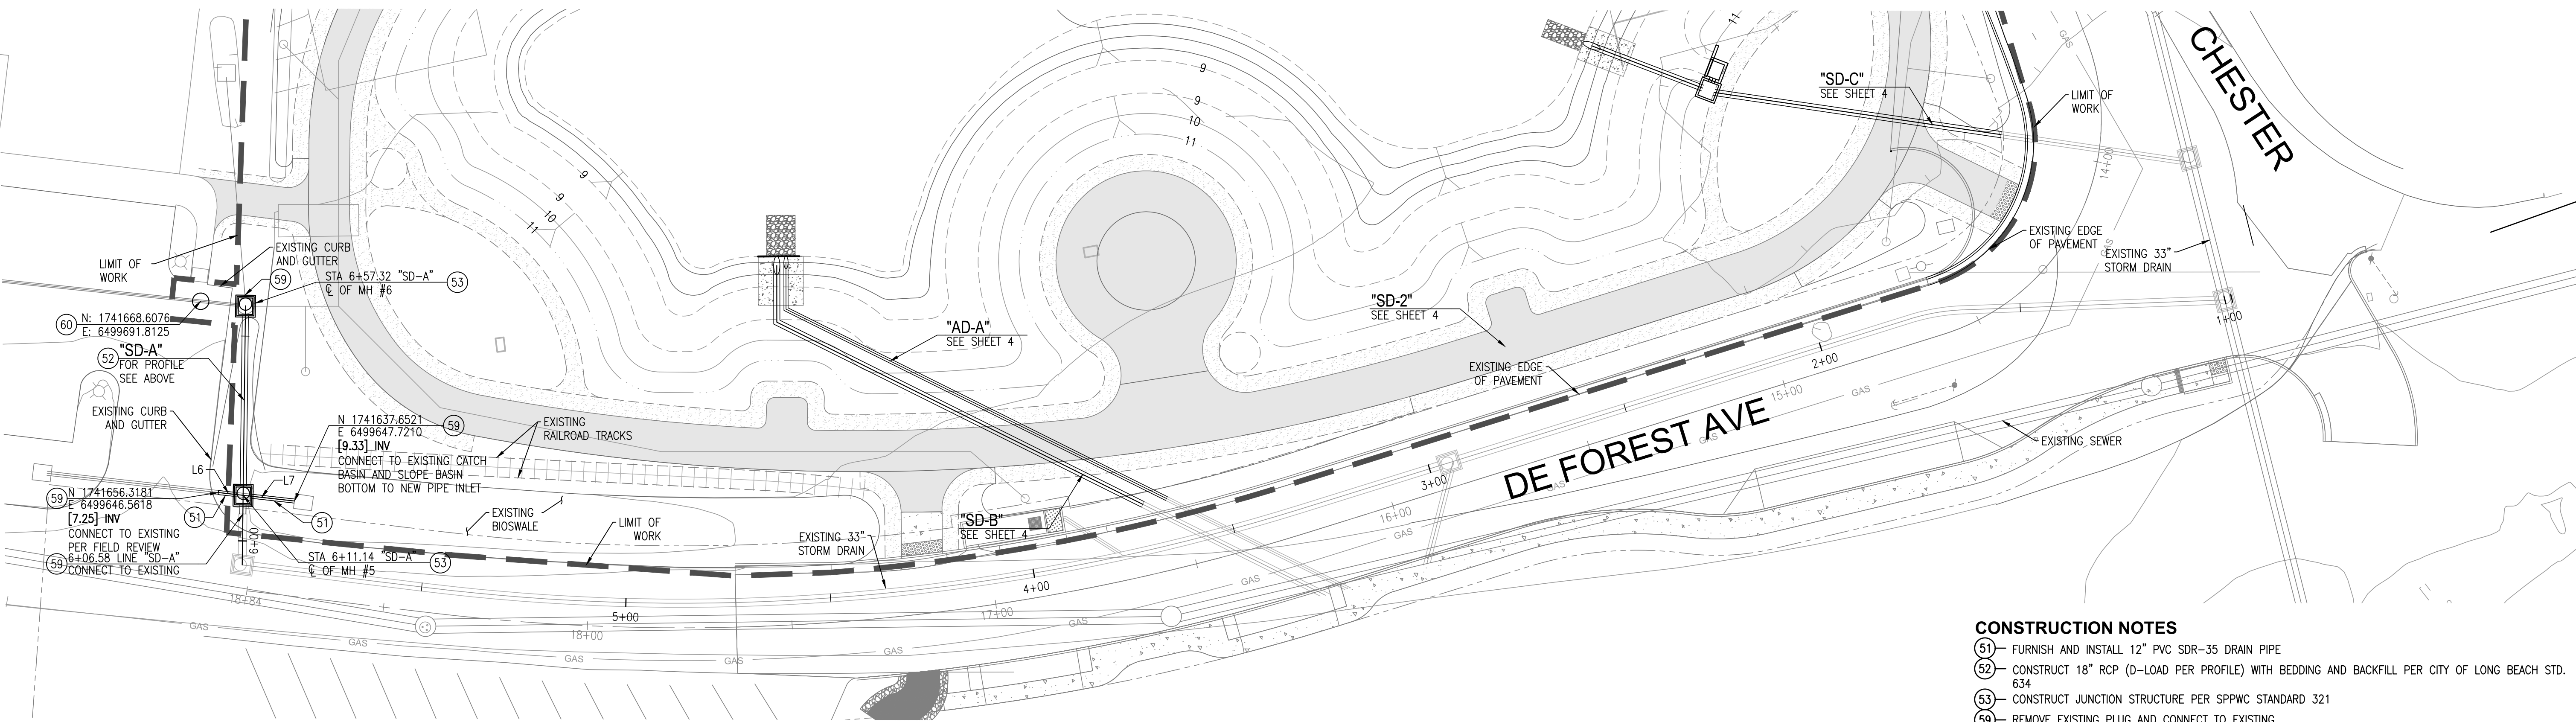

LINE TABLE		
LINE No.	LENGTH	DIRECTION
L6	6.10	N03°30'19"W
L7	12.61	S03°34'37"E

- LEGEND
- PAVEMENT AND CURB REMOVE AND REPLACE
 - CONCRETE/ASPHALT
 - DG AREA
 - RIPRAP
 - LIMIT OF WORK

- CONSTRUCTION NOTES
- (51) FURNISH AND INSTALL 12" PVC SDR-35 DRAIN PIPE
 - (52) CONSTRUCT 18" RCP (D-LOAD PER PROFILE) WITH BEDDING AND BACKFILL PER CITY OF LONG BEACH STD. 634
 - (53) CONSTRUCT JUNCTION STRUCTURE PER SPPWC STANDARD 321
 - (59) REMOVE EXISTING PLUG AND CONNECT TO EXISTING
 - (60) CONSTRUCT 48" MANHOLE PER LBWD WDS-502

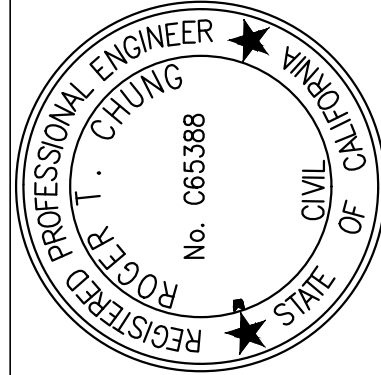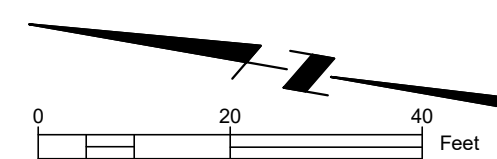



Long Beach Municipal Urban Stormwater Treatment (MUST)
Phase 1C - Wetlands - 903 Fairbanks Ave
STORM DRAIN PLAN AND PROFILE (1 OF 2)

JOB NO.	X
NO. R-	
SHEET	4 OF 28
DRAWING NO.	C-4



Stantec Consulting Ltd.
38 Technology Drive
Irvine, Ca
92618-5312
Tel. 949.923.6000
Fax. 949.923.6121
www.stantec.com

100.00	ENGINEERED DESIGN ELEVATION				
(100.00)	POTHOLED ELEVATION				
[100.00]	ELEVATIONS SHOWN ARE APPROXIMATE. CONTRACTOR HAS TO POTHOLE EXISTING STORM DRAIN TO VERIFY ELEVATIONS. CONTRACTOR SHALL FIELD VERIFY ALL ELEVATIONS AND NOTIFY THE ENGINEER OF RECORD OF ANY DISCREPANCY PRIOR TO COMMENCEMENT OF WORK				

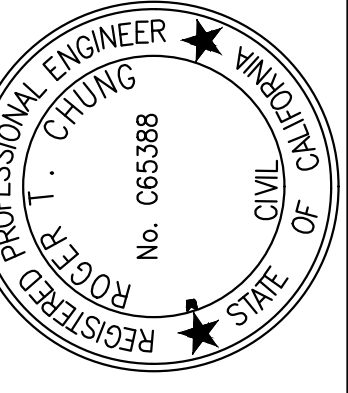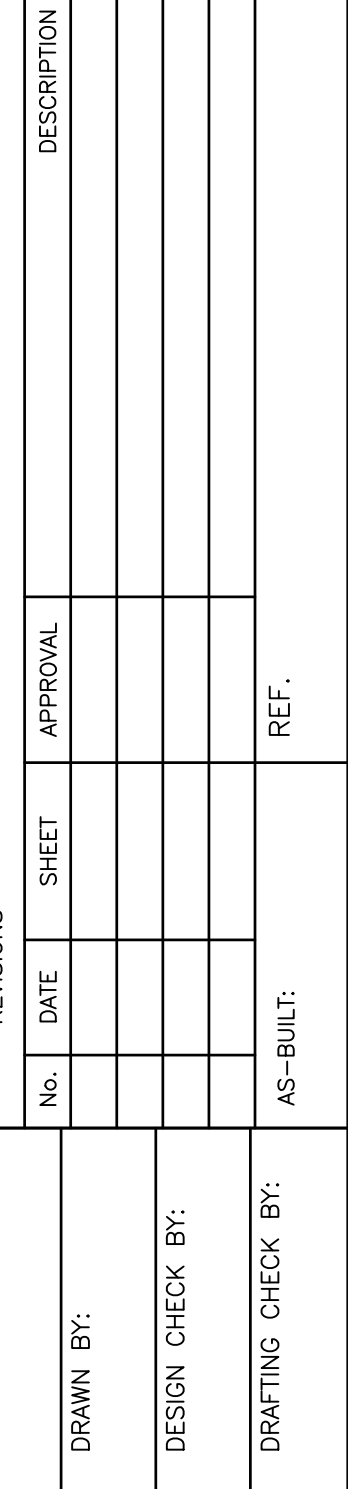

50 FURNISH AND INSTALL 4" DUCTILE IRON PIPE PER LBWD WDS-406

51 FURNISH AND INSTALL 12" PVC SDR-35 DRAIN PIPE

52 CONSTRUCT 18" RCP (0-LOAD-PROF PROFILE) WITH BEDDING AND BACKFILL PER CITY OF LONG BEACH STD. 636

54 CONSTRUCT 3'X3' CATCH BASIN PER DETAIL 3 ON SHEET 13 AND STENCIL PER CITY OF LONG BEACH STD. 636

55 CONSTRUCT WETLAND POND OUTLET STRUCTURE PER DETAIL 6 ON SHEET 14

56 CONSTRUCT MITERED PIPE STRUCTURE PER DETAIL 1 ON SHEET 13

CURVE TABLE				
CURVE #	RADIUS	LENGTH	DELTA	TANGENT
C2	59.00	49.251	47°49'41"	26.16
C1	499.00	103.260	11°51'23"	51.81



FIELD BOOK	PAGE	GRAPHIC
------------	------	---------

JOB NO. X

NO. R—


SHEET

5 OF 28

DRAWING NO.

C-5

LAST SAVED BY: ejwalker

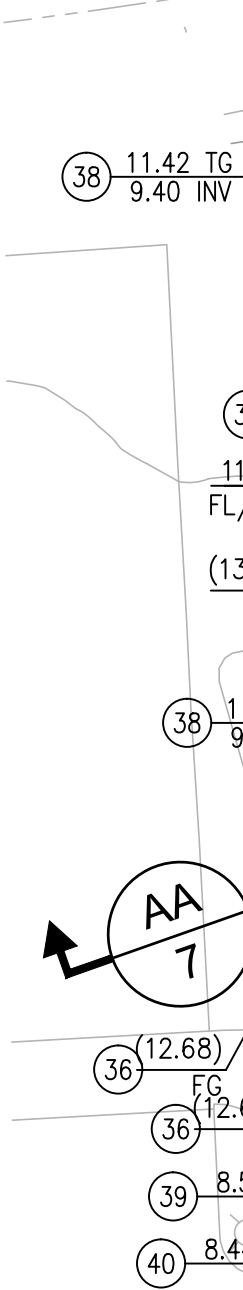

30- CONSTRUCT 4" THICK INTEGRAL COLORED CONCRETE WALK, COLOR SHALL BE ADOBE TAN (C-21), MEDIUM ACID ETCH BY LM SCOFIELD, OR APPROVED EQUAL. 800-800-9900. SEE DETAIL A ON SHEET 15. CONTRACTOR SHALL INSTALL THREE 3"x3" MOCKUPS (COLORS C-15, C-21, C-27) FOR CITY REVIEW AND APPROVAL.

32- CONSTRUCT 6" THICK PEA GRAVEL SHOULDER

36- CONNECT TO EXISTING SIDEWALK

37- FURNISH AND INSTALL 6" PVC SDR-35 DRAIN PIPE PER MANUFACTURERS RECOMMENDATIONS

38- FURNISH AND INSTALL 6" ATRIUM GRATE PER DETAIL 10 ON SHEET 15

39- FURNISH AND INSTALL 6" PVC TEE PER MANUFACTURERS RECOMMENDATIONS

40- CORE 6" PVC AREA DRAIN INTO STORM DRAIN CATCH BASIN OR JUNCTION STRUCTURE AND GROUT

41- FURNISH AND INSTALL 30 MIL AQUA 30 COEX REINFORCED POLYETHYLENE (RPE) LINER BY WESTERN ENVIRONMENTAL LINER OR APPROVED EQUAL. SEE DETAILS 11 AND 12 ON SHEET 15 FOR INSTALLATION LAYERING

42- FURNISH AND INSTALL 8-OZ NONWOVEN GEOTEXTILE FABRIC BY WESTERN ENVIRONMENTAL OR APPROVED EQUAL OVER IMPERMEABLE LAYER. SEE DETAIL 12 ON SHEET 15 FOR INSTALLATION LAYERING

43- TOP OF LINER ANCHOR PER DETAIL 2 ON SHEET 15


44- TRUNCATED DOMES


45- STANDARD CURB TERMINATION PER DETAIL 8 ON SHEET 15

LINE TABLE		
LINE #	LENGTH	DIRECTION
L1	17.50	S30°49'14"W
L2	75.60	S09°54'43"E
L3	55.00	S01°20'17"W
L4	35.00	S35°05'17"W
L5	21.00	S09°54'43"E
L6	60.00	N80°05'17"E
L7	42.00	S77°24'43"E
L8	92.34	S32°24'43"E
L9	22.00	N05°18'41"E
L10	22.00	N27°48'41"E

LINE TABLE		
LINE #	LENGTH	DIRECTION
L11	72.00	N50°18'41"E
L12	21.00	N16°33'41"E
L13	23.00	S80°01'01"E
L14	6.43	N87°09'41"E
L15	42.70	N87°09'41"E



*SEE SHEET 8 FOR TRAIL
HORIZONTAL CONTROL

 	RIGHT OF WAY		SEWER LINE
	PROPERTY LINE		WATER LINE
	EASEMENT		WATER METER
	PROPOSED SLOPE		STORM DRAIN LINE
	PROPOSED CONTOURS		STREET LIGHT
	GRADE BREAK		CONCRETE PAVING
	DAYLIGHT		DG TRAIL
	PROPOSED SWALE		PERIMETER WALL (PER SEPARATE PLANS)
	APPROX. LIMITS OF LINER		RETAINING WALL (PER LANDSCAPE PLANS)
	PROPOSED ELEVATION		RIDGE LINE

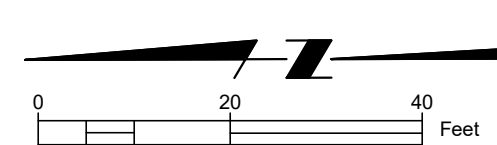

Stantec Consulting Ltd.
38 Technology Drive
Irvine, Ca.
92618-5312
Tel. 949.923.6000
Fax. 949.923.6121
www.stantec.com

Long Beach Municipal Urban Stormwater Treatment (MUST)					
Phase 1C - Wetlands - 903 Fairbanks Ave					
PRECISE GRADING PLAN					
JOB NO.	X				
SHEET	NO. R--				
6	OF 28				
DRAWING NO.	C-6				
FIELD BOOK	PAGE	GRAPHIC SCALE			
DESIGNED BY:		REVISIONS			
DRAWN BY:		No.	DATE	SHEET	DESCRIPTION
DESIGN CHECK BY:					
DRAFTING CHECK BY:		AS-BUILT:			
		REF.			

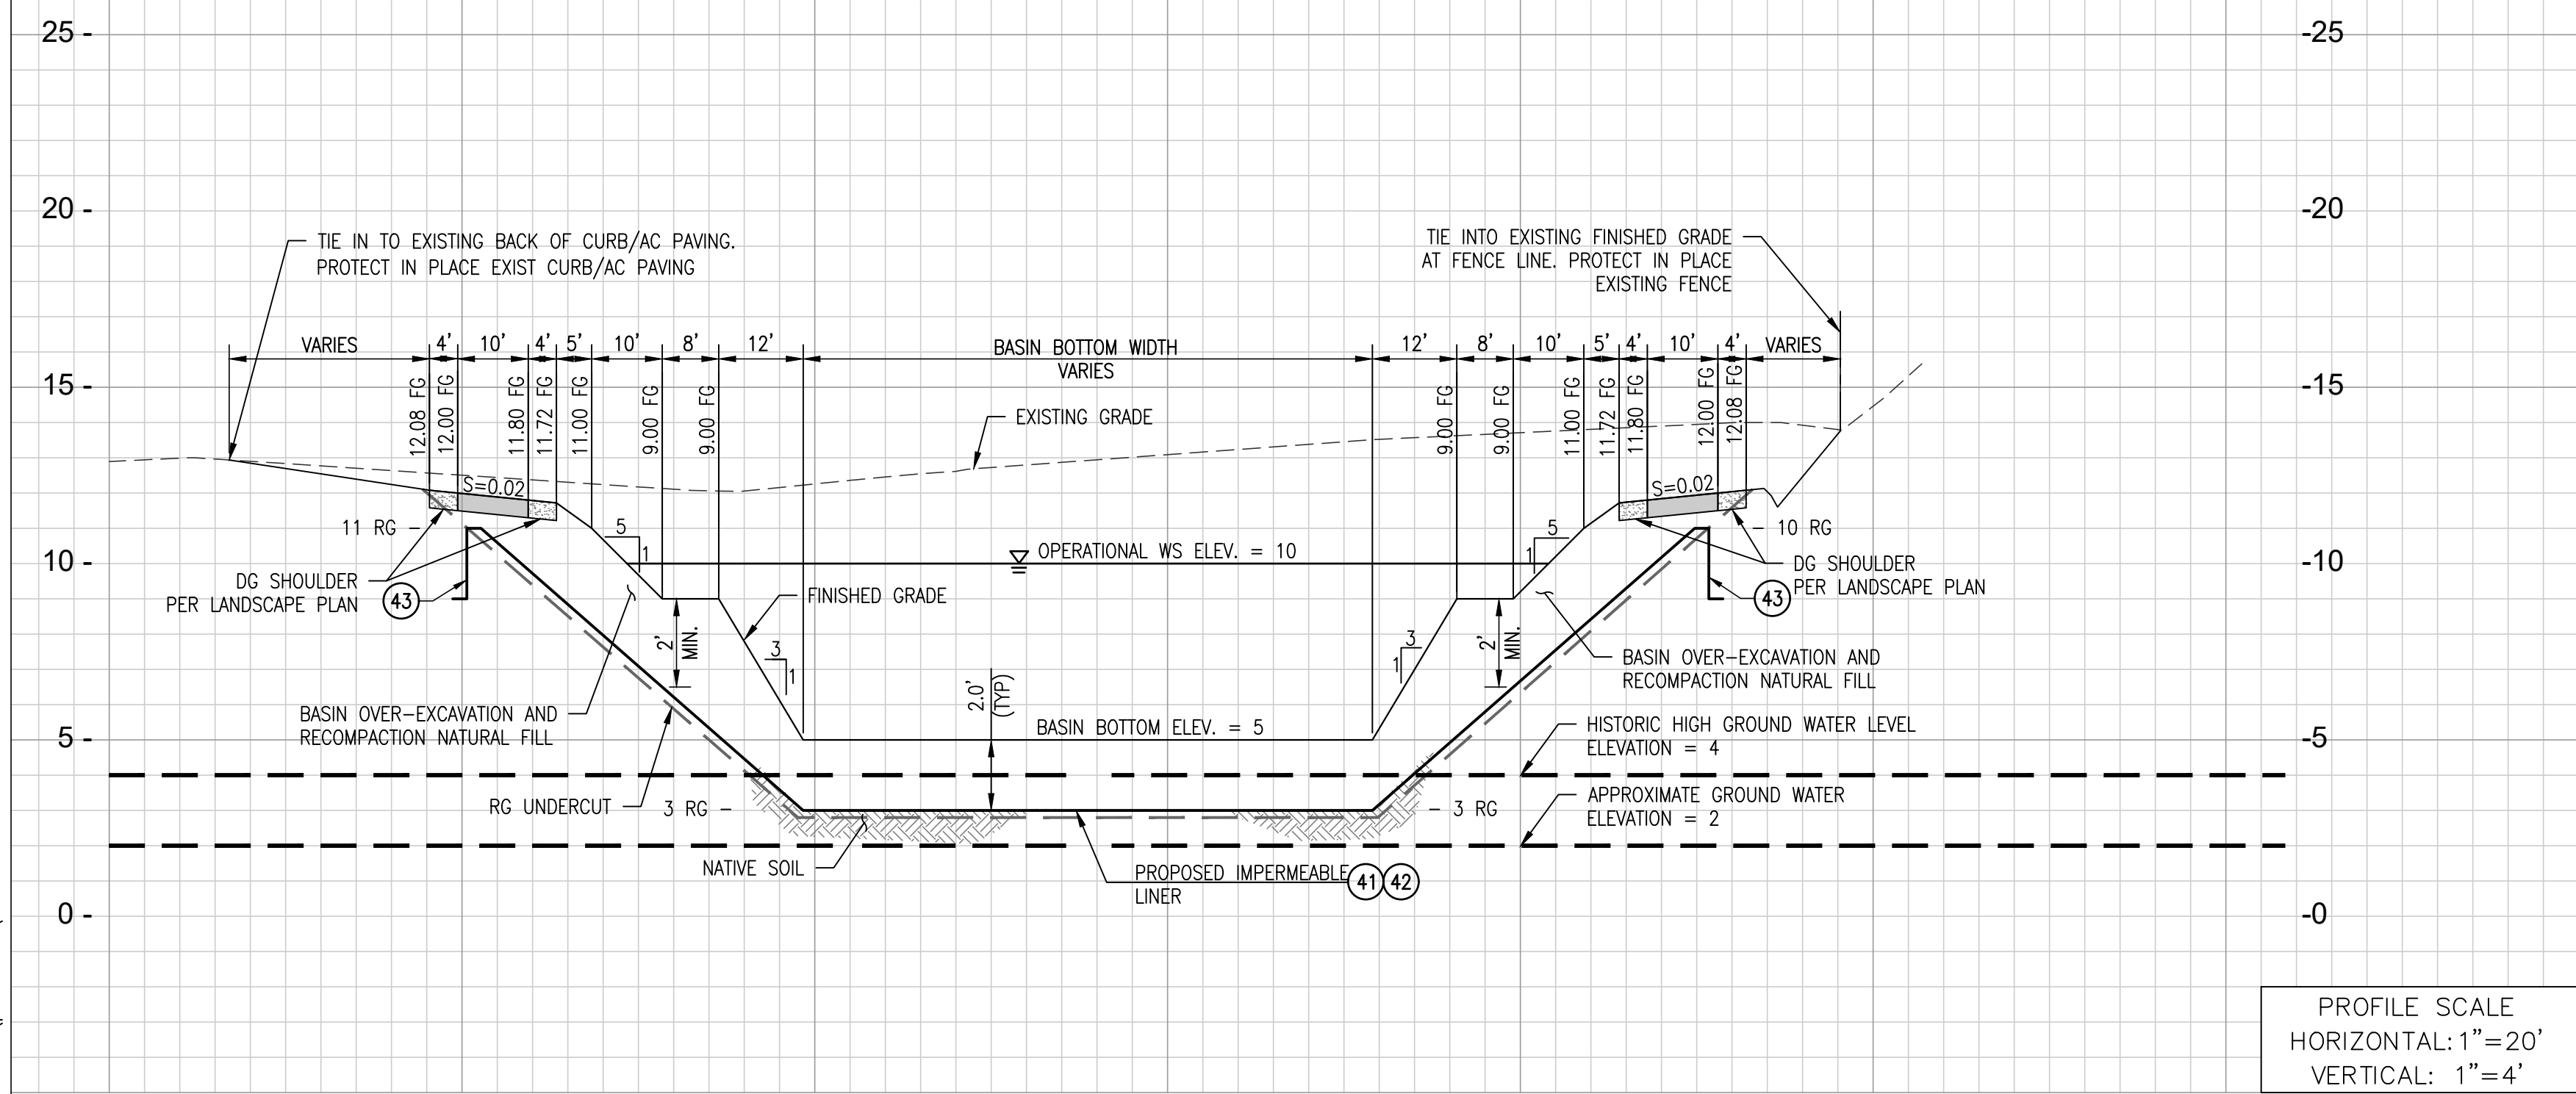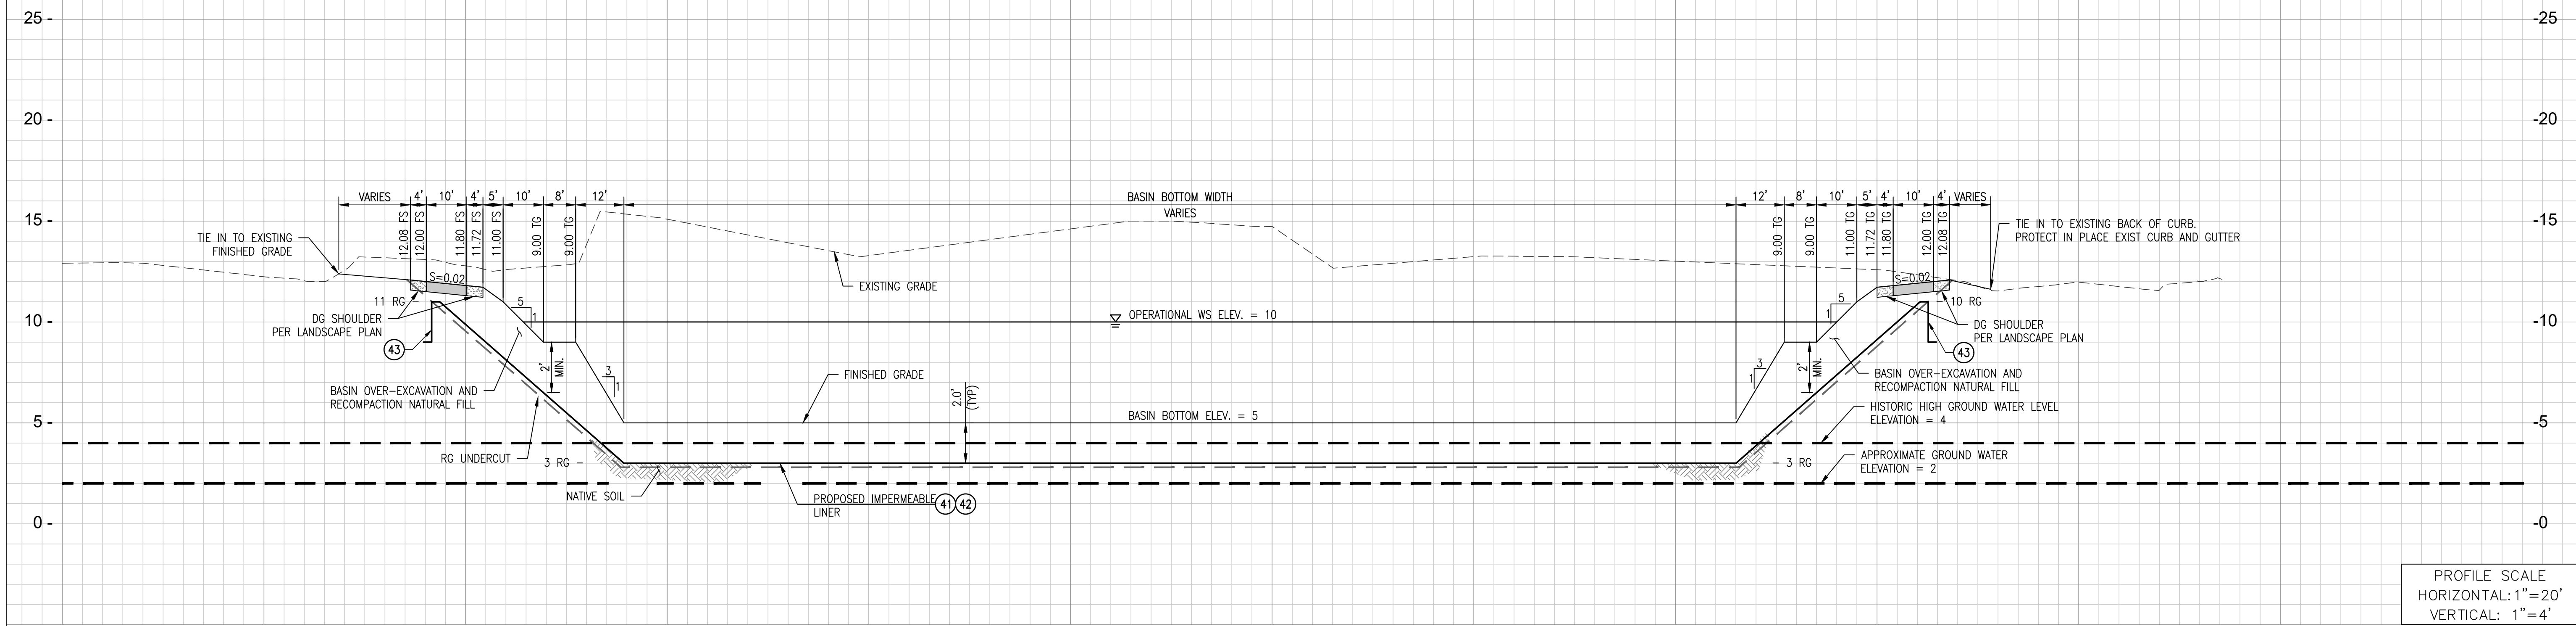

Stantec Consulting Ltd.
38 Technology Drive
Irvine, Ca.
92618-5312
Tel. 949.923.6000
Fax. 949.923.6121
www.stantec.com

EROSION AND SEDIMENT CONTROL PLAN (ESCP) GENERAL NOTES:

1. In case of emergency, call MELISSA YOU at 562-570-5524
i. Please fill in name and number
2. Total Disturbed Area 3.72 AC WDD #
i. Risk Level (1) 2 3
3. A stand-by crew for emergency work shall be available at all times during the rainy season (November 1 to April 15). Necessary materials shall be available on-site and stockpiled at convenient locations to facilitate rapid construction of emergency devices when rain is imminent.
4. Erosion control devices shown on this plan may be removed when approved by the Building Official if the grading operation has progressed to the point where they are no longer required.
5. Graded areas adjacent to fill slopes located at the site perimeter must drain away from the top of slope at the conclusion of each working day. All loose soils and debris that may create a potential hazard to off-site property shall be stabilized or removed from the site on a daily basis.
6. All silt and debris shall be removed from all devices within 24 hours after each rainstorm and be disposed of properly.
7. A guard shall be posted on the site whenever the depth of water in any device exceeds two feet. The device shall be drained or pumped dry within 24 hours after each rainstorm. Pumping and draining of all basins and drainage devices must comply with the appropriate BMP for dewatering operations.
8. The placement of additional devices to reduce erosion damage and contain pollutants within the site is left to the discretion of the Field Engineer. Additional devices as needed shall be installed to retain sediments and other pollutants on site.
9. Desilting basins may not be removed or made inoperable between November 1 and April 15 of the following year without the approval of the Building Official.
10. Storm Water Pollution and Erosion Control devices are to be modified, as needed, as the project progresses, the design and placement of these devices is the responsibility of the field engineer. Plans representing changes must be submitted for approval if requested by the Building Official.
11. Every effort should be made to eliminate the discharge of non-storm water from the project sites at all times.
12. Eroded sediments and other pollutants must be retained on-site and may not be transported from the site via sheet flow, swales, area drains, natural drainage courses, or wind.
13. Stockpiles of earth and other construction-related materials must be protected from being transported from the site by the forces of wind or water.
14. Fuels, oils, solvents, and other toxic materials must be stored in accordance with their listing and are not to contaminate the soils and surface waters. All approved storage containers are to be protected from the weather. Spills must be cleaned up immediately and disposed of in a proper manner. Spills may not be washed into the drainage system.
15. Excess or waste concrete may not be washed into the public way or any other drainage system. Provisions shall be made to retain concrete wastes on-site until they can be disposed of as solid waste.
16. Developers/contractors are responsible to inspect all Erosion Control Devices and BMPs are installed and functioning properly if there is a 50% or greater probability of predicted precipitation, and after actual precipitation. A construction site inspection checklist and inspection log shall be maintained at the project site at all times and available for review by the Building Official (copies of the self-inspection check list and inspection logs are available upon request).
17. Trash and construction-related solid wastes must be deposited into a covered receptacle to prevent contamination of rainwater and dispersal by wind.
18. Sediments and other materials may not be tracked from the site by vehicle traffic. The construction entrance roadways must be stabilized so as to inhibit sediments from being deposited into the public way. Accidental depositions must be swept up immediately and may not be washed down by rain or other means.
19. Any slopes with disturbed soils or denuded of vegetation must be stabilized so as to inhibit erosion by wind and water.
20. As the engineer/QSD of record, I have selected appropriate BMPs to effectively minimize the negative impacts of this project's construction activities on storm water quality. The project owner and contractor are aware that the selected BMPs must be installed, monitored, and maintained to ensure their effectiveness.

Civil Engineer/QSD Signature _____ Date _____

21. The following notes must be on the plan:

As the project owner or authorized agent of the owner, "I certify that this document and all attachments were prepared under my direction or supervision in accordance with the system designed to ensure that a qualified personnel properly gather and evaluate the information submitted. Based on my inquiry of the person or persons who manage the system or those persons directly responsible for gathering the information, to the best of my knowledge and belief, the information submitted is true, accurate, and complete. I am aware that submitting false and/or inaccurate information, failing to update the ESCP to reflect current conditions, or failing to properly and/or adequately implement the ESCP may result in revocation of grading and/or other permits or other sanctions provided by law."

Owner or Authorized Representative (Permittee) _____ Date _____

22. Developers/contractors are responsible to inspect all Erosion Control Devices and BMPs are installed and functioning properly as required by the State Construction General Permit. A construction site inspection checklist and inspection log shall be maintained at the project site at all times and available for review by the Building Official.
23. The following BMPs from the "CASQA Construction BMP Online Handbook" must be implemented for all construction activities as applicable. As an alternative, details from "Caltrans Stormwater Quality Handbooks, Construction Site Best Management Practices (BMP) Manual" may be used. Additional measures may be required if deemed appropriate by the Building Official.

EROSION CONTROL
EC1 - SCHEDULING
EC2 - PRESERVATION OF EXISTING VEGETATION
EC3 - HYDRAULIC MULCH
EC4 - HYDROSEEDING
EC5 - SOIL BINDERS
EC7 - GEOTEXTILES & MATS
EC8 - WOOD MULCHING
EC9 - EARTH DIKES AND DRAINAGE SWALES
EC10 - VELOCITY DISSIPATION DEVICES
EC11 - SLOPE DRAINS
EC12 - STREAMBANK STABILIZATION
EC13 - RESERVED
EC14 - COMPOST BLANKETS
EC15 - SOIL PREPARATION/ROUGHENING
EC16 - NON-VEGETATED STABILIZATION

TEMPORARY SEDIMENT CONTROL
SE1 - SILT FENCE
SE2 - SEDIMENT BASIN
SE3 - SEDIMENT TRAP
SE4 - CHECK DAM
SE5 - FIBER ROLLS
SE6 - GRAVEL BAG BERM
SE7 - STREET SWEEPING AND VACUUMING
SE8 - SANDBAG BARRIER
SE9 - STRAW BALE BARRIER
SE10 - STORM DRAIN INLET PROTECTION
SE11 - ACTIVE TREATMENT SYSTEMS
SE12 - TEMPORARY SILT DIKE
SE13 - COMPOST SOCKS & BERMS
SE14 - BIOFILTER BAGS

WIND EROSION CONTROL
WE1 - WIND EROSION CONTROL

TEMPORARY TRACKING CONTROL
TC1 - STABILIZED CONSTRUCTION ENTRANCE EXIT
TC2 - STABILIZED CONSTRUCTION ROADWAY
TC3 - ENTRANCE/OUTLET TIRE WASH



NON-STORMWATER MANAGEMENT
NS1 - WATER CONSERVATION PRACTICES
NS2 - DEWATERING OPERATIONS
NS3 - PAVING AND GRINDING OPERATIONS
NS4 - TEMPORARY STREAM CROSSING
NS5 - CLEAR WATER DIVERSION
NS6 - ILLICIT CONNECTION/DISCHARGE
NS7 - POTABLE WATER/IRRIGATION
NS8 - VEHICLE AND EQUIPMENT CLEANING
NS9 - VEHICLE AND EQUIPMENT FUELING
NS10 - VEHICLE AND EQUIPMENT MAINTENANCE
NS11 - PILE DRIVING OPERATIONS
NS12 - CONCRETE CURING
NS13 - CONCRETE FINISHING
NS14 - MATERIAL AND EQUIPMENT USE
NS15 - DEMOLITION ADJACENT TO WATER
NS16 - TEMPORARY BATCH PLANTS

WASTE MANAGEMENT & MATERIAL POLLUTION CONTROL
WM1 - MATERIAL DELIVERY AND STORAGE
WM2 - MATERIAL USE
WM3 - STOCKPILE MANAGEMENT
WM4 - SPILL PREVENTION AND CONTROL
WM5 - SOLID WASTE MANAGEMENT
WM6 - HAZARDOUS WASTE MANAGEMENT
WM7 - CONTAMINATION SOIL MANAGEMENT
WM8 - CONCRETE WASTE MANAGEMENT
WM9 - SANITARY/SEPTIC WASTE MANAGEMENT
WM10 - LIQUID WASTE MANAGEMENT

CITY OF LONG BEACH BMP NOTICE

AS THE ENGINEER OF RECORD, I HAVE SELECTED THE APPROPRIATE BMPs TO EFFECTIVELY MINIMIZE THE NEGATIVE IMPACTS OF THIS PROJECT'S CONSTRUCTION ACTIVITIES ON STORM WATER QUALITY. THE PROJECT OWNER AND CONTRACTOR ARE AWARE THAT THE SELECTED BMPs MUST BE INSTALLED, MONITORED, AND MAINTAINED TO ENSURE THEIR EFFECTIVENESS. THE BMPs NOT SELECTED FOR IMPLEMENTATION ARE REDUNDANT OR DEEMED NOT APPLICABLE TO THE PROPOSED CONSTRUCTION ACTIVITIES.


NAME _____ POSITION _____ DATE _____

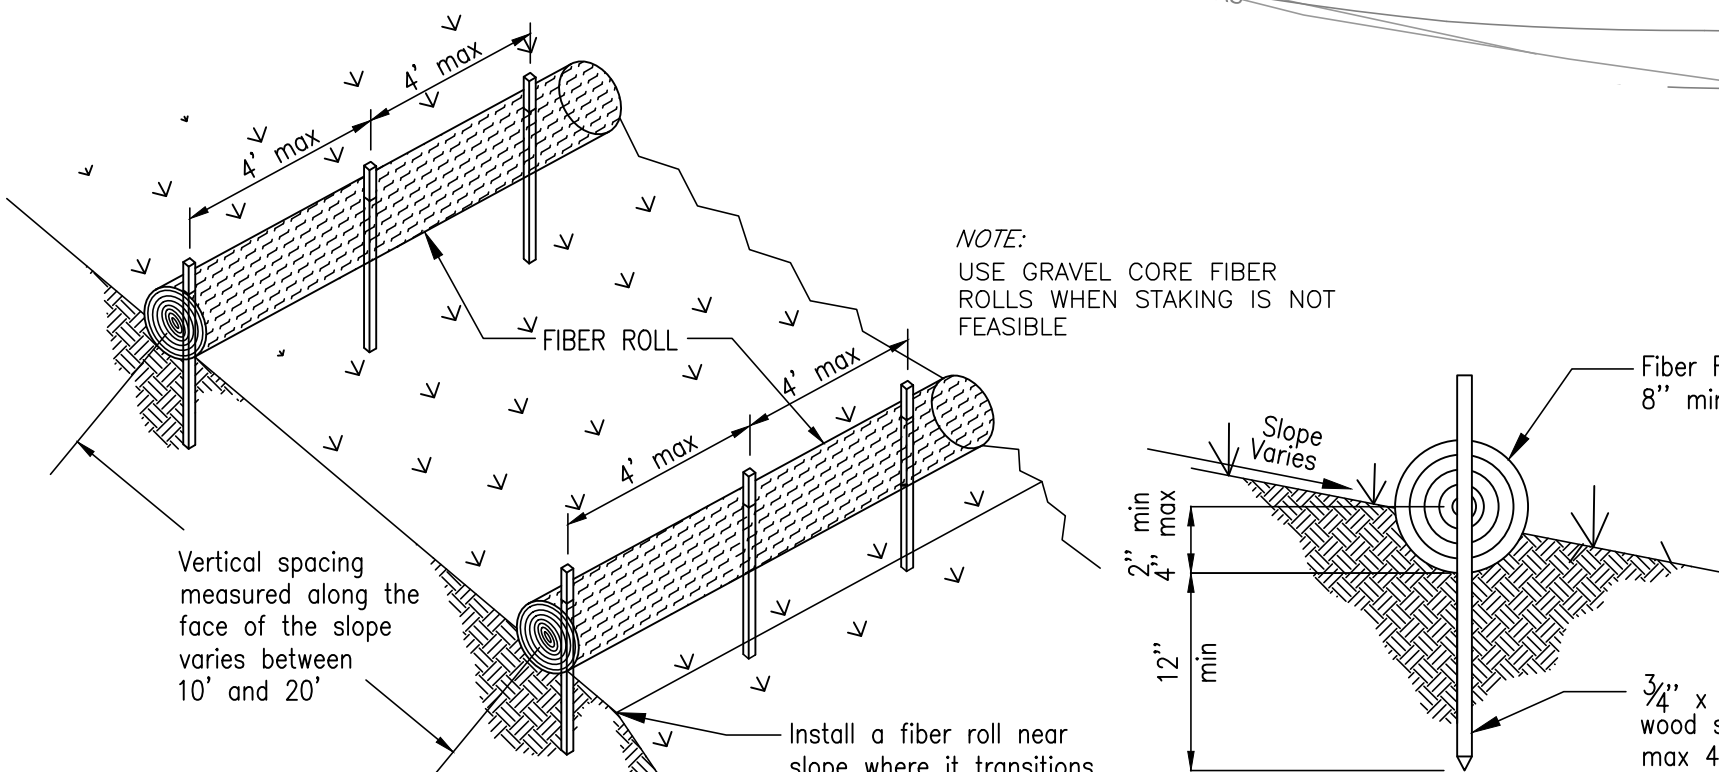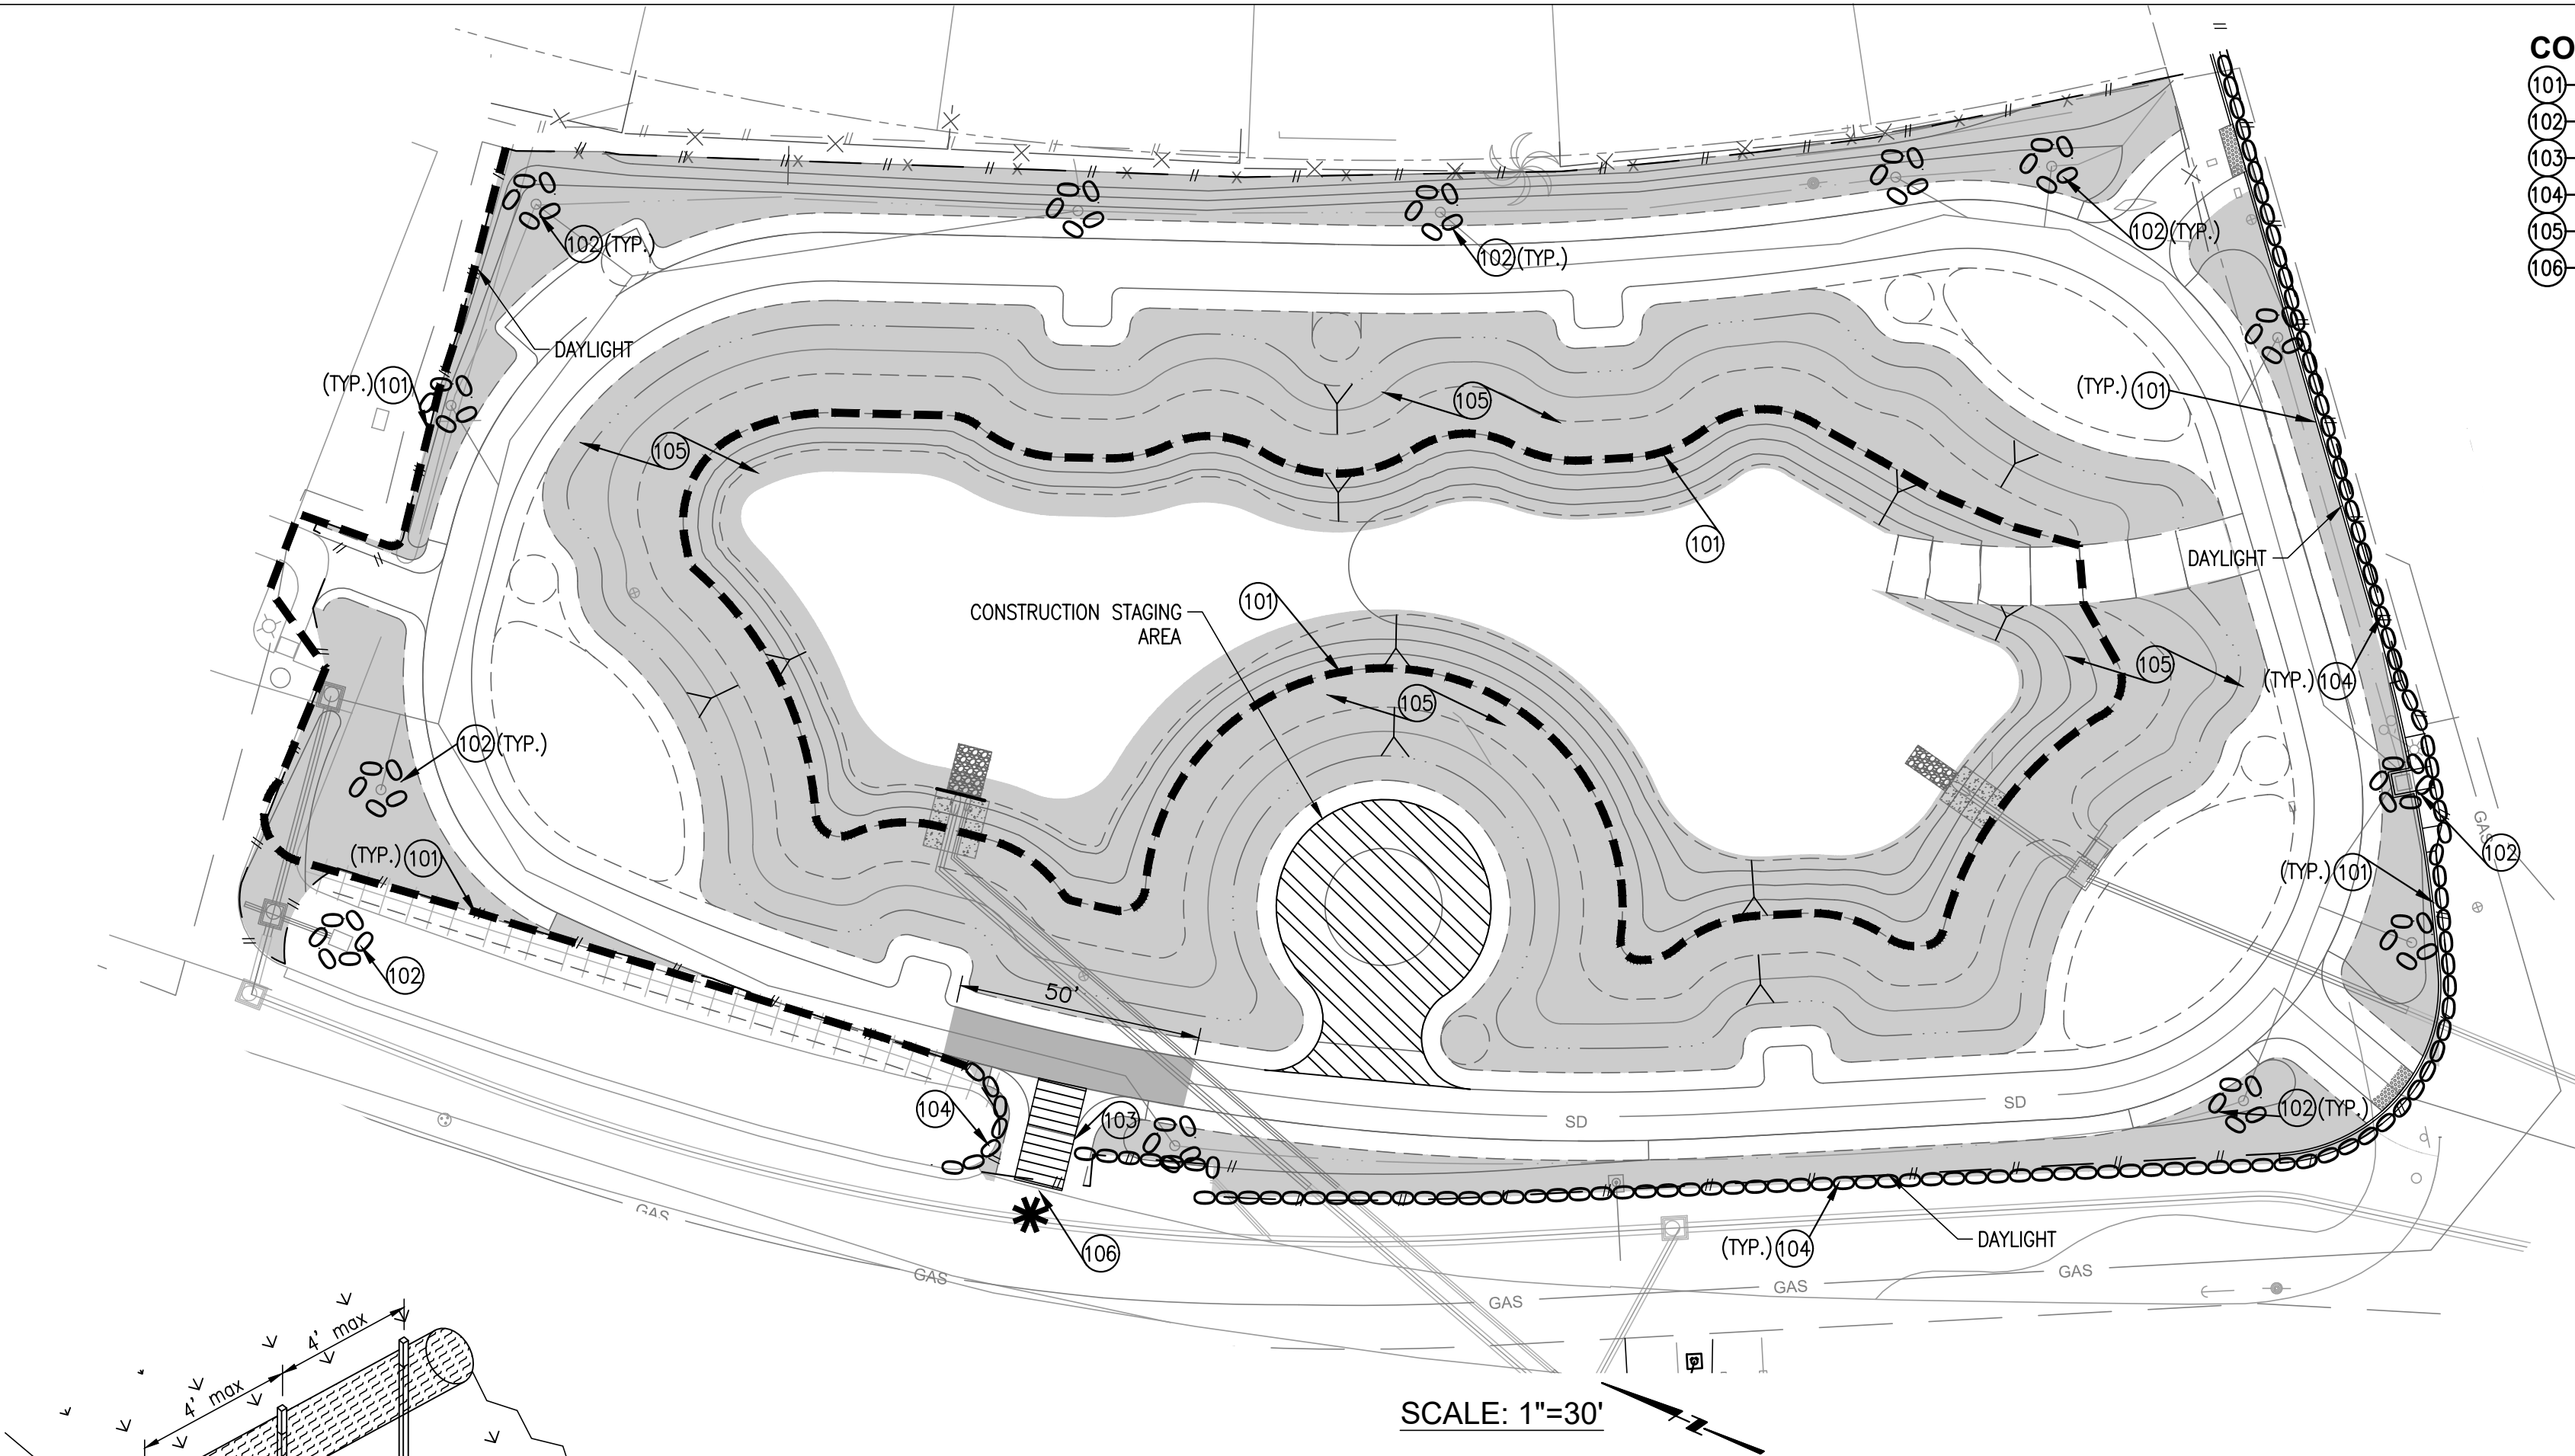

TYPICAL FIBER ROLL INSTALLATION


FIBER ROLL SECTION

FIBER ROLLS
NOT TO SCALE (BMP SE-5)

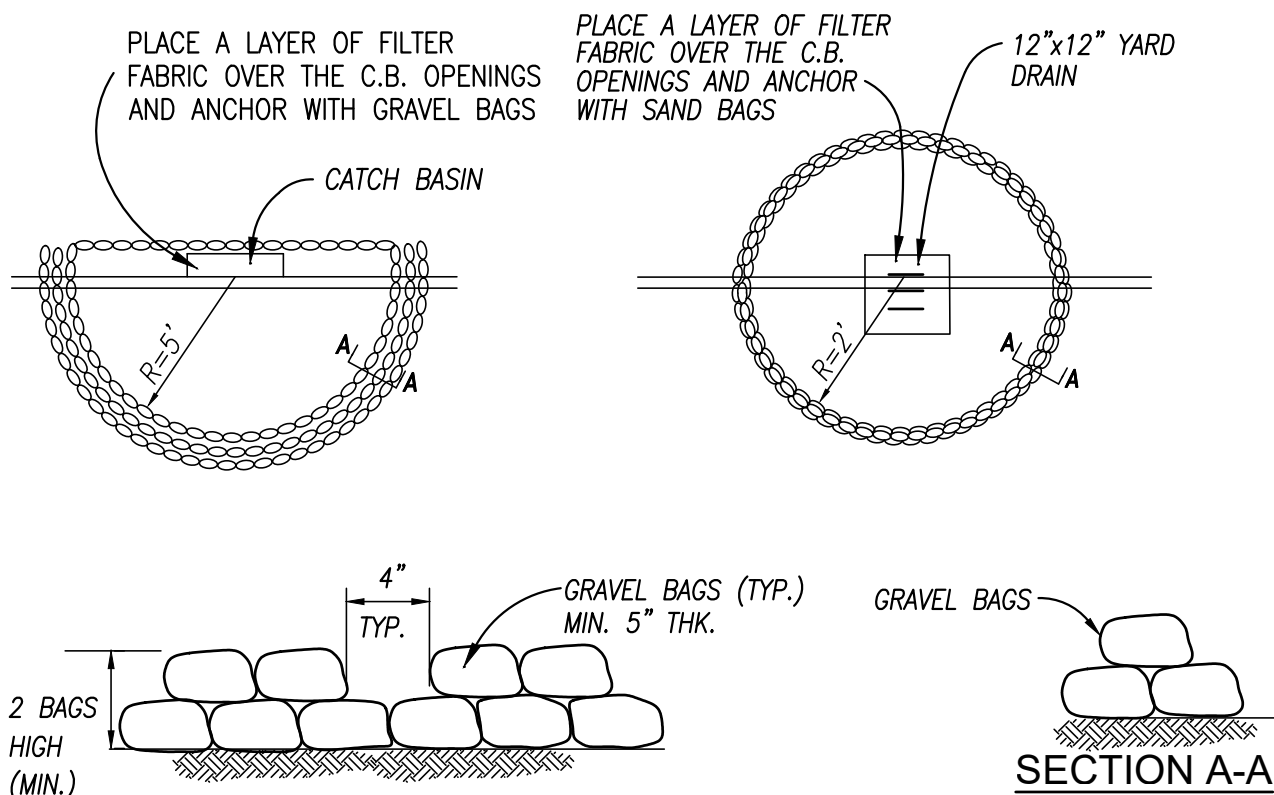

MODIFIED INLET PROTECTION

NOT TO SCALE (BMP SE-10)

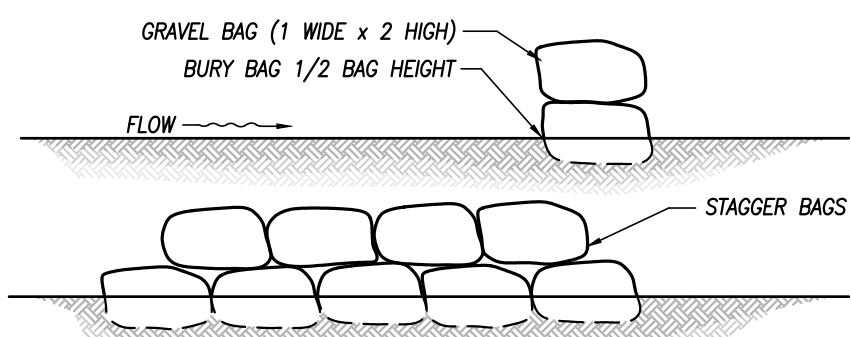

GRAVEL BAG BARRIER (1 WIDE x 2 HIGH)

NOT TO SCALE (BMP SE-6)

CONSTRUCTION NOTES

- (10) - INSTALL FIBER ROLL PER DETAIL 1 ON SHEET 9 AND CASQA BMP SE-5
(102) - INSTALL MODIFIED INLET PROTECTION PER DETAIL 2 ON SHEET 9 AND CASQA BMP SE-10
(103) - INSTALL MODIFIED STABILIZED CONSTRUCTION ENTRANCE/EXIT PER DETAIL 4 ON SHEET 9 AND CASQA BMP
(104) - INSTALL GRAVEL BAG BARRIER PER DETAIL 3 ON SHEET 9 AND CASQA BMP SE-6
(105) - INSTALL HYDROMULCH PER MANUFACTURERS RECOMMENDATION AND CASQA BMP EC-3
(106) - PROVIDE STREET SWEEPING AND VACUUMING PER CASQA BMP SC-7

LEGEND

- FIBER ROLLSE-5
--- GRAVEL BAG BARRIERSE-6
--- INLET PROTECTIONSE-10
--- STABILIZED CONSTRUCTIONTC-1
--- ENTRANCE/EXIT
--- HYDROMULCHEC-3
--- CONSTRUCTION ENTRANCE
--- CONSTRUCTION STAGING AREA

CONSTRUCTION STAGING AREA


- (NS9) - VEHICLE AND EQUIPMENT CLEANING
(NS9) - VEHICLE AND EQUIPMENT FUELING
(NS10) - VEHICLE AND EQUIPMENT MAINTENANCE
(WM1) - MATERIAL DELIVERY AND STORAGE
(WM2) - MATERIAL USE
(WM3) - STOCKPILE MANAGEMENT
(WM4) - SPILL PREVENTION AND CONTROL
(WM5) - SOLID WASTE MANAGEMENT
(WM6) - HAZARDOUS WASTE MANAGEMENT
(WM7) - CONTAMINATED SOIL MANAGEMENT
(WM8) - CONCRETE WASTE MANAGEMENT - ONCRETE WASHOUT AREA
(WM9) - SANITARY SEPTIC WASTE MANAGEMENT
(WM10) - LIQUID WASTE MANAGEMENT

NOTES:

1. THE ENTRANCE SHALL BE MAINTAINED IN A CONDITION THAT WILL PREVENT TRACKING OR FLOWING OF SEDIMENT ONTO PUBLIC RIGHT-OF-WAYS. THIS MAY REQUIRE TOP DRESSING, REPAIR AND/OR CLEANOUT OF ANY MEASURES USED TO TRAP SEDIMENT.
2. WHEN NECESSARY, WHEELS SHALL BE CLEANED PRIOR TO ENTRANCE ONTO PUBLIC RIGHT-OF-WAY.
3. WHEN WASHING IS REQUIRED, IT SHALL BE DONE ON AN AREA STABILIZED WITH CRUSHED STONE THAT DRAINS INTO AN APPROVED SEDIMENT TRAP OR SEDIMENT BASIN.

NOTICE TO CONTRACTOR:

1. CONTRACTOR TO VERIFY HORIZONTAL AND VERTICAL LOCATIONS OF EXISTING UTILITIES PRIOR TO COMMENCEMENT OF WORK OR ORDERING OF MATERIALS.
2. REMOVE ALL EXISTING GRAVEL BAGS AND VISQUEEN, IF ANY.
3. IF EXISTING BMP ON SITE IS THE SAME AS BMP CALLED OUT ON THIS PLAN, REPLACE THE BMP'S WITH NEW MATERIALS.
4. REPAIR ALL SLOPES EXHIBITING EROSION (I.E. RILLS) BY RE-GRADING, TRACK-WALKING, OR DISCING.
5. CONSTRUCTION STAGING AREA: ACTUAL LOCATION TO BE DETERMINED BY CONTRACTOR IN THE FIELD - LOCATION MAY VARY.
6. CONSTRUCTION WORKER PARKING AREA: ACTUAL LOCATION TO BE DETERMINED BY CONTRACTOR IN THE FIELD - LOCATION MAY VARY.
7. CONTRACTOR SHALL MOVE BMPs FOR ACCESS AND REPLACE WHEN WORK IN AN AREA IS COMPLETED.

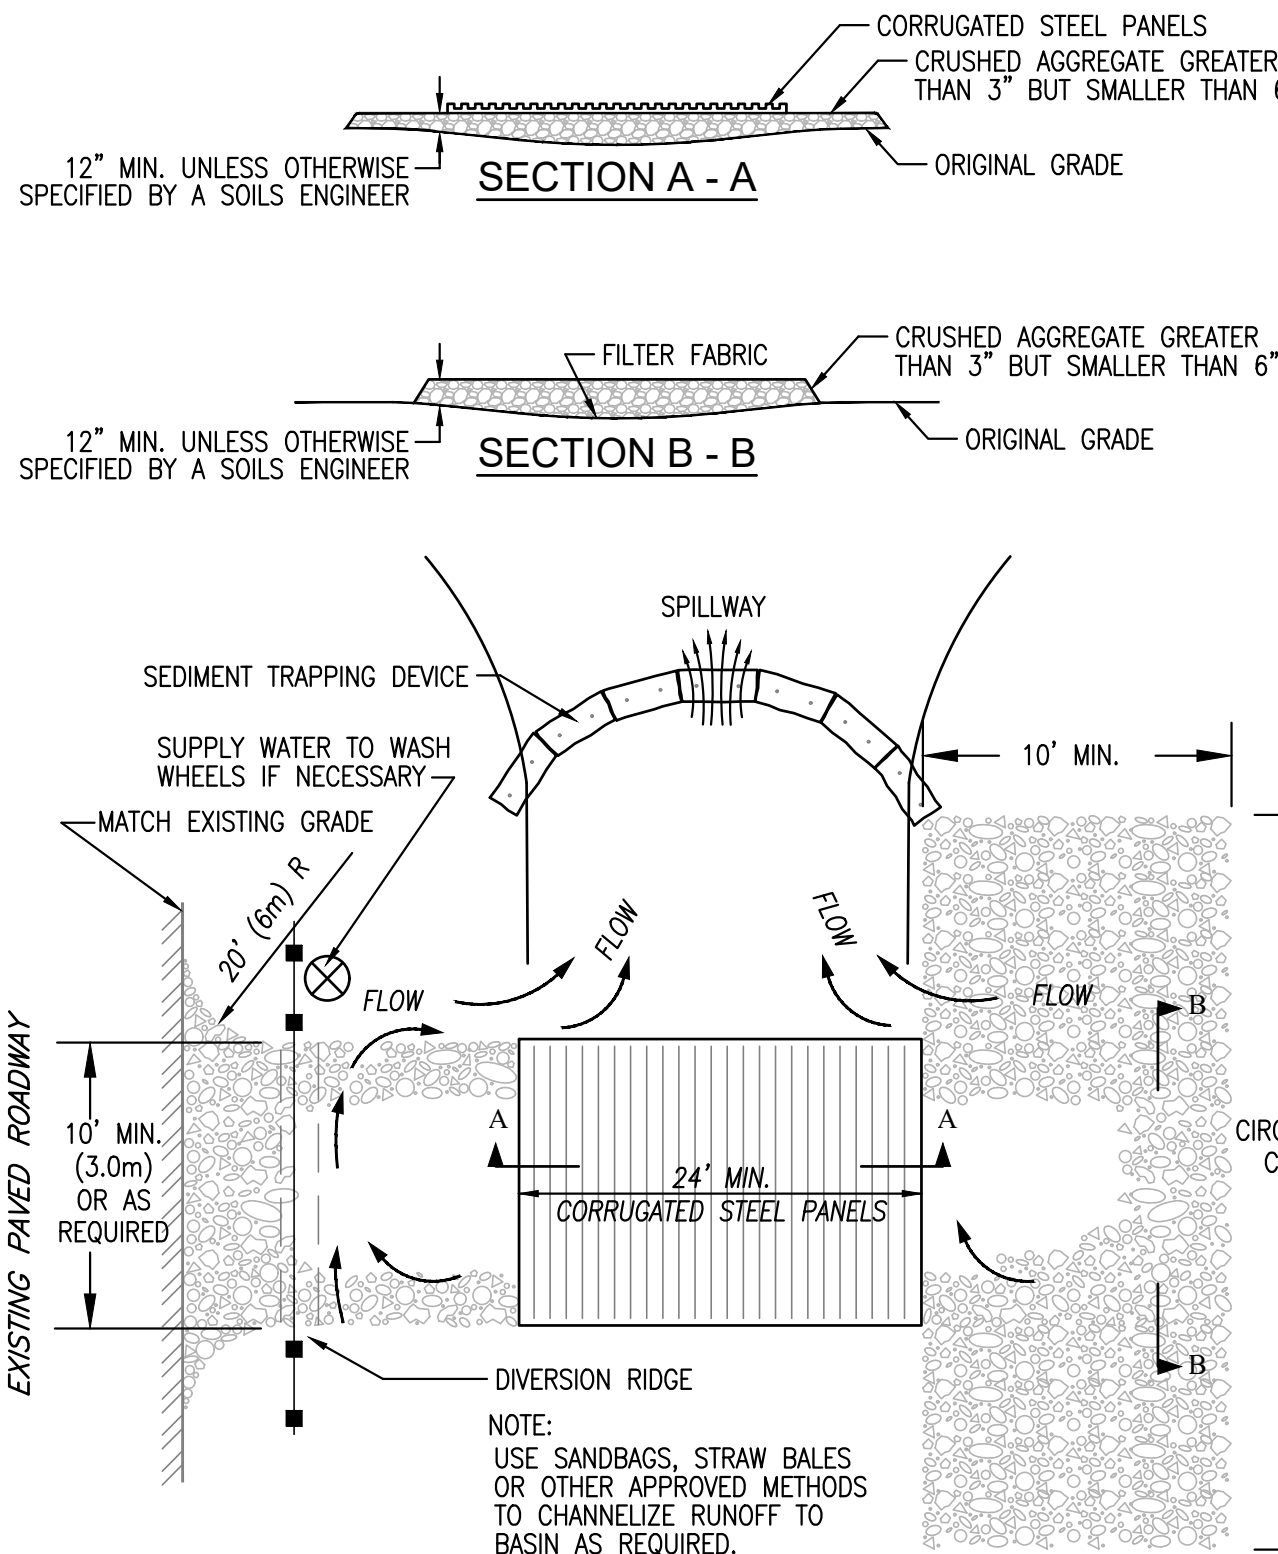

PLAN

MODIFIED STABILIZED CONSTRUCTION ENTRANCE/EXIT

NOT TO SCALE (BMP TC-1)

Long Beach Municipal Urban Stormwater Treatment (MUST)

Phase 1C - Wetlands - 903 Fairbanks Ave

EROSION CONTROL PLAN

JOB NO. X

NO. R-


SHEET 9 OF 28

DRAWING NO. C-9



Stantec Consulting Ltd.
38 Technology Drive
Irvine, Ca
92618-5512
Tel. 949.823.8000
Fax. 949.823.6121
www.stantec.com


LAST SAVED BY: ejwalker

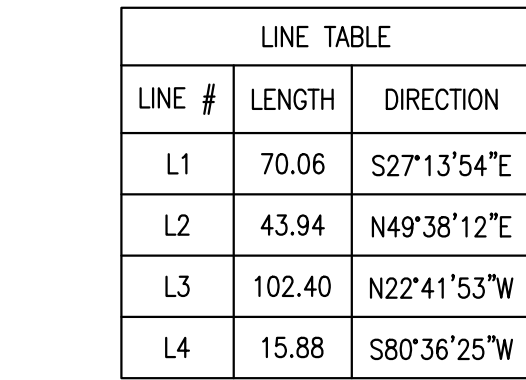

CURVE TABLE				
CURVE #	LENGTH	RADIUS	DELTA	TANGENT
C1	244.12'	499.00'	28°01'49"	124.55'
C2	102.28'	59.00'	99°19'46"	69.48'
C3	22.84'	365.00'	3°35'07"	11.42'
C4	85.59'	59.00'	83°07'21"	52.31'
C5	119.93'	637.00'	10°47'16"	60.15'
C6	100.39'	75.00'	76°41'42"	59.33'
C7	38.90'	59.00'	37°46'37"	20.19'
C8	29.34'	40.00'	42°01'52"	15.37'

- ## CONSTRUCTION NOTES
- (81) PAINT YELLOW DASHED CENTERLINE PER 2018 CALTRANS STANDARD PLAN A20A DETAIL 1
 - (82) PAINT BIKE LANE SYMBOL PER CALTRANS STANDARD PLAN A24C
 - (83) PAINT BIKE LANE ARROW SYMBOL PER CALTRANS STANDARD PLAN A24A
 - (84) FURNISH AND INSTALL SIGN W11-15 PER 2009 MUTCD
 - (85) PAINT CROSSWALK PER CITY OF LONG BEACH STD. 307.

MUTCD W11-15

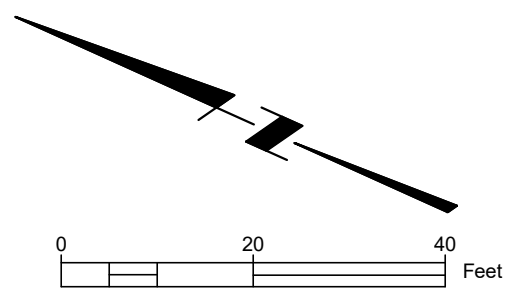


Stantec Consulting Ltd.
38 Technology Drive
Irvine, Ca.
92618-5312
Tel. 949.923.6000
Fax. 949.923.6121
www.stantec.com

Long Beach Municipal Urban Stormwater Treatment (MUST) Phase 1C - Wetlands - 903 Fairbanks Ave SIGNING AND STRIPING PLAN		FIELD BOOK PAGE GRAPHIC SCALE	
JOB NO. X			
NO. R -			
SHEET 10 OF 28			
DRAWING NO. C-10			


DESIGNED BY:		REVISIONS			
		No.	DATE	SHEET	APPROVAL
DRAWN BY:					
DESIGN CHECK BY:					
DRAFTING CHECK BY:					
		AS-BUILT: REF.			
		REF.			

LAST SAVED BY: eiwalker

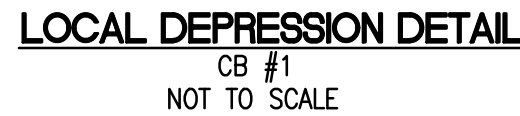

LEGEND

- | | |
|---|-------------------------------------|
|  | STREET IMPROVEMENT
LIMIT OF WORK |
|  | FUTURE ROW |
|  | GRADING DAYLIGHT |
|  | CURB OR
CURB AND GUTTER |
|  | COLORED CONCRETE |
|  | PEA GRAVEL |
|  | CONCRETE PAVEMENT
(VEHICULAR) |
|  | CONCRETE |
|  | TRUNCATED DOMES |
|  | CATCH BASIN |

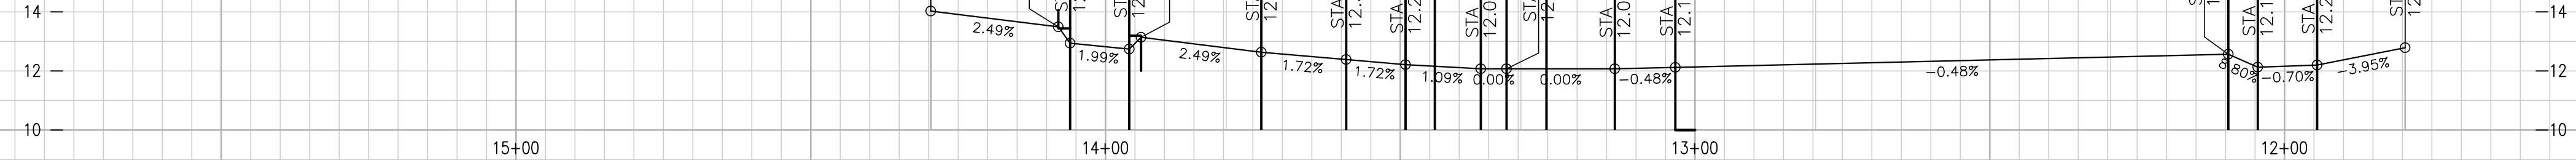


PROFILE SCALE
HORIZONTAL: 1"=20'
VERTICAL: 1"=4'

- ### CONSTRUCTION NOTES

- 33- CONSTRUCT 6" ROLLED CURB AND GUTTER PER DETAIL 13 ON SHEET 15
- 34- CONSTRUCT CURB TRANSITION PER DETAIL 15 ON SHEET 15.
- 45- STANDARD CURB TERMINATION PER DETAIL 8 ON SHEET 15
- 46- ROLLED CURB TERMINATION PER DETAIL 9 ON SHEET 15
- 47- CONSTRUCT LOCAL DEPRESSION PER SPWPD STD. 313-3, CASE B.

LINE TABLE		
LINE No.	LENGTH	DIRECTION
L5	120.05	S49°51'13"W
L6	4.34	S55°03'56"W


CURVE TABLE				
CURVE #	RADIUS	LENGTH	DELTA	TANGENT
C6	35.00	56.054	91°46'01"	36.09
C5	380.00	14.489	2°11'05"	7.25
C3	380.00	22.755	3°25'52"	11.38
C2	380.00	32.398	4°53'05"	16.21

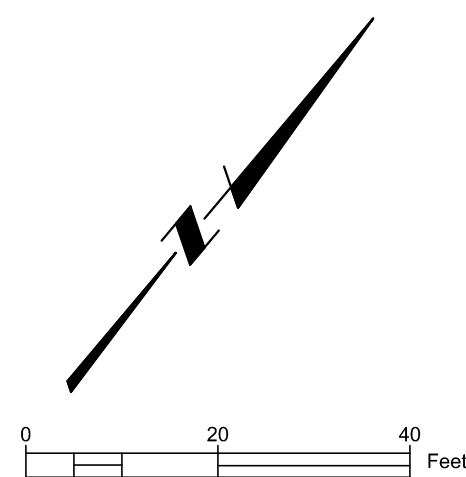

Stantec Consulting Ltd.
38 Technology Drive
Irvine, Ca.
92618-5312
Tel. 949.923.6000
Fax. 949.923.6121
www.stantec.com


REVISIONS					
No.	DATE	SHEET	APPROVAL	DESCRIPTION	
AS-BUILT:				REF.	

DESIGNED BY:	
DRAWN BY:	
DESIGN CHECK BY:	
DRAFTING CHECK BY:	

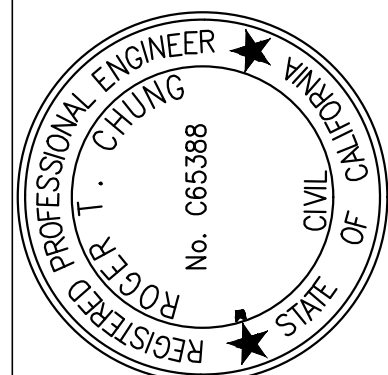

**Long Beach Municipal Urban Stormwater Treatment (MUST)
Phase 1C - Wetlands - 903 Fairbanks Ave
STREET IMPROVEMENT PLAN**


JOB NO.	X
NO. R—	
SHEET	
11	28
OF	
DRAWING NO.	
C-11	

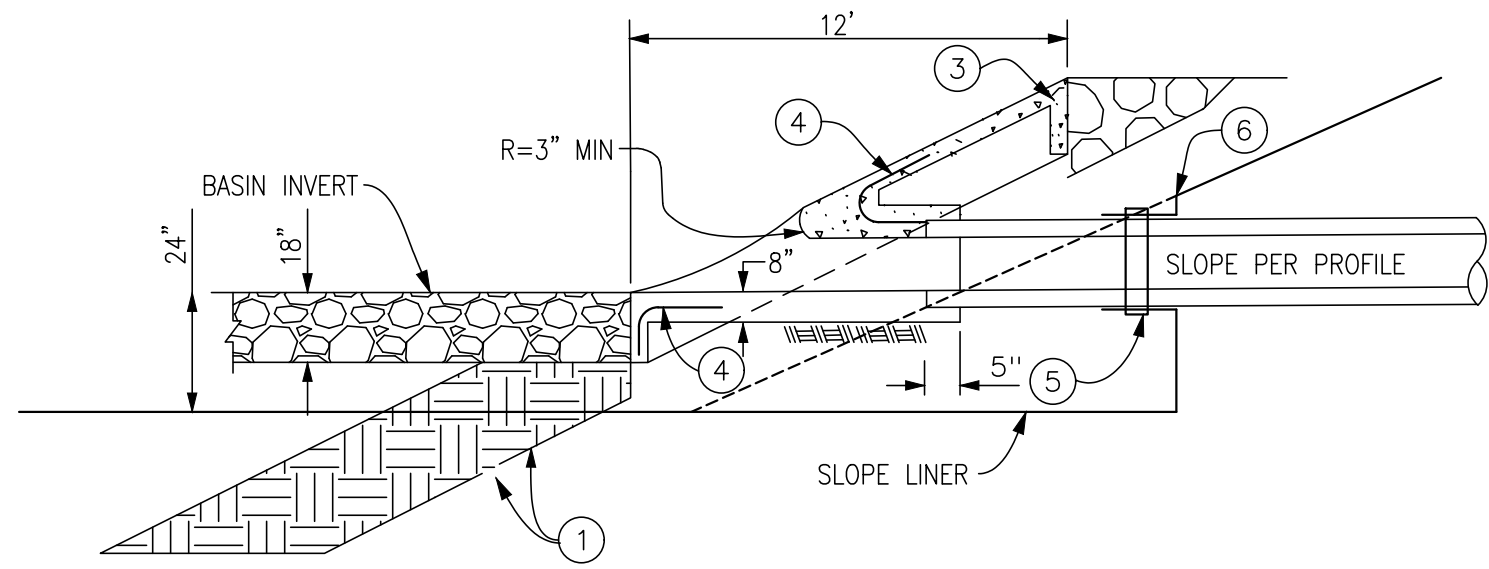

ROCK LINED CHANNEL CONDITION

NOTES:

- CUTOFF WALLS SHALL BE PROVIDED AROUND THE ENTIRE PERIMETER OF THE SIDE SLOPE CONCRETE. CUTOFF WALL DEPTH IS 18 INCHES.
- ROCK ENERGY DISSIPATER SHALL BE 1.25' THICK BACKING NUMBER 2 PER DETAIL 2 ON SHEET 10.
- SEE DETAIL B.
- 4-#4X2' TIES SPACED EQUALLY, TYP.
- CUT OPENING IN IMPERMEABLE LINER, FURNISH, INSTALL, AND TEST PIPE BOOT PENETRATION INCLUDING PIPE BOOT, RUBBER GASKETS, STAINLESS STEEL BANDING, AND EXTRUSION WELDED SEAMS
- NOTCH ROUGH GRADE SLOPE FOR PIPE ENTRANCE AND USE PIPE BOOT

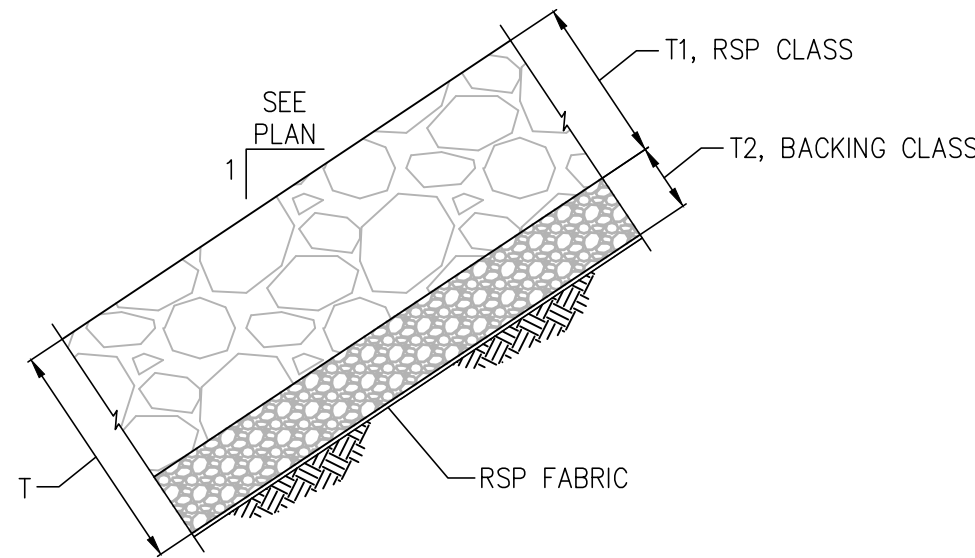


ROCK SLOPE PROTECTION SCHEDULE					
RSP CLASS	METHOD	T1	BACKING	T2	T
BACKING 2	B	1.25	N/A	N/A	1.25

RIPRAP NOTES:

- ROCKS FOR RIPRAP AND GROUTED RIPRAP SHALL MEET THE QUALITY REQUIREMENTS OF CALTRANS STANDARD SPECIFICATION SECTION 72-2 AND 72-3, RESPECTIVELY. ROCKS, WHEN CONFORMING TO SECTION 72-2.02 OR 72-3.02, MAY BE OBTAINED FROM ROCK EXCAVATION OR OTHER EXCAVATION BEING PERFORMED ON SITE.
- ALL ROCKS SHALL BE PLACED IN ACCORDANCE WITH METHOD B PLACEMENT CRITERIA OF THE CALTRANS STANDARD SPECIFICATIONS SECTION 72-2.03 OR 72-3.03 EXCEPT ITON ROCKS, WHICH SHALL BE PLACED IN ACCORDANCE WITH METHOD A.
- GROUTED RIPRAP WHERE OCCURS SHALL BE GROUTED USING CLASS 3 CONCRETE OR MINOR CONCRETE CONFORMING TO THE PROVISIONS IN SECTION 90. THE WATER CONTENT OF THE CONCRETE SHALL BE SUCH AS TO PERMIT GRAVITY FLOW INTO THE INTERSTICES WITH LIMITED SPADING AND BROOMING.
- PLACING CONCRETE FOR GROUTED RIPRAP WHERE OCCURS INCLUDING CLEANING ROCKS PRIOR TO PLACEMENT, DEPOSITING EQUIPMENT, ROCK PROJECTION, AND CURING TIME SHALL CONFORM TO SECTION 72-3.03.
- OUTER ROCKS OF GROUTED RIPRAP SHALL PROJECT 1/3 TO 1/4 THEIR DIAMETER ABOVE THE CONCRETE SURFACE.

TYPICAL RIPRAP SECTION
N.T.S.

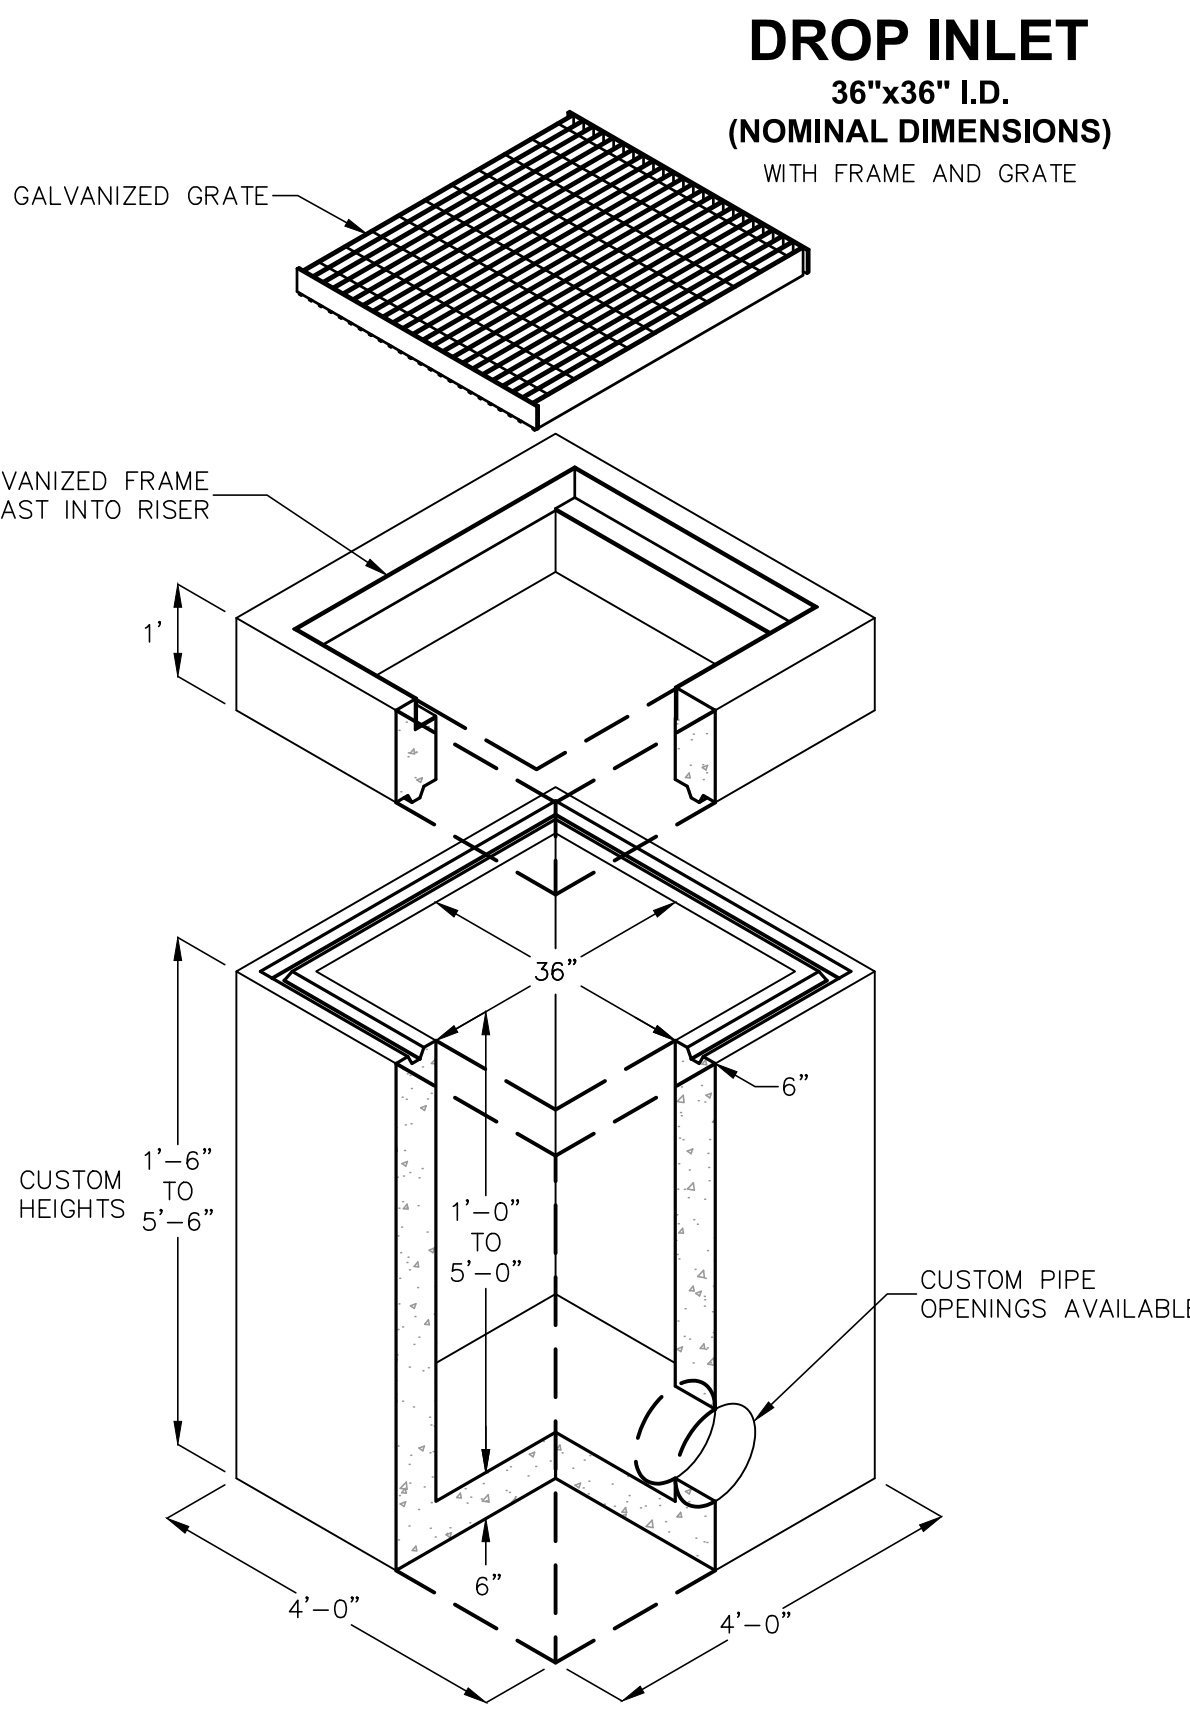


FOR COMPLETE DESIGN AND PRODUCT INFORMATION
CONTACT JENSEN PRECAST.

2/1/08
0305-36_3636FG_FF_A.dwg
© 2008 Jensen Precast


Jensen Precast reserves the right to make changes to product design
and/or dimensions without notice. Please contact Jensen Precast whenever
necessary for confirmation or advice on product design.

JENSEN
PRECAST

JENSEN PRECAST INLET
N.T.S.

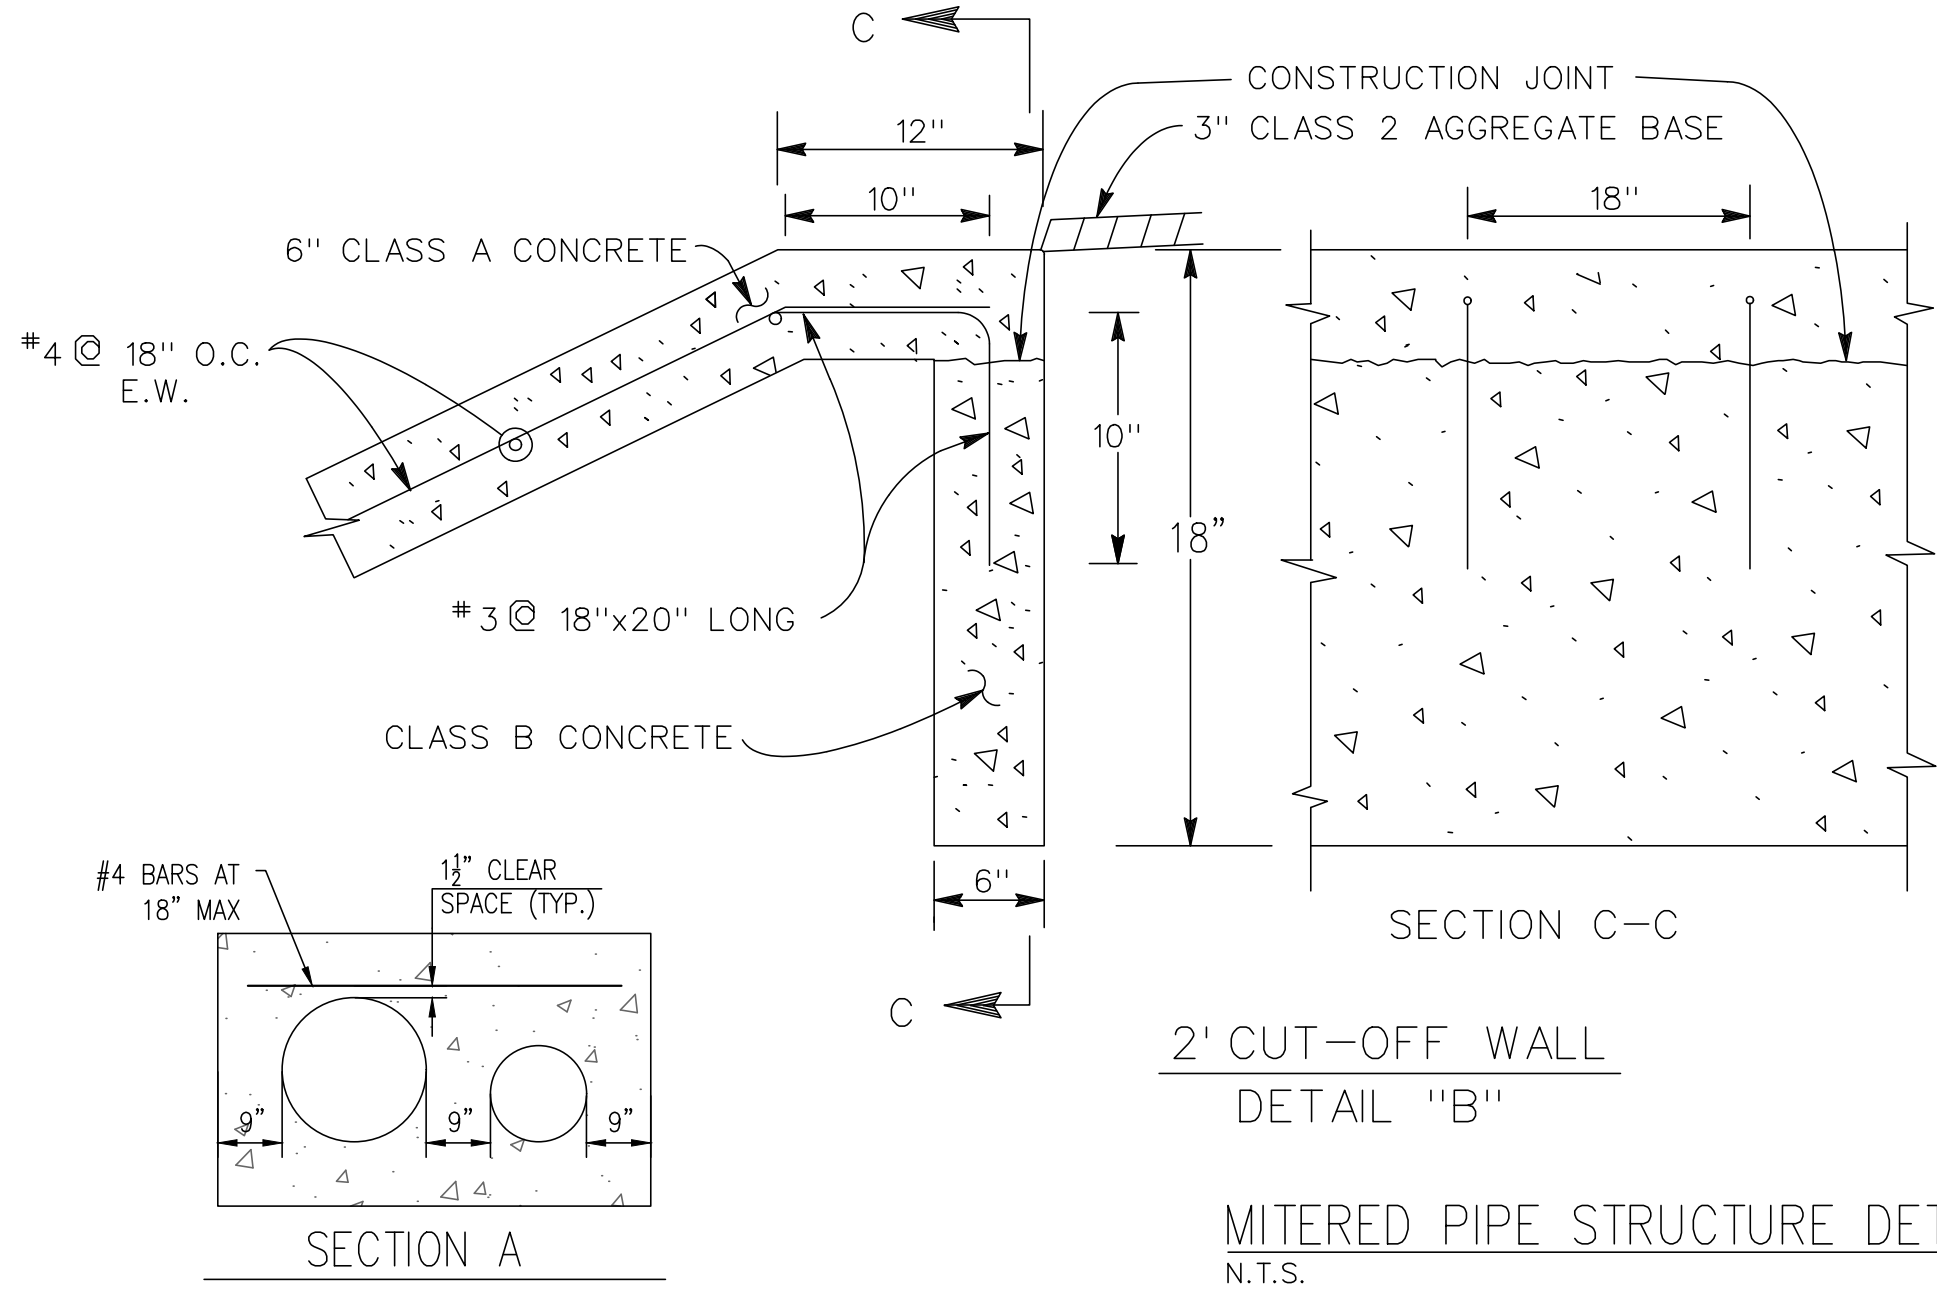


MITERED PIPE STRUCTURE DETAIL
N.T.S.

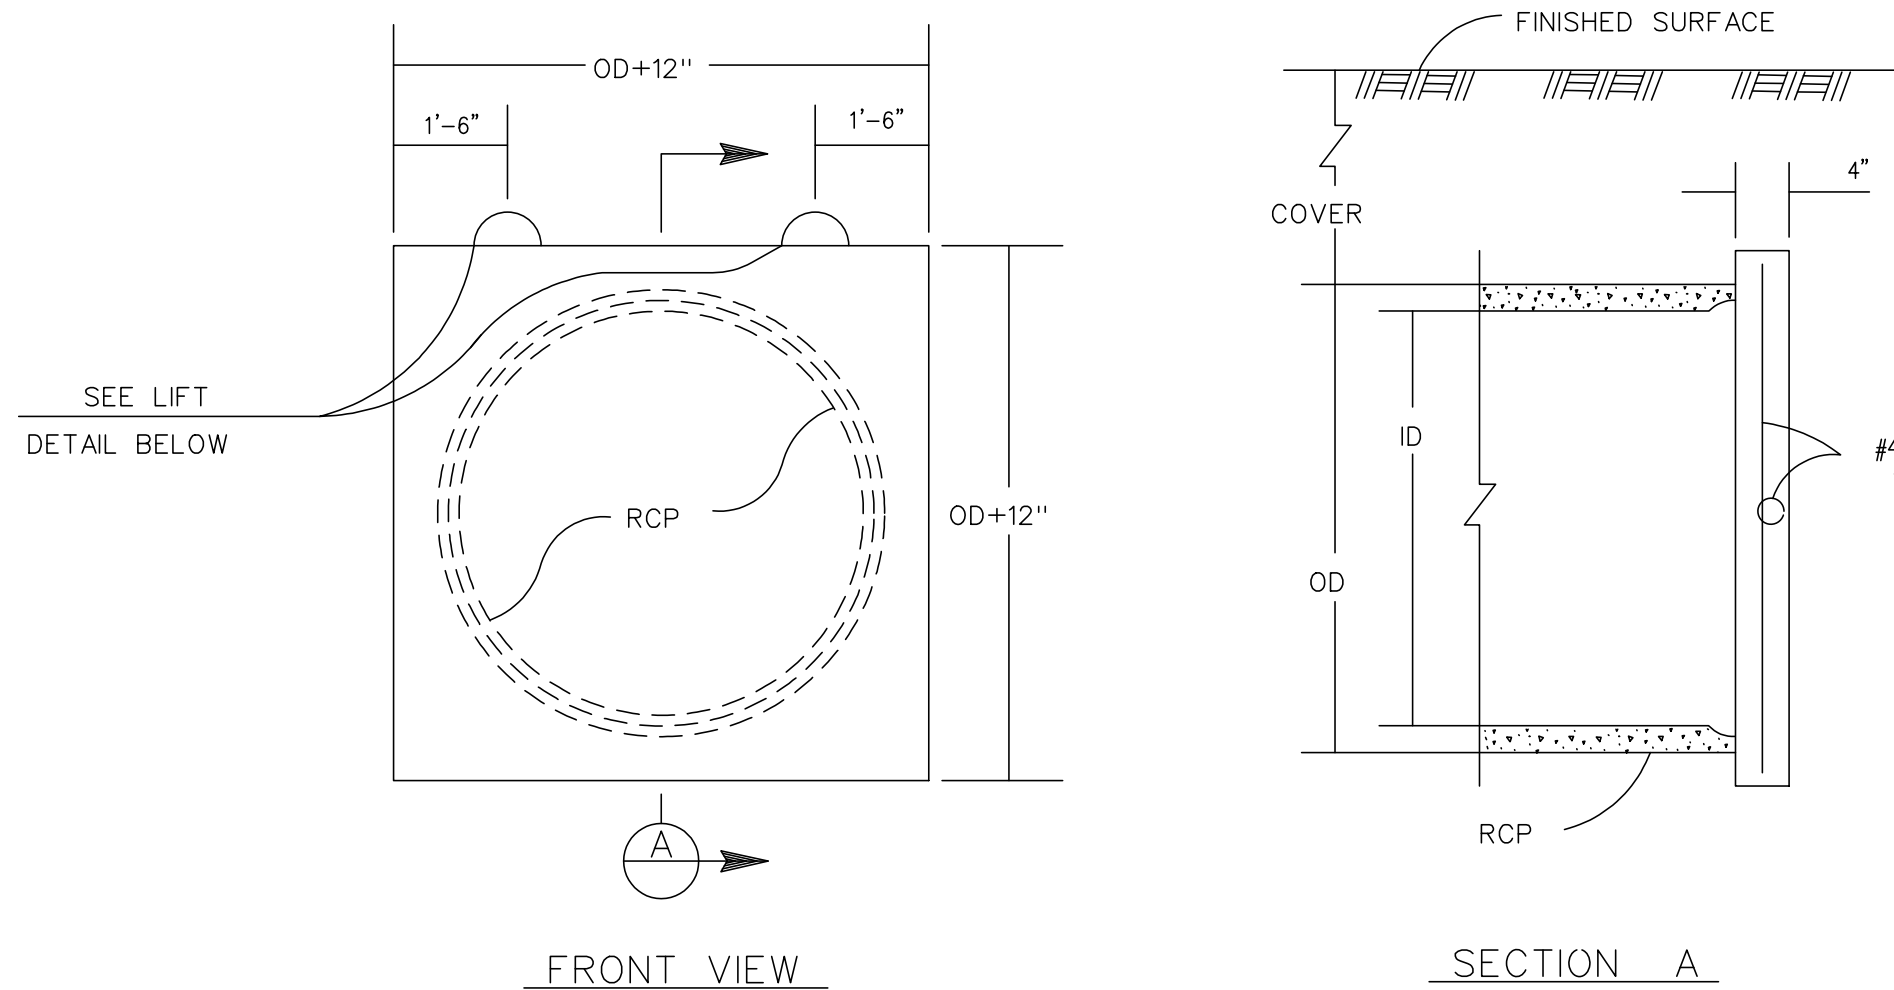

NOTES

- CONCRETE SHALL BE CLASS 'A'.
- ALL REINFORCING STEEL SHALL BE CENTERED IN BULKHEAD EXCEPT FOR PIPE DIAMETER GREATER THAN 96". VERTICAL "A" BARS SHALL BE PLACED AT 2" CLEAR FROM THE INSIDE FACE OF THE BULKHEAD. HORIZONTAL "A" BARS SHALL BE PLACED TOWARDS OUTSIDE FACE OF BULKHEAD PER DETAIL.
- LIFTS SHALL BE WOVEN STEEL CABLE WITH SAME MINIMUM DIAMETER (d) AS "A" BARS. WEAVE CABLE THROUGH HORIZONTAL "A" BARS. COAT EXPOSED PORTION OF CABLE LIFTS WITH AN APPROVED BITUMINOUS PAINT PRIOR TO BACKFILLING TRENCH.

CONCRETE BULKHEAD
N.T.S.

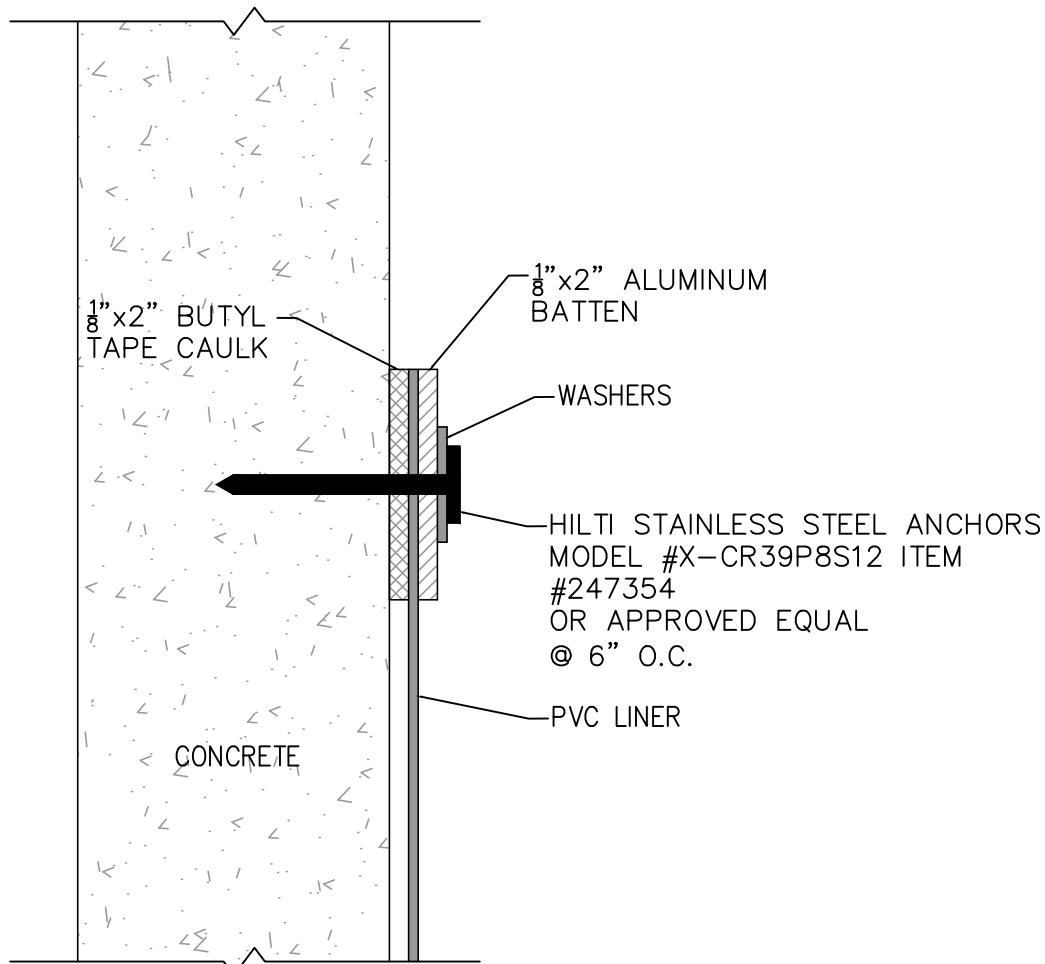

PVC LINER CONNECTION DETAIL
N.T.S.

Long Beach Municipal Urban Stormwater Treatment (MUST)
Phase 1C - Wetlands - 903 Fairbanks Ave


DETAILS 1

JOB NO.	X
NO. R-	
SHEET	12 OF 28
DRAWING NO.	C-12




Stantec Consulting Ltd.
38 Technology Drive
Irvine, Ca
92618-5312
Tel. 949.923.6000
Fax. 949.923.6121
www.stantec.com






LAST SAVED BY: ejwalker
PLOT DATE: Nov. 4, 20
SAVED PATH: c:\pwworkdir\0469025

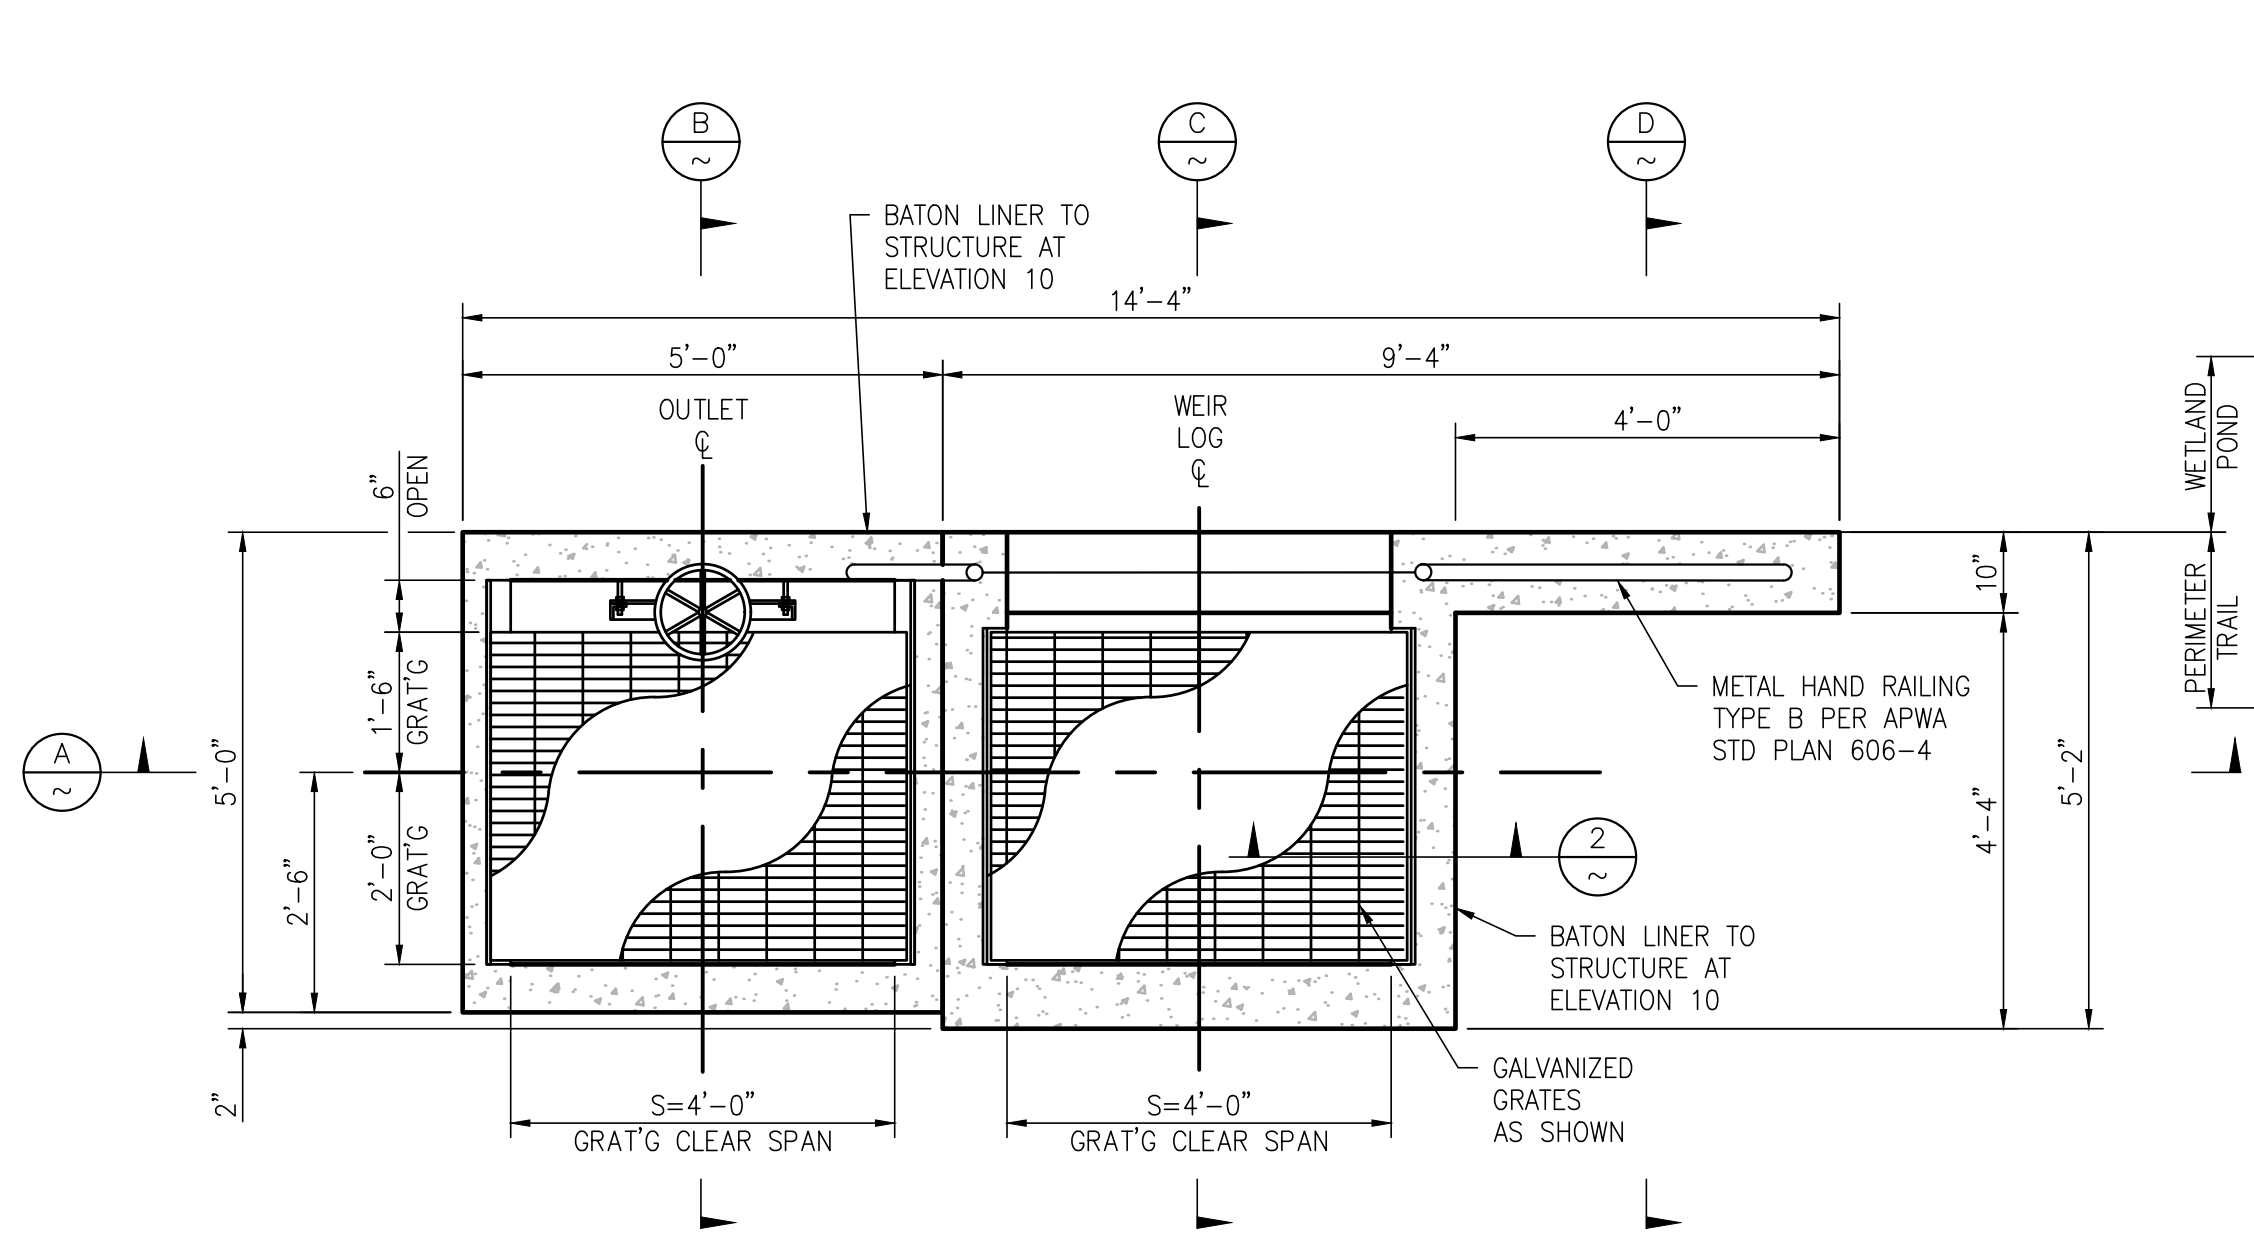

NOTE:
OUTLET STRUCTURE SHALL BE:
F'C = 4500 PSI (658-CME-4500P)
PER GREENBOOK SECTION 201-1.1.3
W/ FY = 60 KSI (GRADE 60 PER ASTM A615)

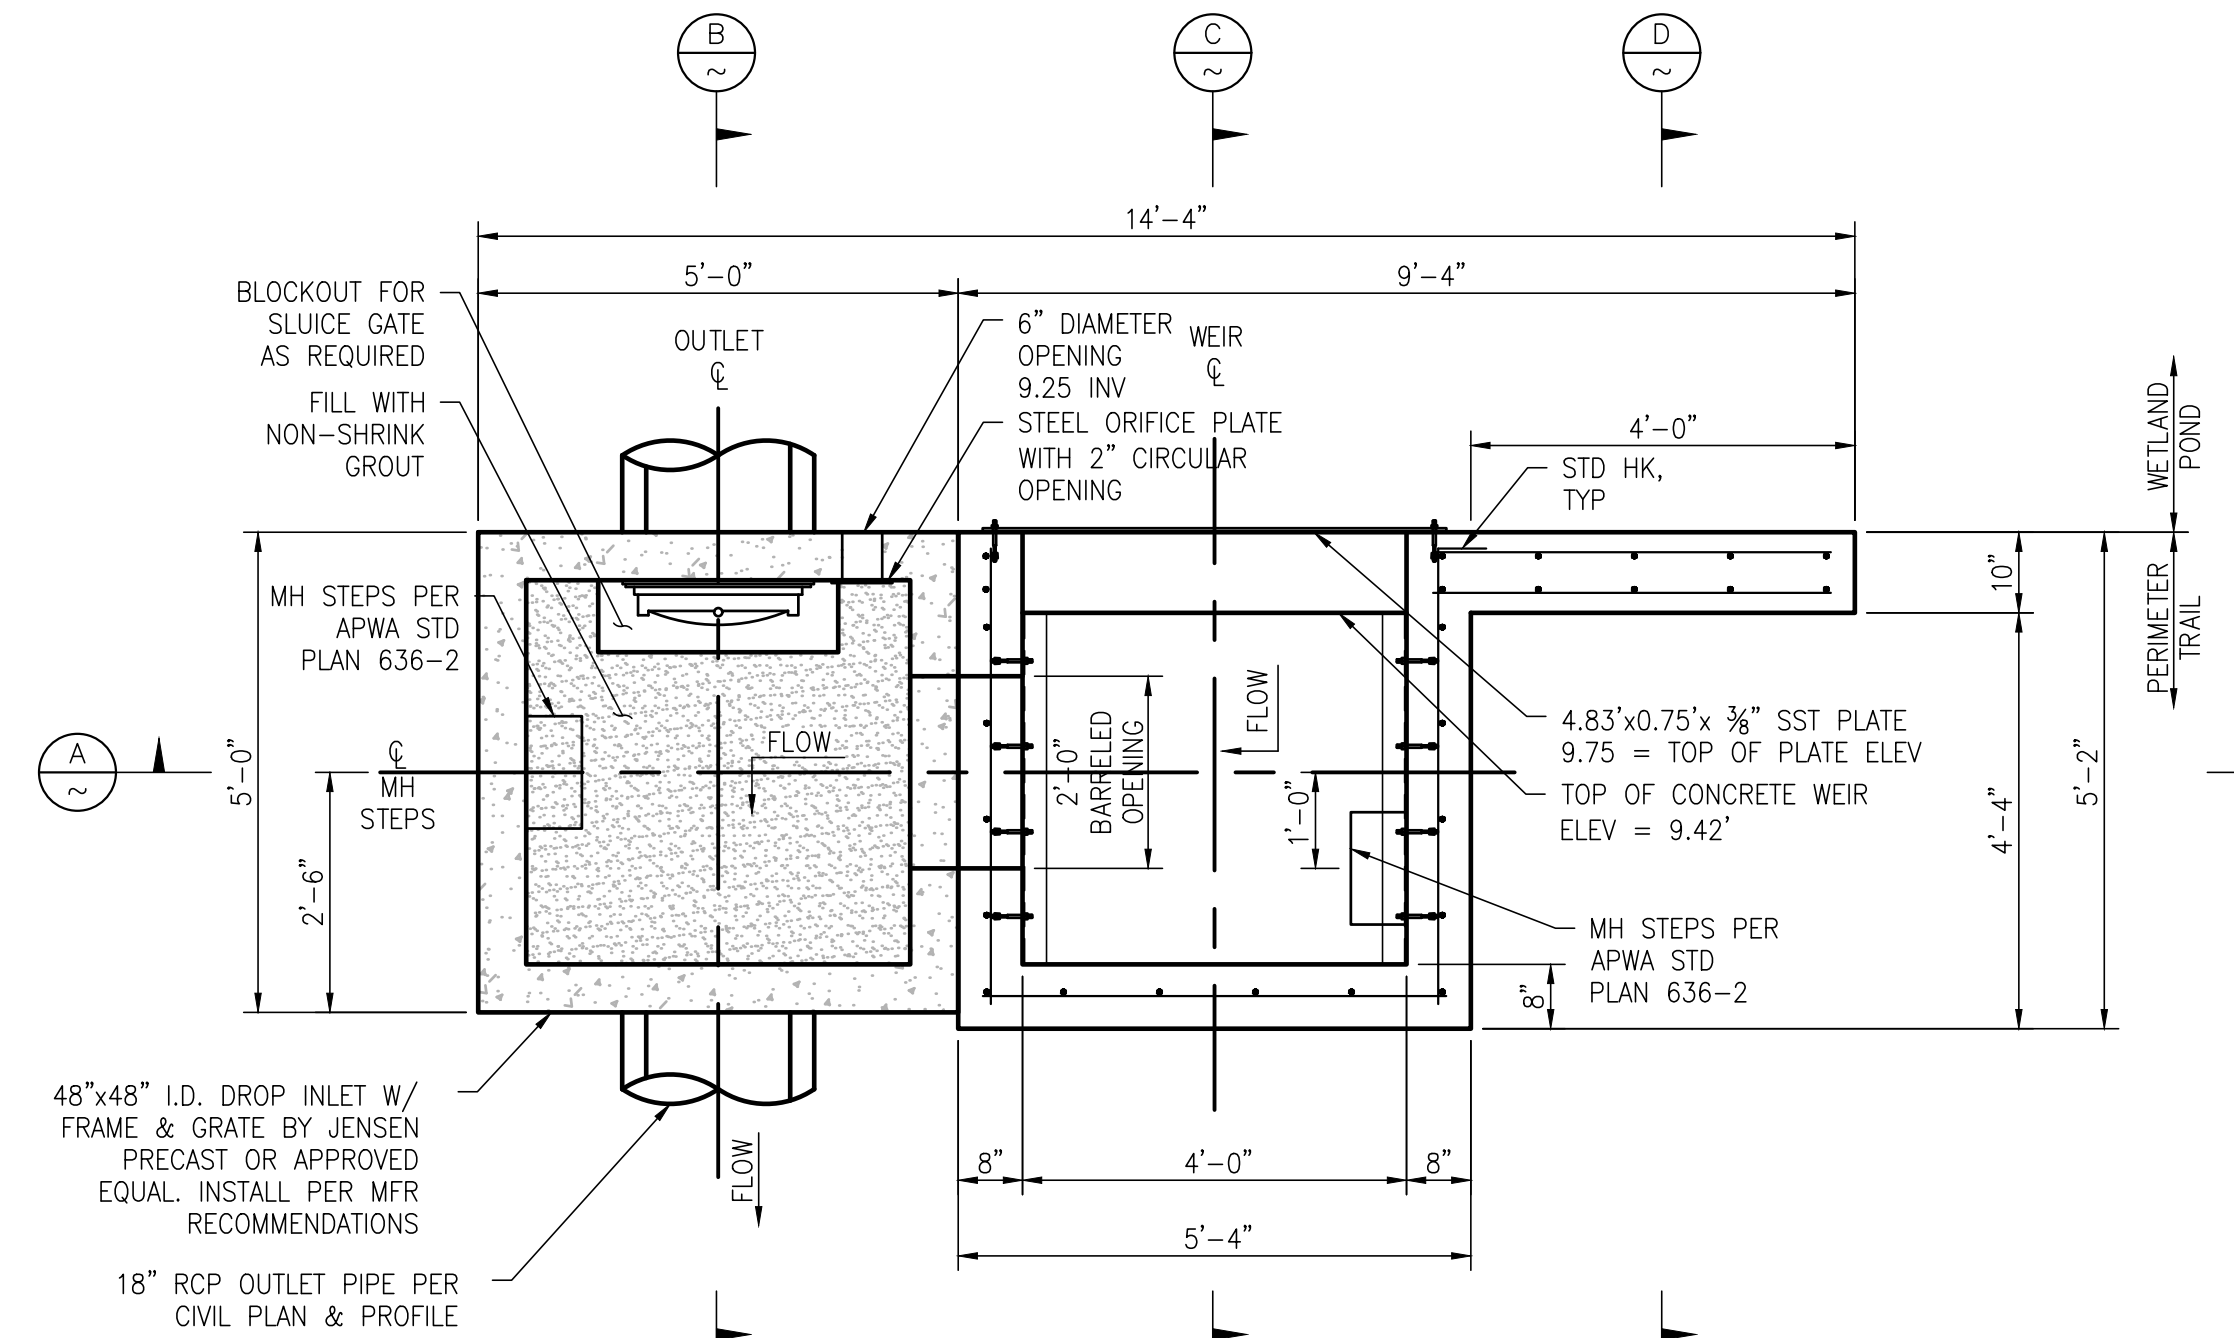

OUTLET PHASING INSTRUCTIONS			
PHASE	FLOW (CFS)	POND WSEL	INSTRUCTIONS
32.7 GPM	0.07	9.75	
2 MGD	3.10	10.12	REMOVE 2" ORIFICE PLATE WHEN PLANT PRODUCES 2 MGD
2 MGD + 50 YR STORM	8.73	10.57	
4 MGD	6.20	10.06	REMOVE 4" WEIR PLATE WHEN PLANT PRODUCES 4 MGD
4 MGD + 50 YR STORM	11.83	10.45	

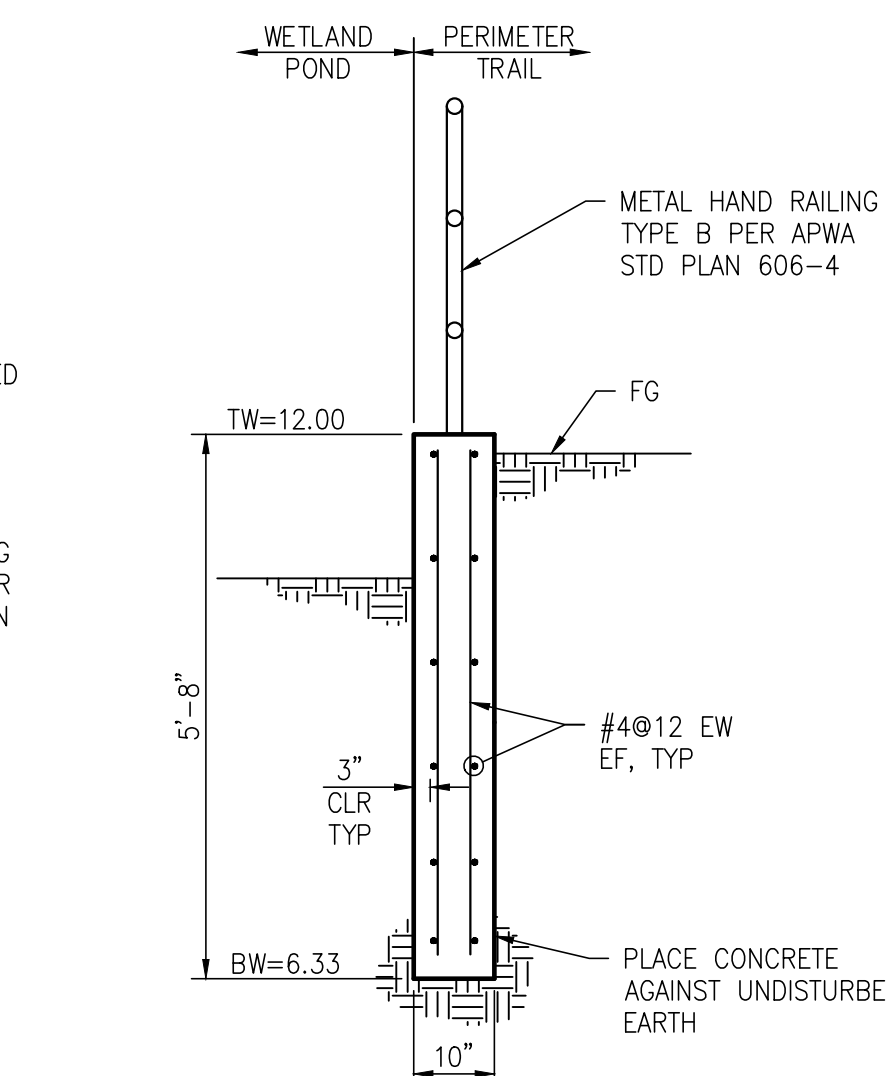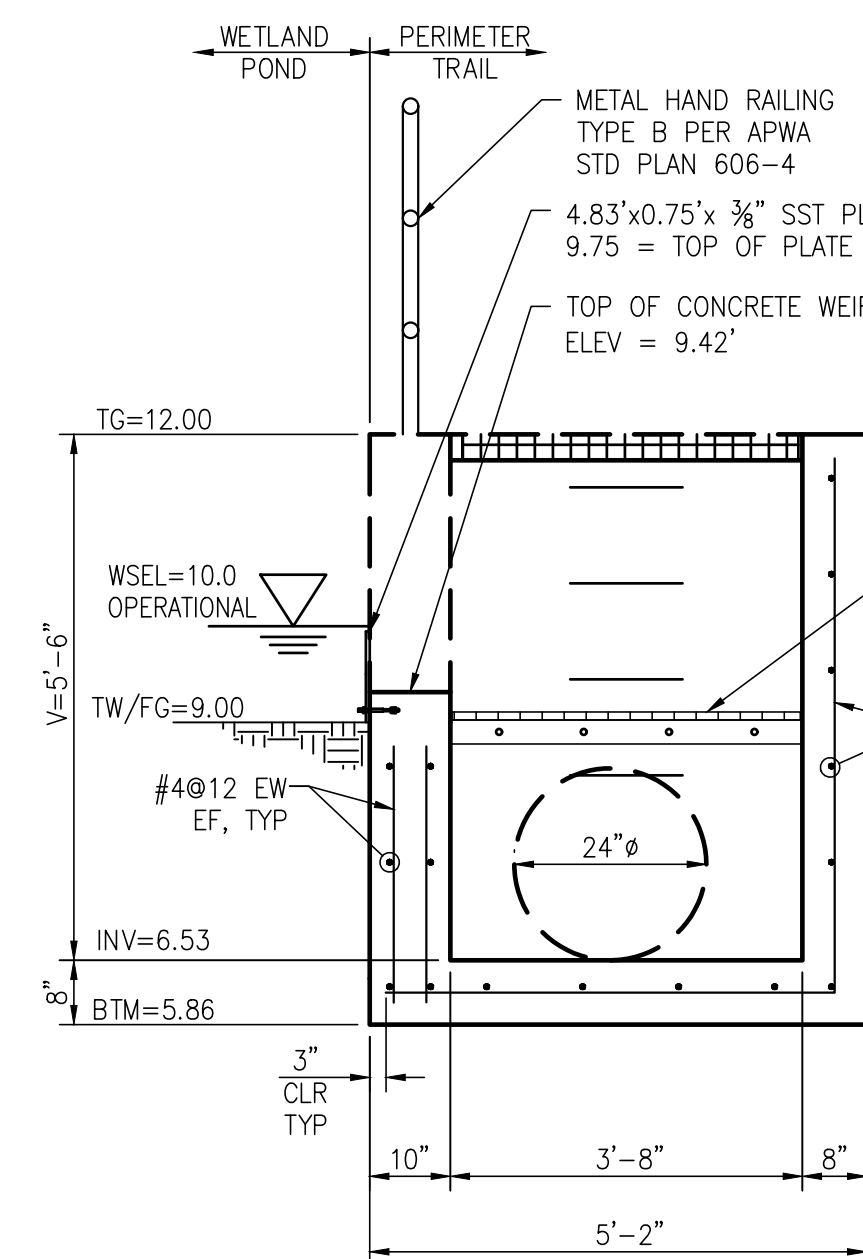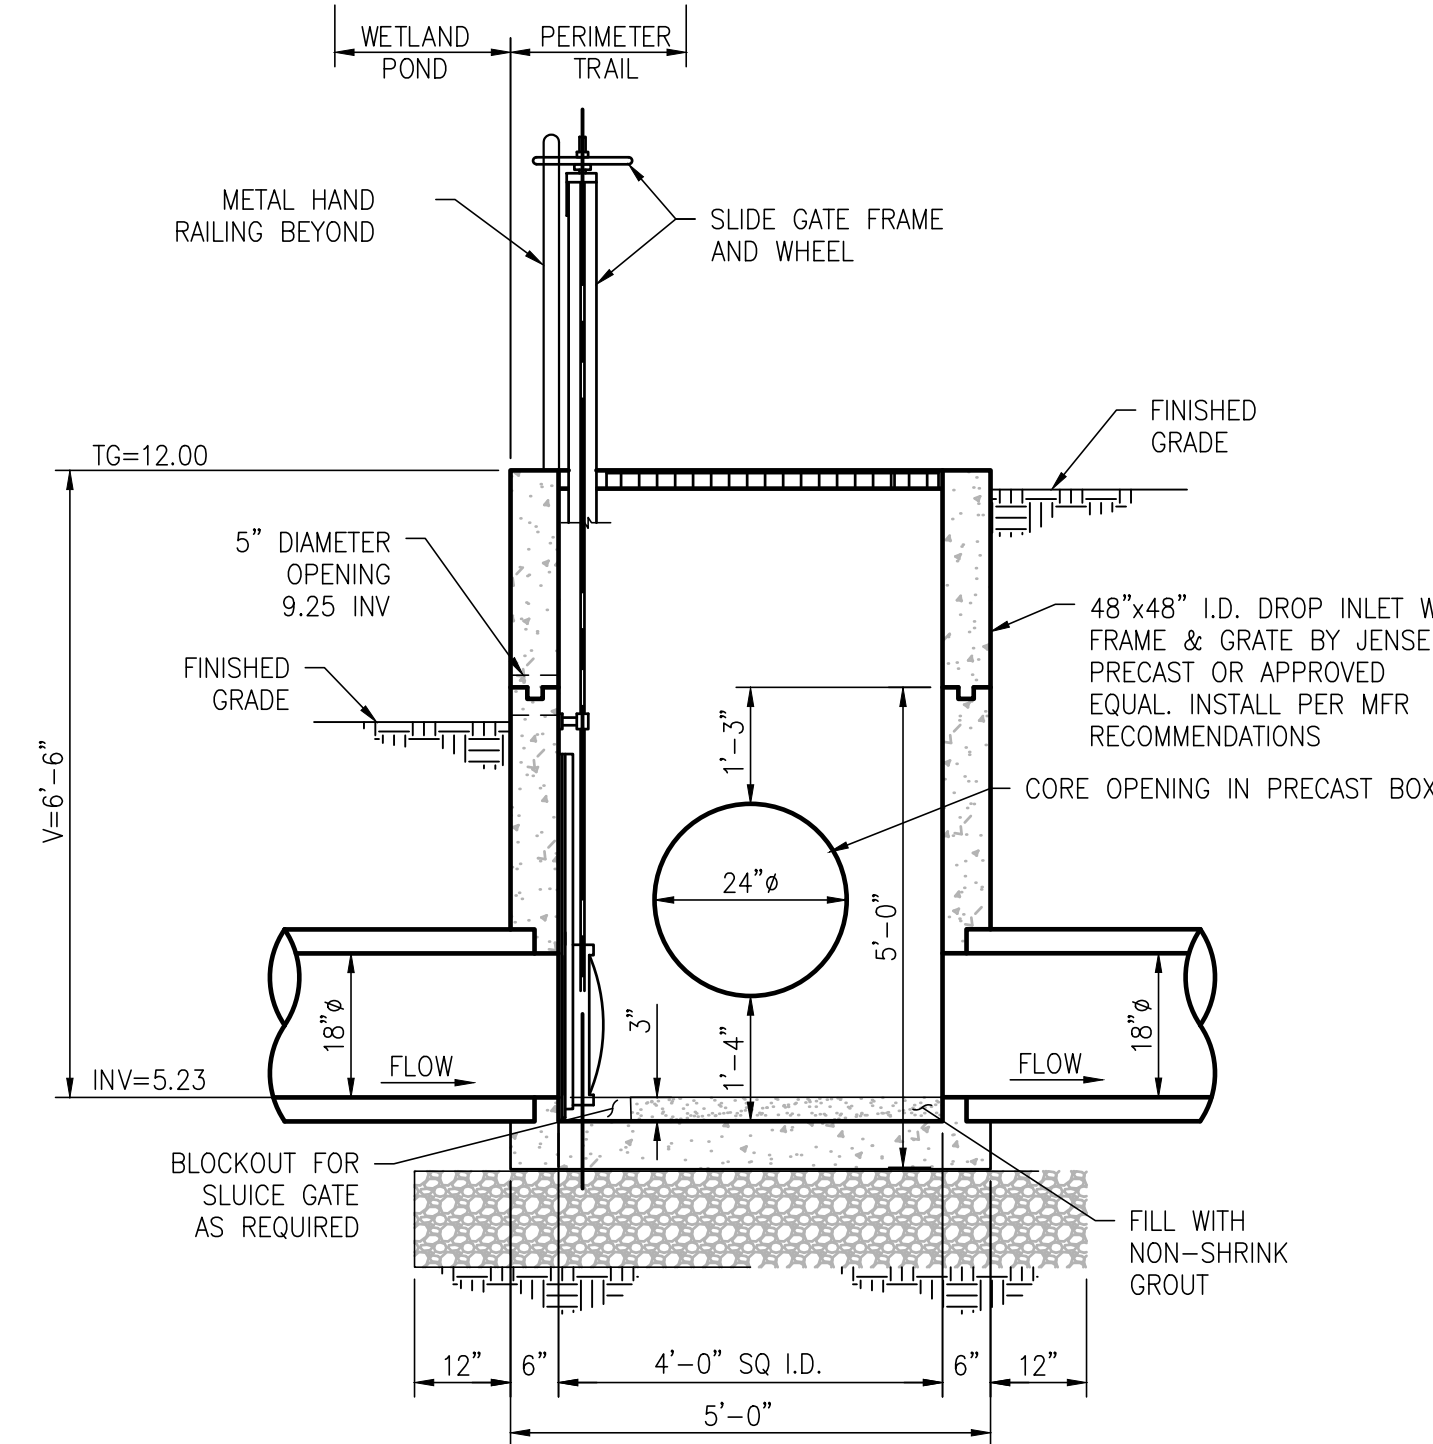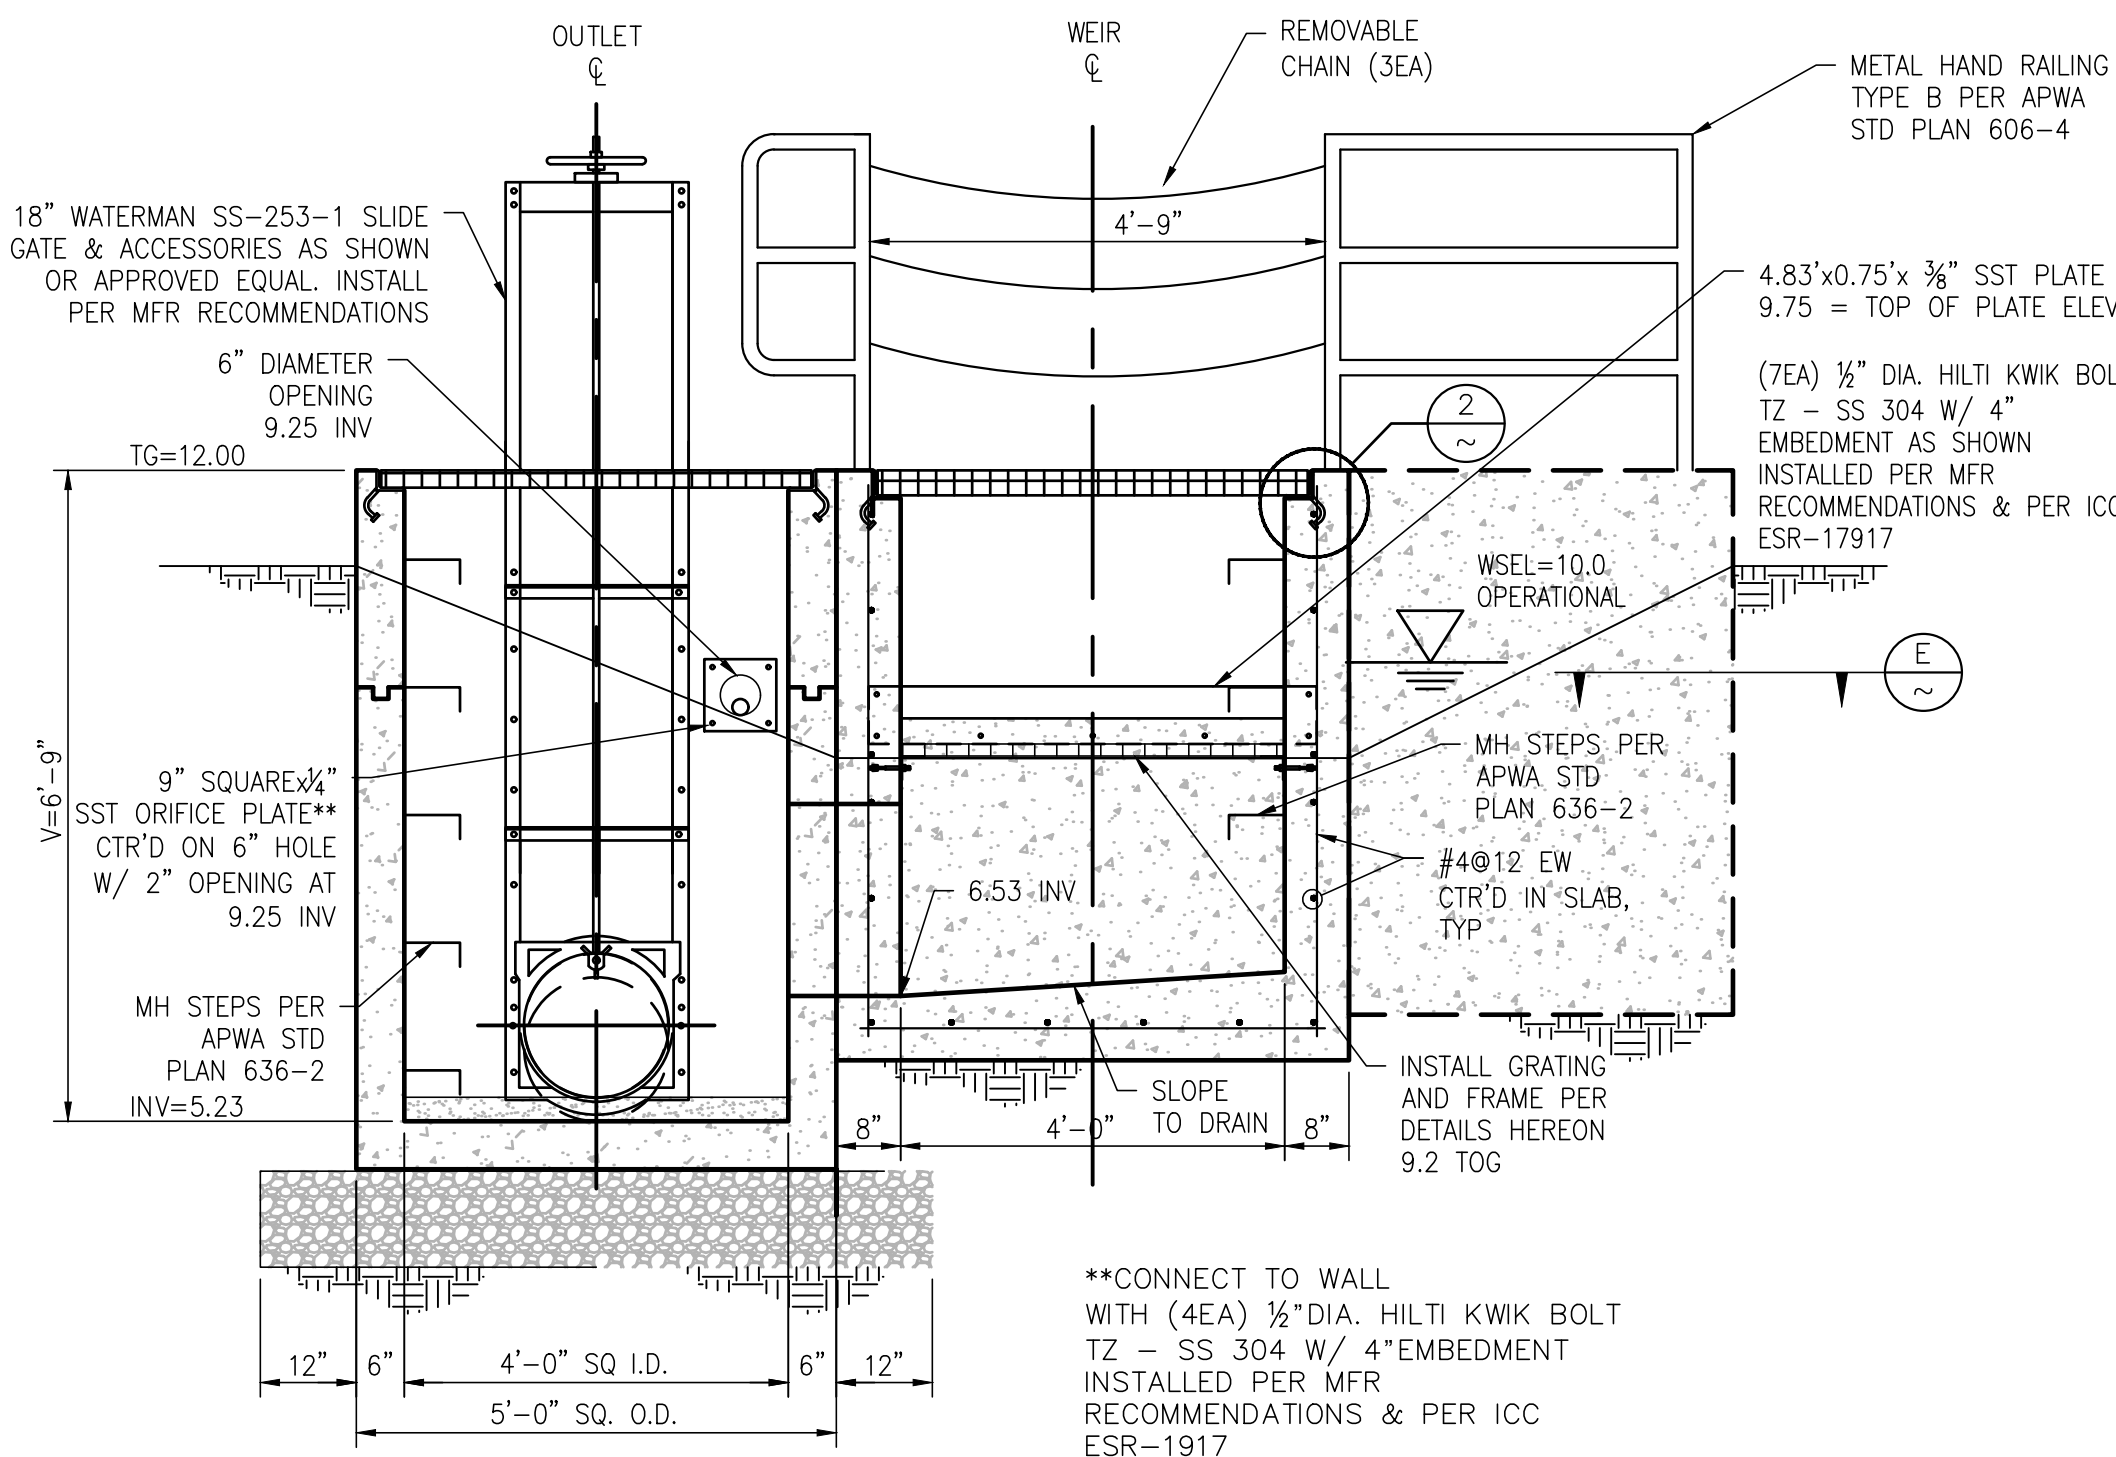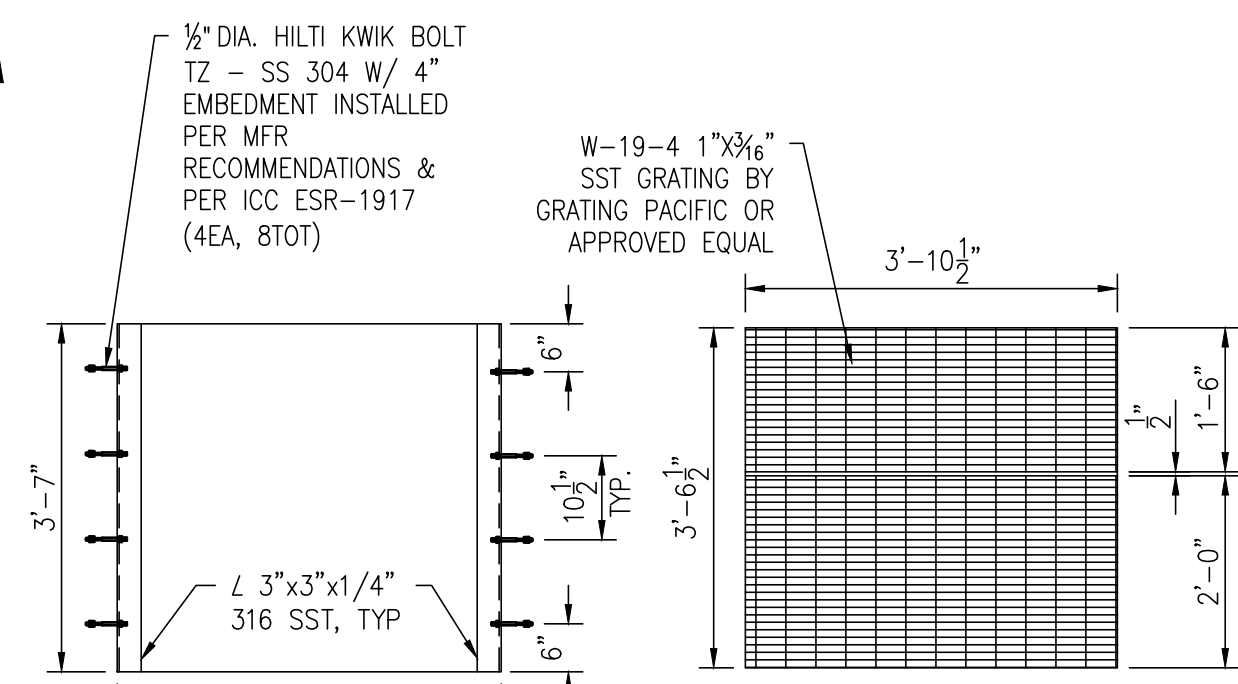

Long Beach Municipal Urban Stormwater Treatment (MUST)
Phase 1C - Wetlands - 903 Fairbanks Ave

DETAILS 2


FIELD BOOK PAGE GRAPHIC SCALE


JOB NO. X
NO. R-
SHEET 13 OF 28
DRAWING NO. C-13



Stantec Consulting Ltd.
38 Technology Drive
Irvine, Ca
92618-5312
Tel. 949.923.6000
Fax. 949.923.6121
www.stantec.com


DESIGNED BY: DRAWN BY: DESIGN CHECK BY: DRAFTING CHECK BY: REVISIONS

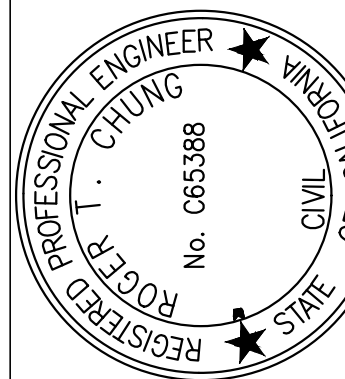

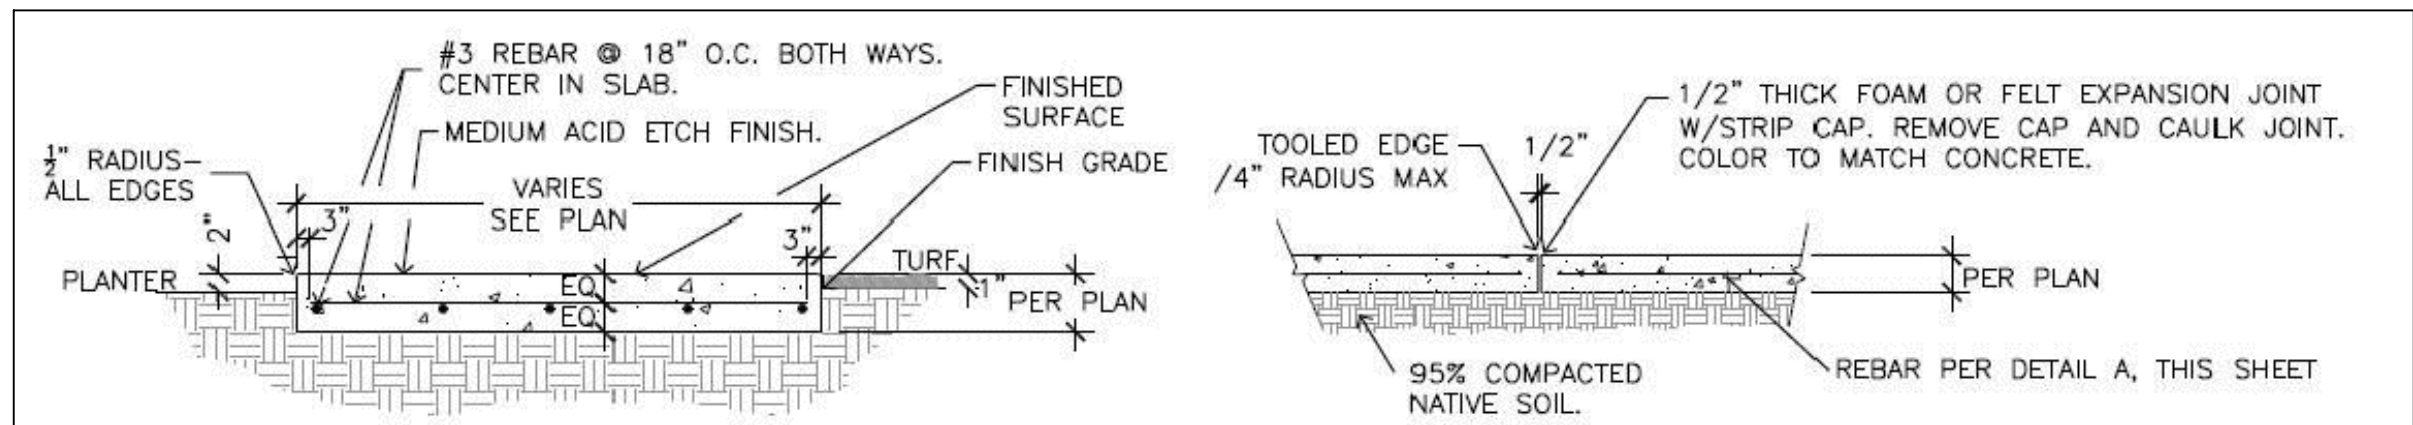

CONCRETE WALK

EXPANSION JOINT

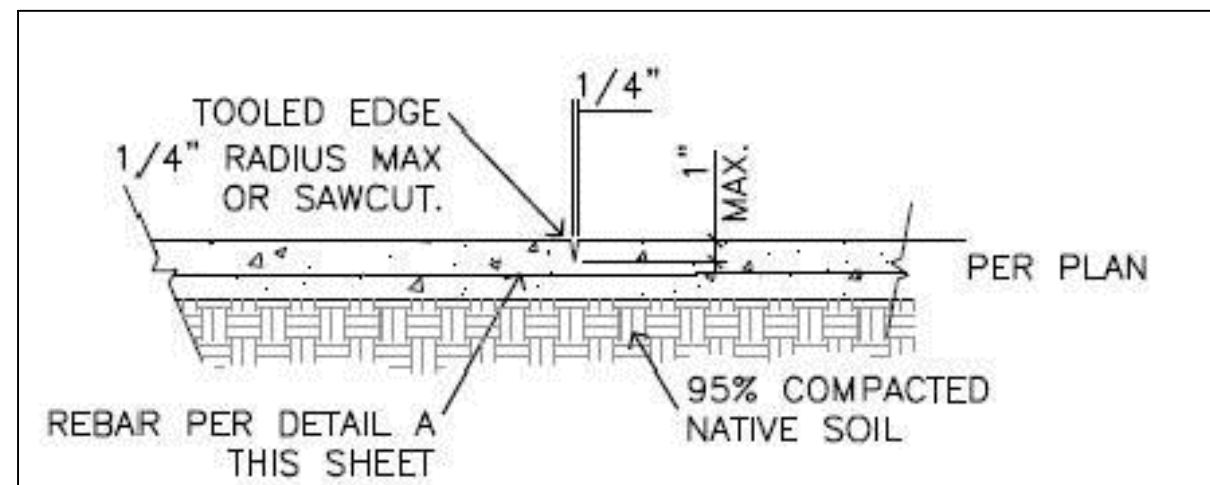


CONTROL JOINT

PEDESTRIAN CONCRETE PAVEMENT

NOT TO SCALE


7

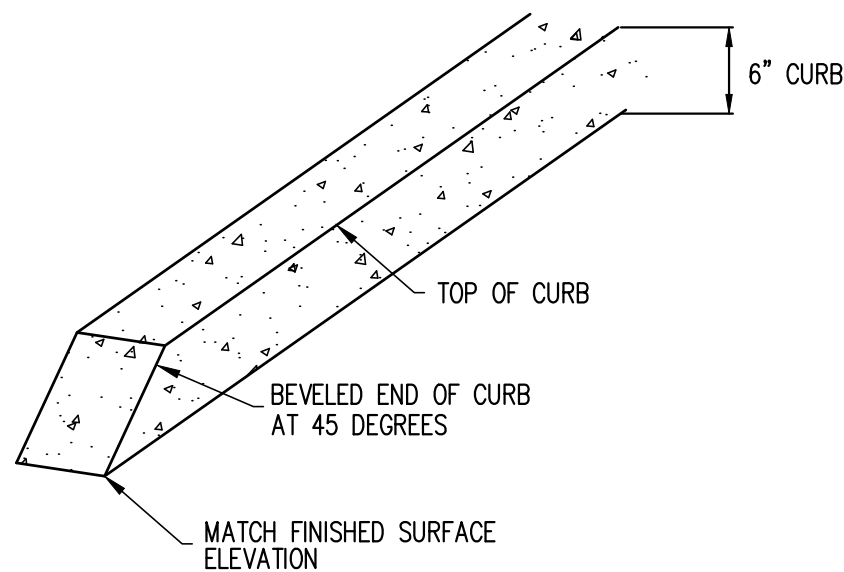

STANDARD CURB TERMINATION

NOT TO SCALE


8

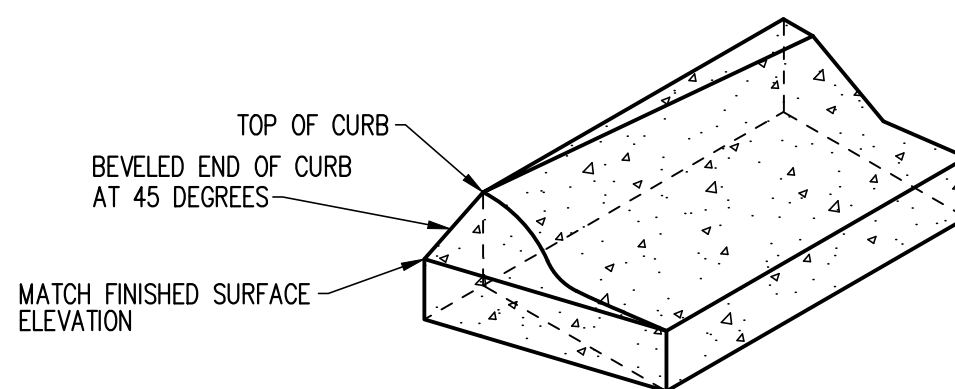

ROLLED CURB TERMINATION

NOT TO SCALE


9

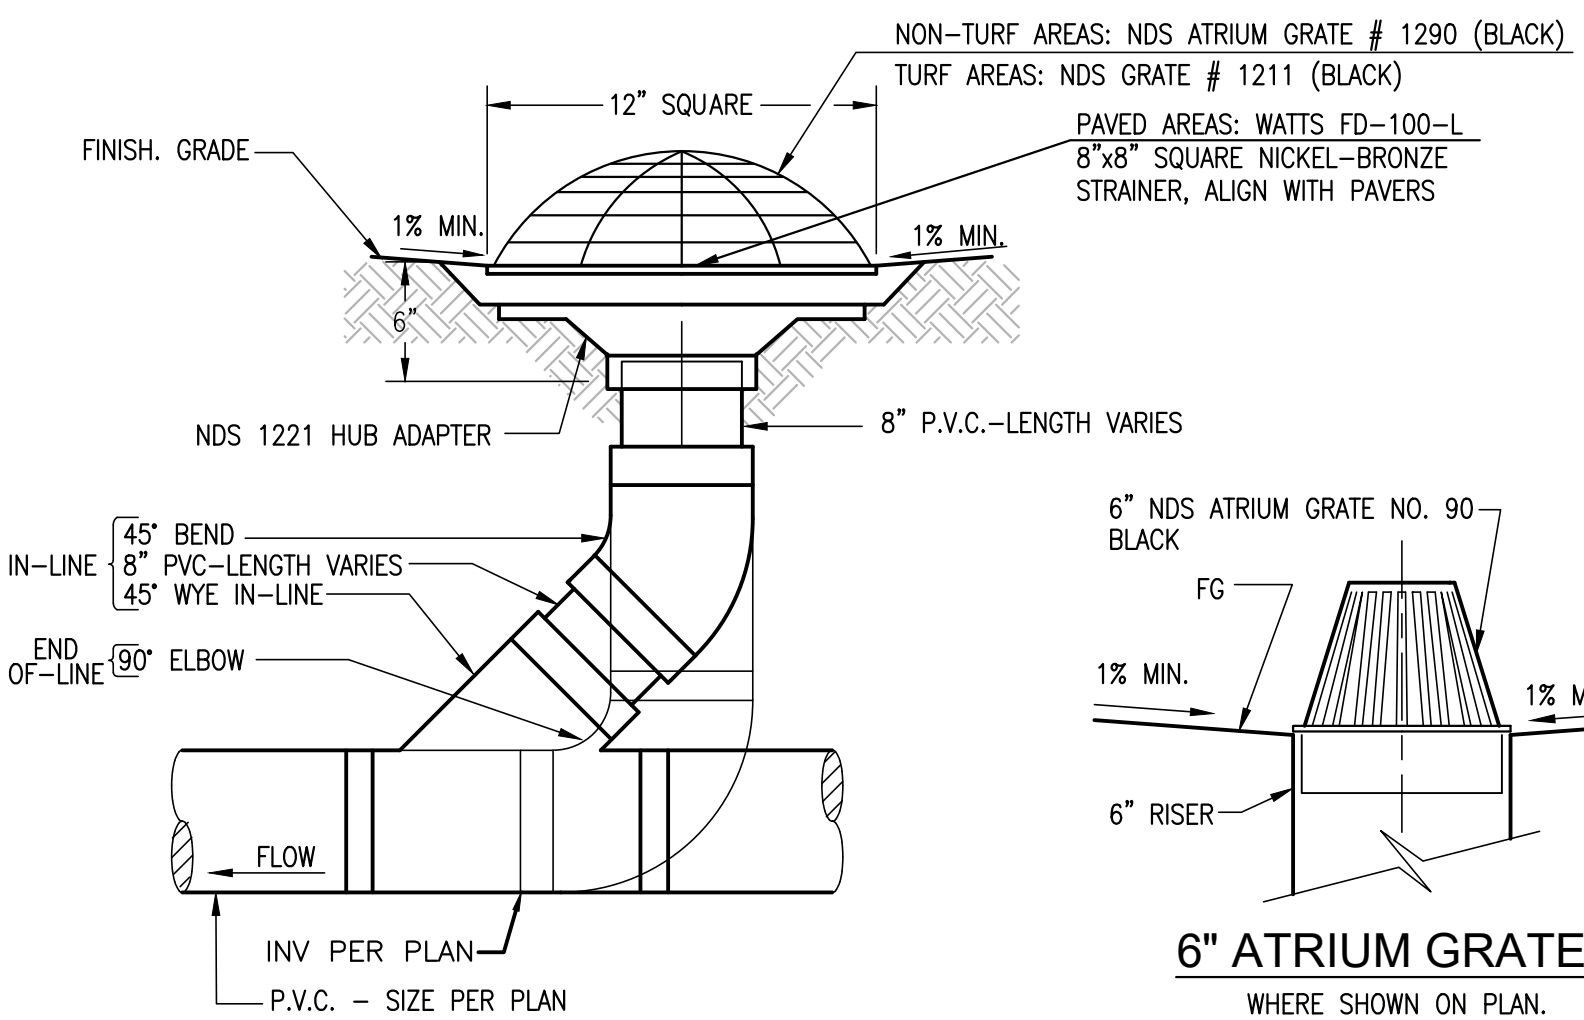

GRATE WITH RISER DETAIL

NOT TO SCALE


10

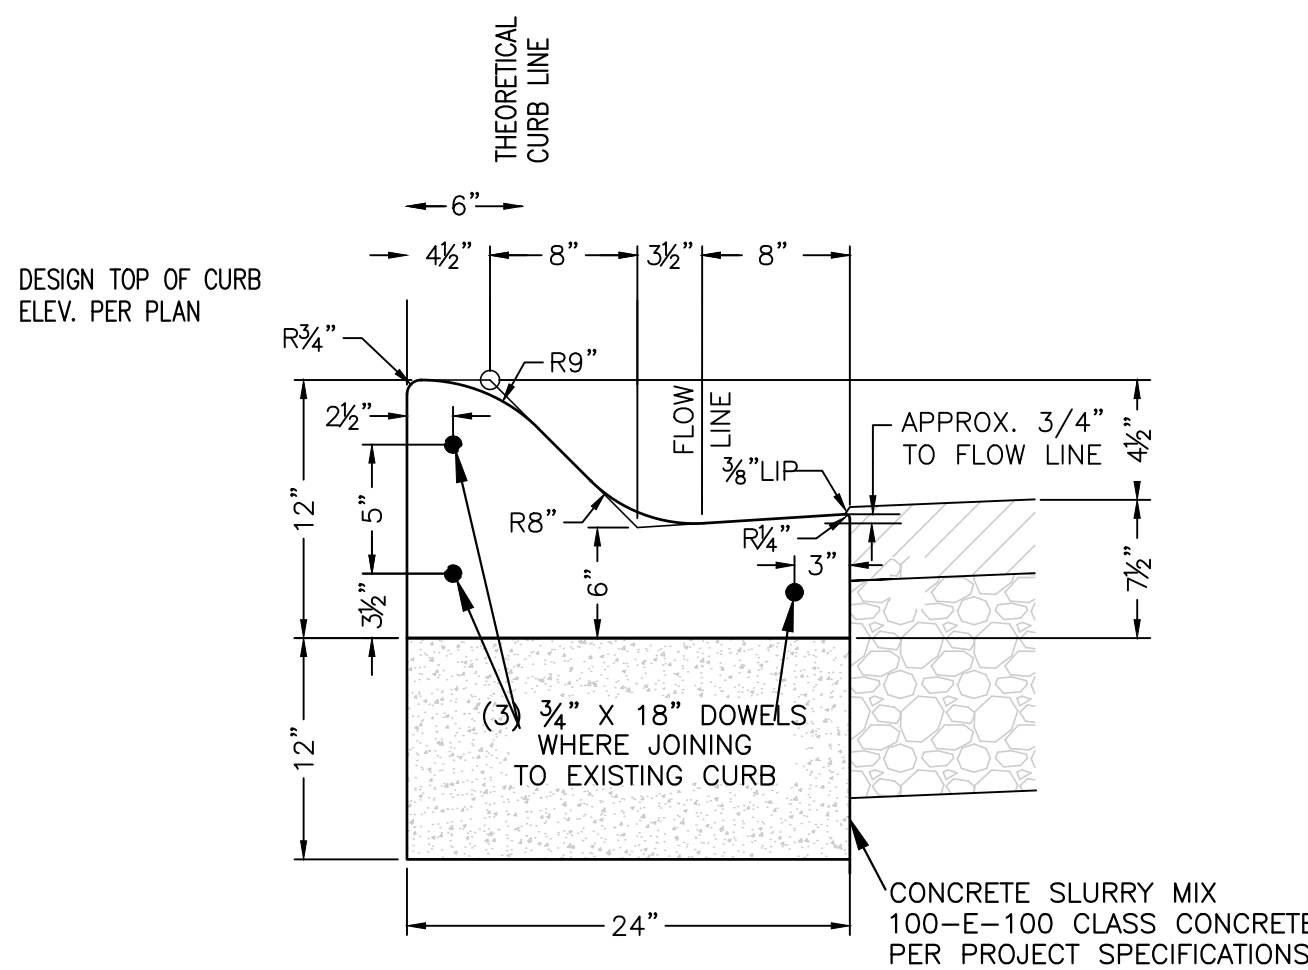

6" ROLLED CURB AND GUTTER

NOT TO SCALE

13

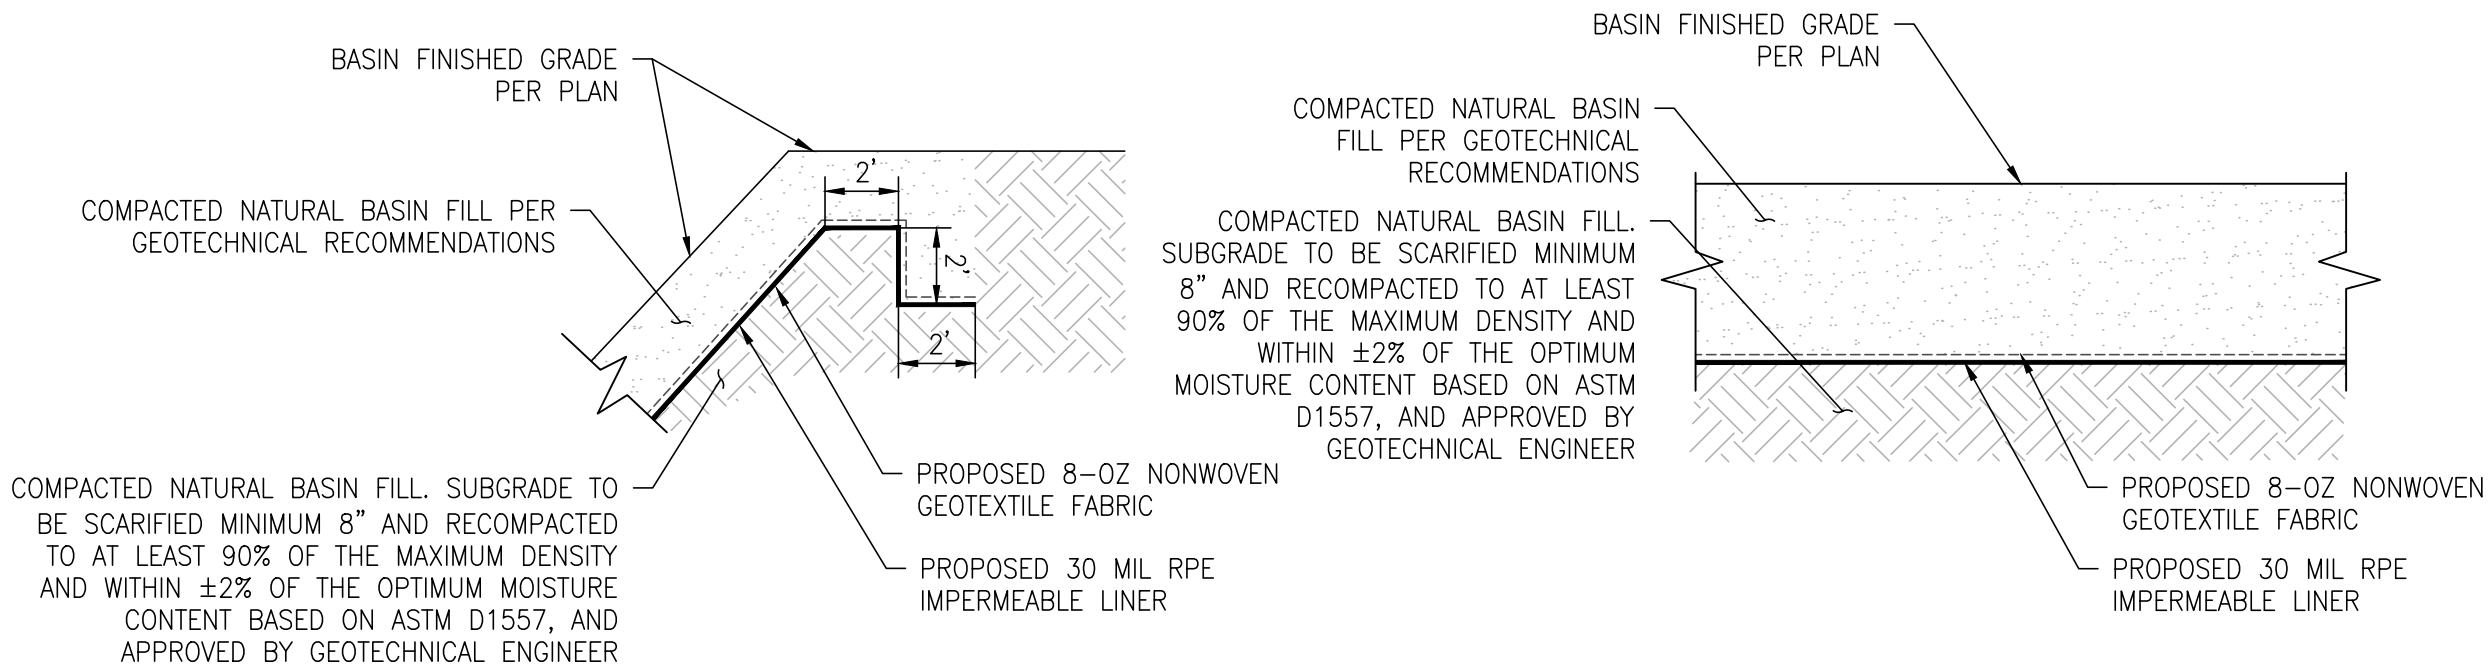

TOP OF LINER ANCHOR DETAIL


NOT TO SCALE

11


LINER AND FABRIC
INSTALLATION DETAIL

NOT TO SCALE

12

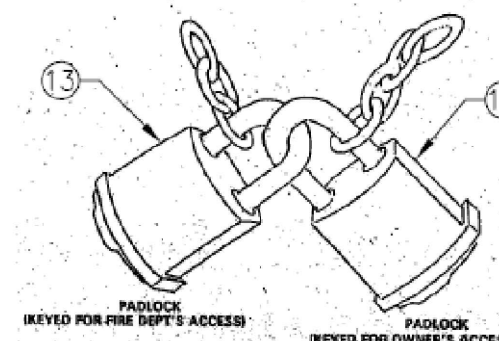

CHAIN AND PADLOCKS

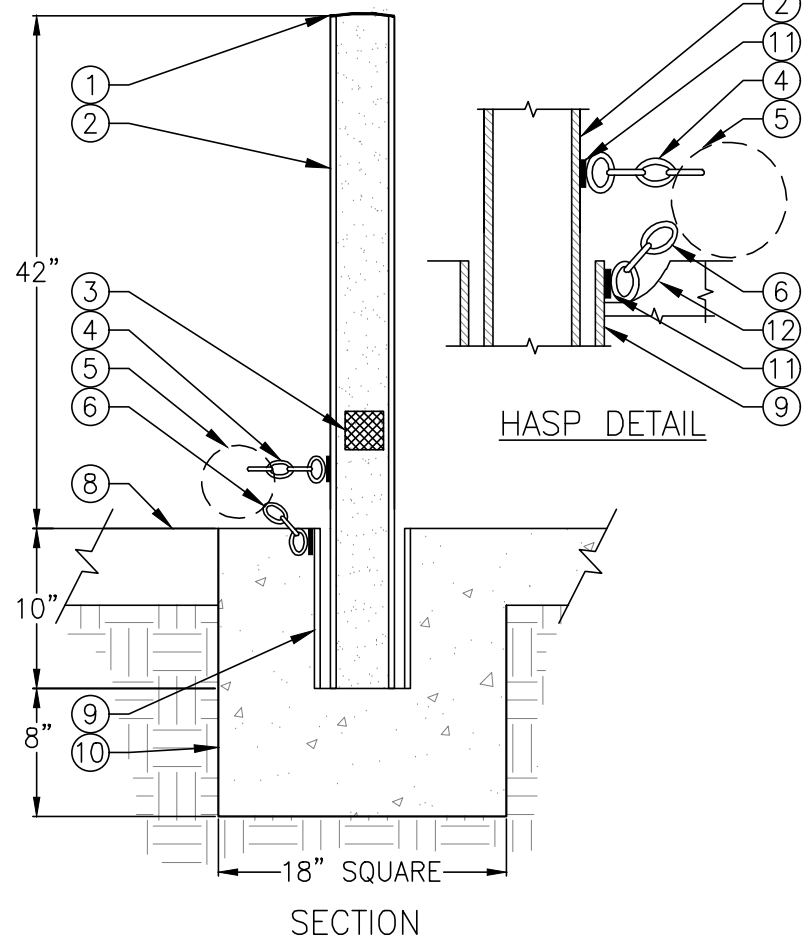


HASP DETAIL

1. CHAIN TO BE 1/4" PROOF COIL CHAIN GALVANIZED STEEL, WELD FOUR LINKS TO PIPE SLEEVE.
2. ALL METAL TO BE HOT-DIP GALVANIZED AFTER FABRICATION.
3. PROVIDE KNOX LOCK BOX AND CHAIN.

DEMOUNTABLE BOLLARD WITH KNOX LOCK DETAIL

NOT TO SCALE

14

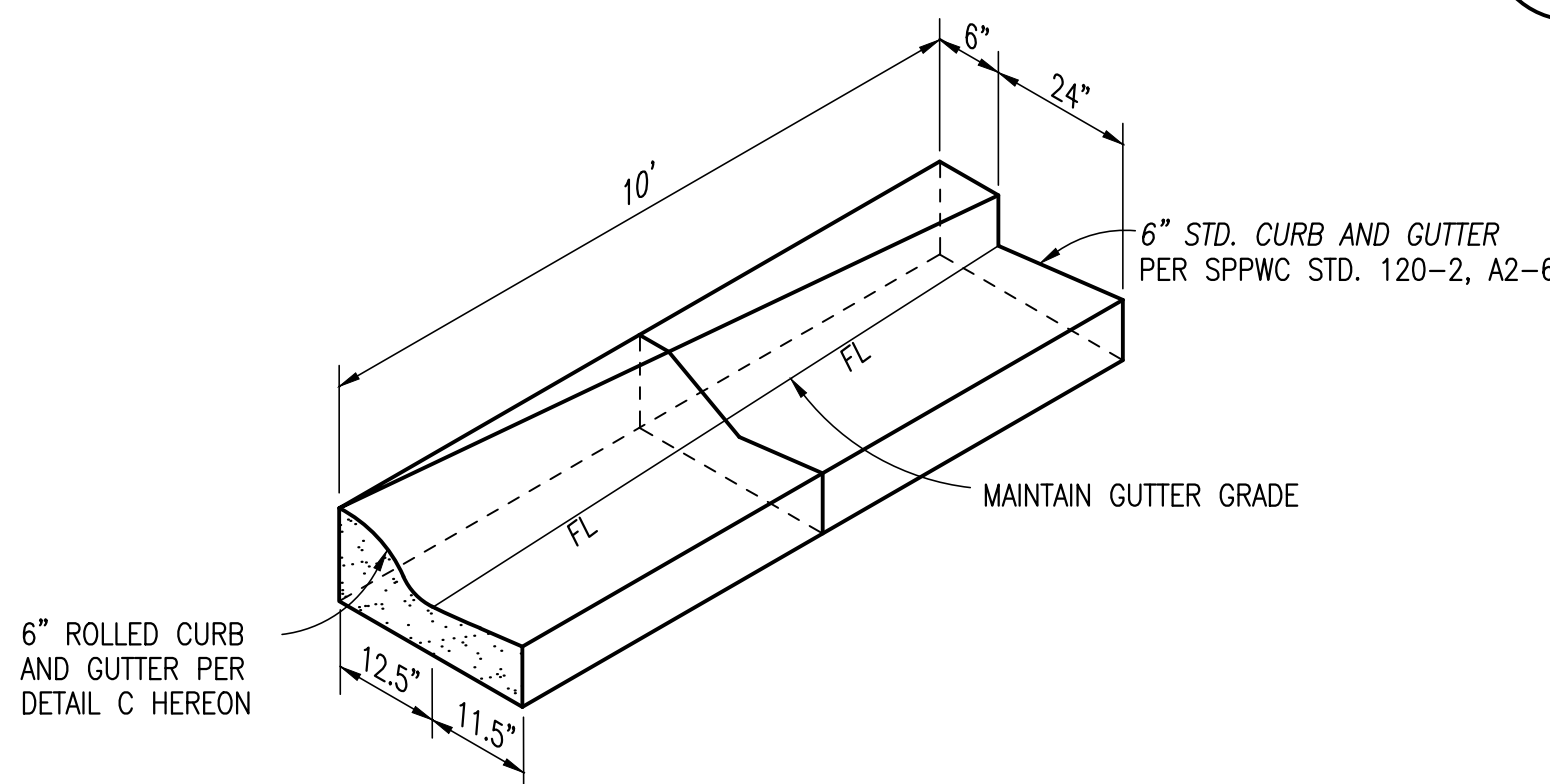

TRANSITION 6" ROLLED CURB AND GUTTER
TO 6" STANDARD CURB AND GUTTER

NOT TO SCALE

15



Stantec Consulting Ltd.
38 Technology Drive
Irvine, Ca
92618-5312
Tel. 949.923.6000
Fax. 949.923.6121
www.stantec.com

Long Beach Municipal Urban Stormwater Treatment (MUST)
Phase 1C - Wetlands - 903 Fairbanks Ave

DETAILS 3

DESIGNED BY:

DRAWN BY:

DESIGN CHECK BY:

DRAFTING CHECK BY:

REVISIONS

DATE


SHEET

APPROVAL

DESCRIPTION

REF.

AS-BUILT:

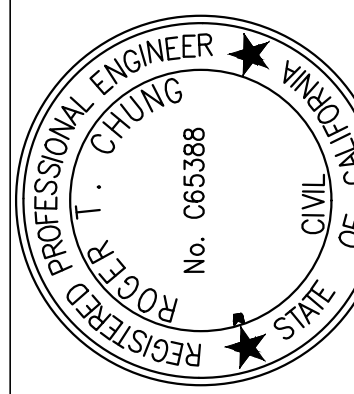


JOB NO. X

NO. R-

SHEET
14 OF 28

DRAWING NO.
C-14

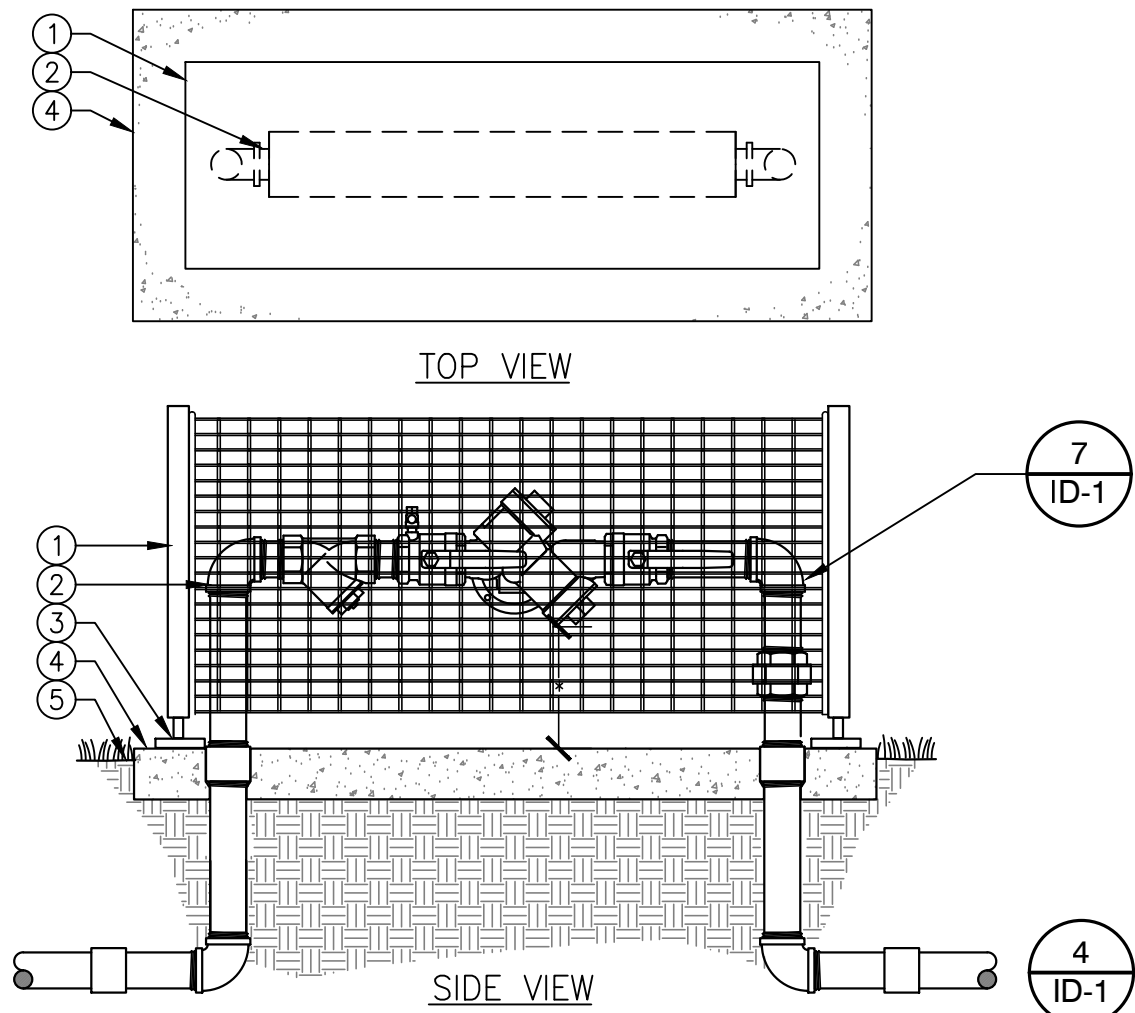

- 1 "STRONG BOX" SMOOTH TOUCH VANDAL RESISTANT STAINLESS STEEL BACKFLOW PREVENTER ASSEMBLY ENCLOSURE. MODEL PER PLAN OR SCHEDULE. INSTALL PER MANUFACTURER'S RECOMMENDATIONS.
- 2 BACKFLOW PREVENTER
- 3 ANCHOR ROD (TYPICAL)
- 4 POURED CONCRETE BASE- 4" MIN. THICKNESS - EXTEND 4" BEYOND OUTSIDE DIMENSIONS OF ENCLOSURE.
- 5 FINISH GRADE


NOTES:

1. STAKE OUT BACKFLOW PREVENTER LOCATIONS FOR REVIEW AND APPROVAL BY OWNER. FINAL LOCATION AND EXACT POSITIONING OF THE BACKFLOW PREVENTER SHALL BE APPROVED BY THE OWNER'S AUTHORIZED REPRESENTATIVES PRIOR TO INSTALLATION. FAILURE TO OBTAIN APPROVAL MAY RESULT IN RELOCATION OF BACKFLOW PREVENTER PER OWNER'S DIRECTION AT NO ADDITIONAL COST TO OWNER.
2. INSTALL BACKFLOW PREVENTER AS REQUIRED BY LOCAL CODES AND HEALTH DEPARTMENT. VERIFY LOCAL REQUIREMENTS PRIOR TO INSTALLATION.

8 BACKFLOW ENCLOSURE

SCALE:NTS

328409.46-08

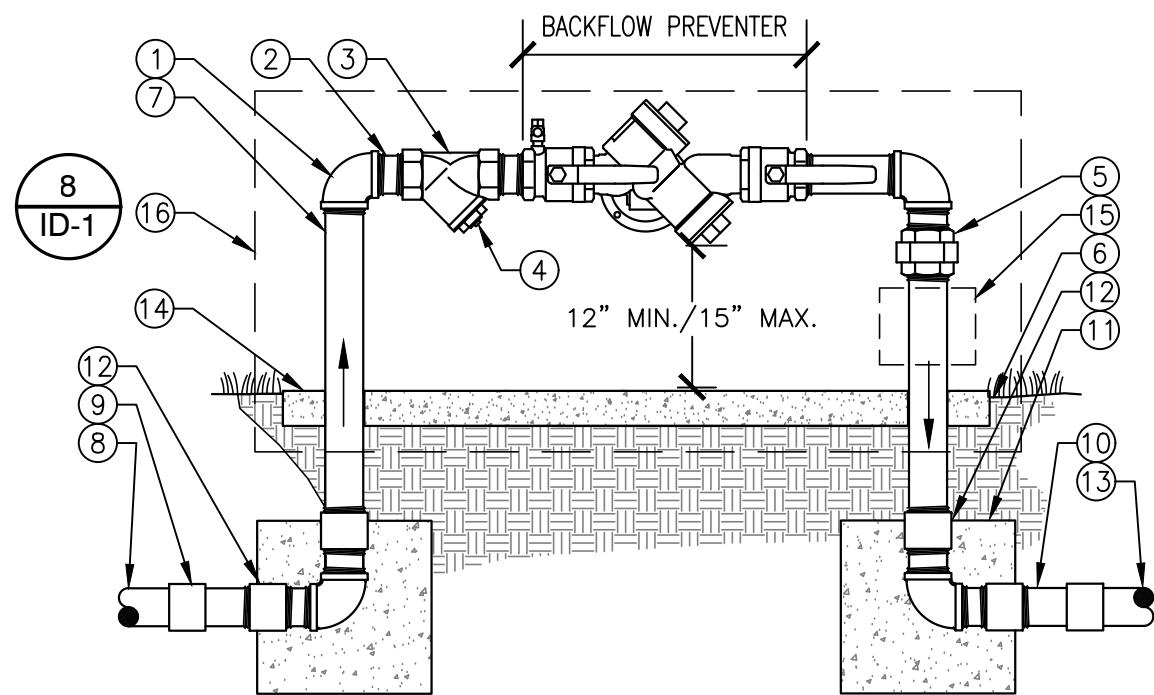

- 1 BRASS 90 DEGREE ELL (TYPICAL)
- 2 BRASS NIPPLE-4" MIN. LENGTH (TYPICAL)
- 3 BRASS WYE STRAINER - IF SPECIFIED, W/60 MESH STAINLESS STEEL SCREEN
- 4 BRASS PLUG
- 5 BRASS UNION
- 6 FINISH GRADE
- 7 BRASS NIPPLE (TYPICAL)
- 8 FROM POINT OF CONNECTION. ADAPT AS REQUIRED.
- 9 PVC SxS COUPLING (TYPICAL)
- 10 SCHEDULE 80 TOE NIPPLE (TYPICAL)
- 11 2 @ 12" x 12" x 12" CONCRETE THRUST BLOCK
- 12 BRASS COUPLING SET FLUSH W/CONCRETE (TYPICAL)
- 13 PVC MAINLINE
- 14 CONCRETE PAVEMENT - 4" THICK. EXTEND 4" BEYOND OUTSIDE DIAMETER OF EACH RISER PIPE OR ENCLOSURE (IF SPECIFIED). FINISH TO MATCH ADJACENT IF ADJACENT TO EXISTING PAVEMENT.
- 15 PRESSURE REGULATOR - IF SPECIFIED TO BE ATTACHED TO THE BACKFLOW PREVENTER COMPONENTS.
- 16 BACKFLOW ENCLOSURE IF SPECIFIED.


NOTES:

1. STAKE OUT BACKFLOW PREVENTER LOCATIONS FOR REVIEW AND APPROVAL BY OWNER. FINAL LOCATION AND EXACT POSITIONING OF THE BACKFLOW PREVENTER SHALL BE APPROVED BY THE OWNER'S AUTHORIZED REPRESENTATIVES PRIOR TO INSTALLATION. FAILURE TO OBTAIN APPROVAL MAY RESULT IN RELOCATION OF BACKFLOW PREVENTER PER OWNER'S DIRECTION AT NO ADDITIONAL COST TO OWNER.
2. INSTALL BACKFLOW PREVENTER AS REQUIRED BY LOCAL CODES AND HEALTH DEPARTMENT. VERIFY LOCAL REQUIREMENTS PRIOR TO INSTALLATION.
3. INSTALL CONCRETE PAD AND BELOW GRADE PIPING PER BACKFLOW PREVENTER ENCLOSURE DETAIL IF ENCLOSURE IS REQUIRED.

7 BACKFLOW PREVENTER (2" & SMALLER) ON PAVEMENT

SCALE:NTS

328409.46-07

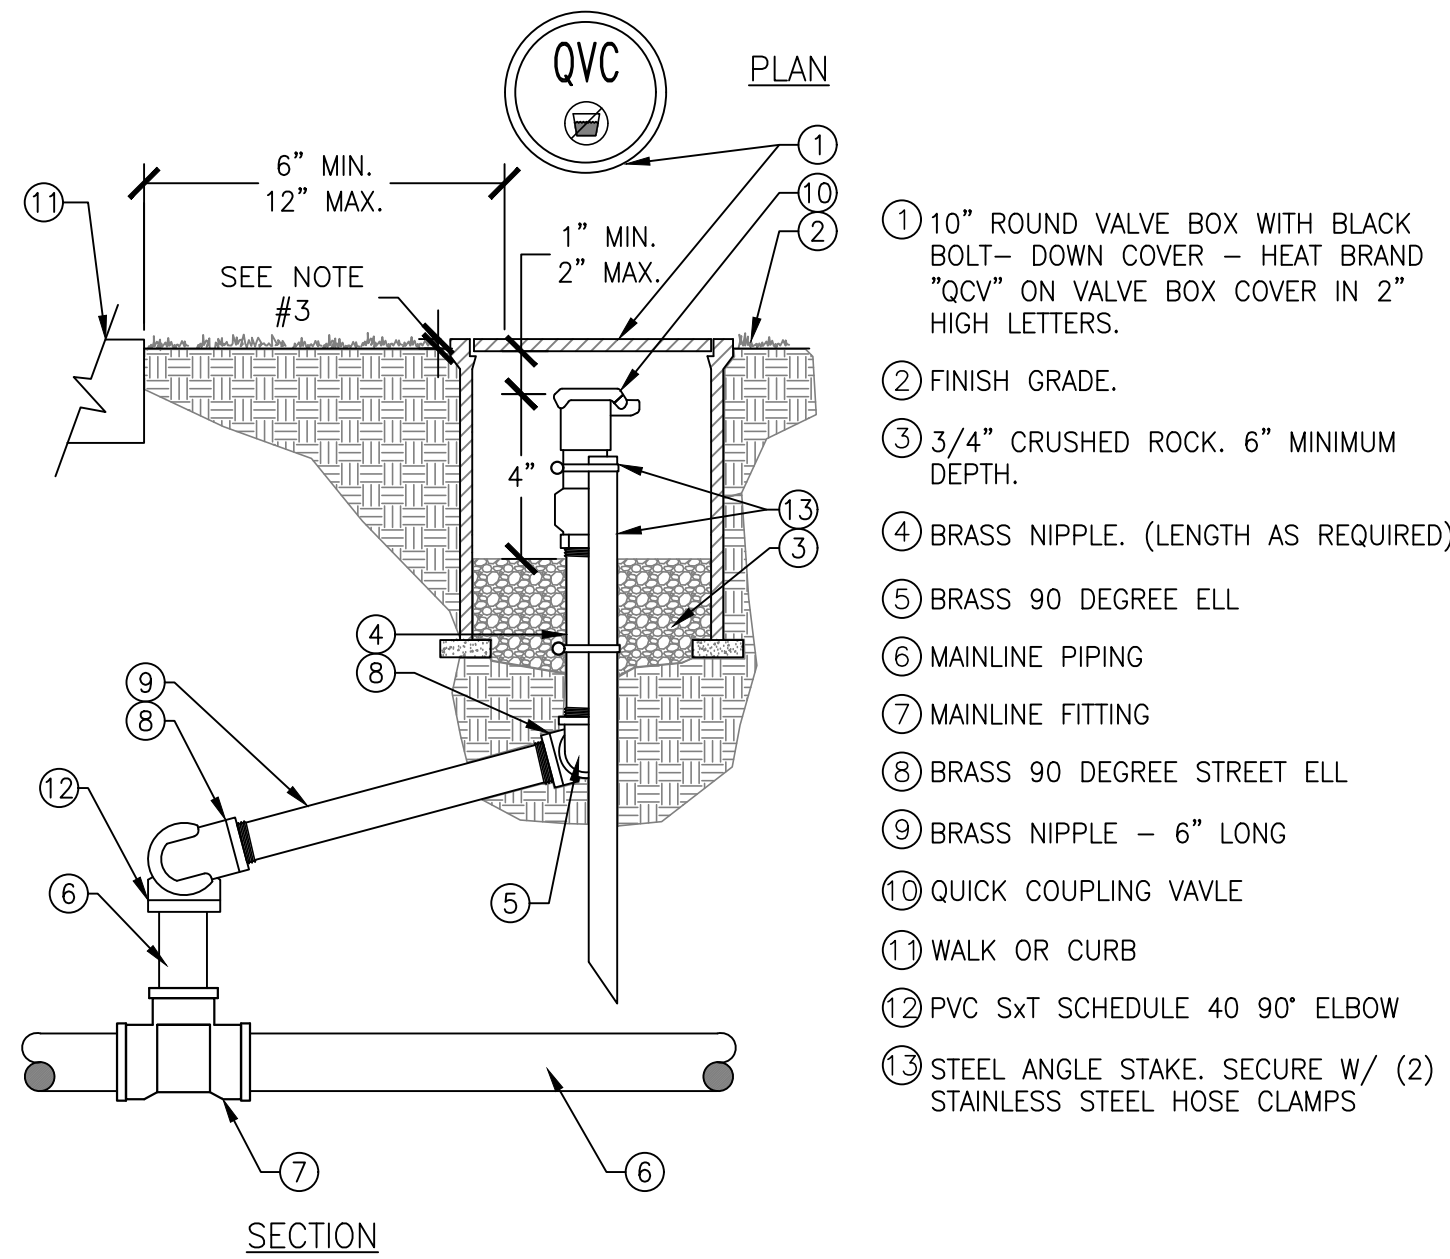


NOTE:

1. ALL VALVE BOXES USED IN CONJUNCTION WITH IRRIGATION SYSTEMS CARRYING RECYCLED WATER AREA SHALL BE PURPLE IN COLOR, AND SHALL INCLUDE THE WORDS "RECYCLED WATER - DO NOT DRINK" AND SHALL HAVE THE INTERNATIONAL SYMBOL CONVEYING THE SAME WARNING.
2. DO NOT OVER TIGHTEN BRASS NIPPLE INTO QUICK COUPLING VALVE. USE TEFLON TAPE ON ALL MALE PIPE THREADS. CHECK FOR LEAKS.
3. 1" IN TURF AREAS, 2" IN SHRUB AREAS.

6 QUICK COUPLING VALVE - IN BOX

SCALE:NTS

328406.43-01

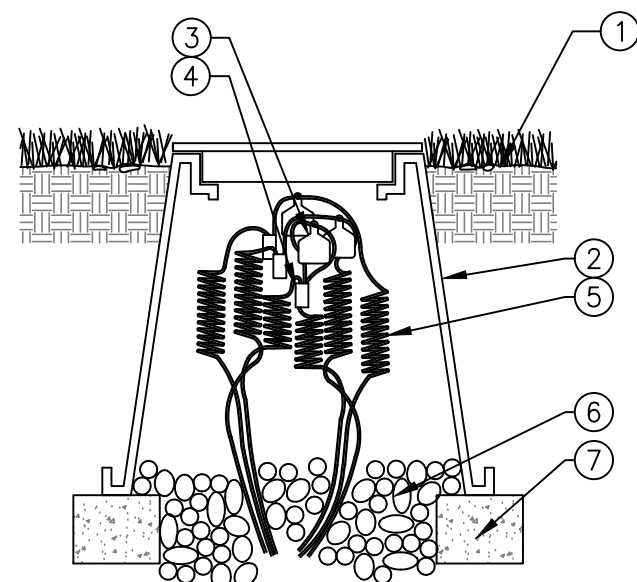


- 1 FINISHED GRADE SET TOP AT 2" ABOVE FINISHED GRADE IN PLANTED AREAS, 1" ABOVE IN LAWN AREAS
- 2 PLASTIC 7" ROUND VALVE BOX FOR LESS THAN 8 WIRES. PLASTIC 12"x17" VALVE BOX FOR MORE THAN 8 WIRES. TO BE BRANDED "P.B."
- 3 VALVE ID TAG (TYP.)
- 4 WATERPROOF CONNECTORS (TYP.)
- 5 12" PIGTAIL (MIN.) EACH SIDE OF WATERPROOF CONNECTOR
- 6 3/8" PEA GRAVEL 1 CU.FT.
- 7 BRICK FOUNDATION AROUND BASE OF BOX (CONTINUOUS)

5 CONTROL WIRE PULL BOX IN PLASTIC BOX

SCALE:NTS

328409.79-05

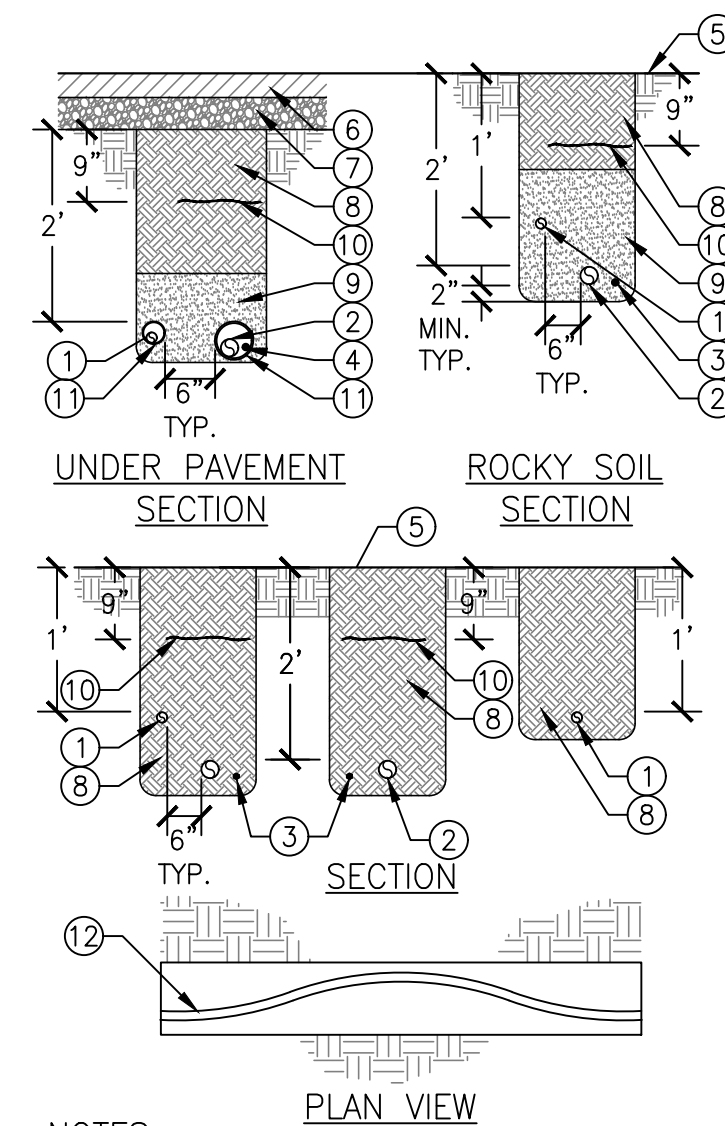

- 1 LATERAL (TYP.)
- 2 MAINLINE (TYP.)- IF RUNNING PARALLEL TO SIDEWALK, MAINLINE SHALL BE CLOSEST PIPE TO SIDEWALK.
- 3 LV. WIRING
- 4 LV. WIRING IN CONDUIT
- 5 FINISH GRADE
- 6 A.C. PAVING
- 7 BASE MATERIAL
- 8 SALVAGED EXCAVATED FILL COMPACTED TO ORIGINAL DENSITY
- 9 INITIAL SAND BACKFILL REQUIRED IN TRENCHES WITH ROCKY TERRAIN AND UNDER PAVEMENT (TYPICAL ALL SITUATIONS). LAY PIPE ON 2" SAND BED. SAND TO EXTEND 6" ABOVE SHALLOWEST PIPE.
- 10 "ALARM TAPE"- CHRISTY'S OR APPROVED EQUAL. SEE NOTE 4.
- 11 PIPE SLEEVE 2X LINE SIZE 1 PIPE PER SLEEVE, WIRE CAN SHARE SLEEVE
- 12 ALL PVC PIPE TO BE SNAKED IN TRENCH AS SHOWN


NOTES:

1. 6" MIN. BETWEEN ALL PIPES.
2. SAND ENCASEMENT SHALL BE PLASTER OR MORTAR SAND.
3. SNAKE ALL PIPE AND WIRING IN TRENCH.
4. USE BLUE TAPE FOR POTABLE/DOMESTIC WATER AND PURPLE FOR RECYCLED WATER.
5. WIRING: TAPE AND BUNDLE WIRING AT 10'-0" INTERVALS. COMMON TRENCHING OF IRRIGATION PIPE AND REMOTE CONTROL VALVE WIRING TO BE DONE WHEREVER POSSIBLE (INSTALL TRACE WIRE ALONG ALL MAINLINE PIPE THAT DOES NOT HAVE CONTROL WIRES ADJACENT TO PIPE).
6. THERE SHALL BE A 10' MIN. SEPARATION BETWEEN POTABLE AND RECYCLED PRESSURIZED MAINLINES RUNNING PARALLEL.

4 PIPE TRENCH FOR LATERAL AND MAINLINE

SCALE:NTS

32 8409.76-03

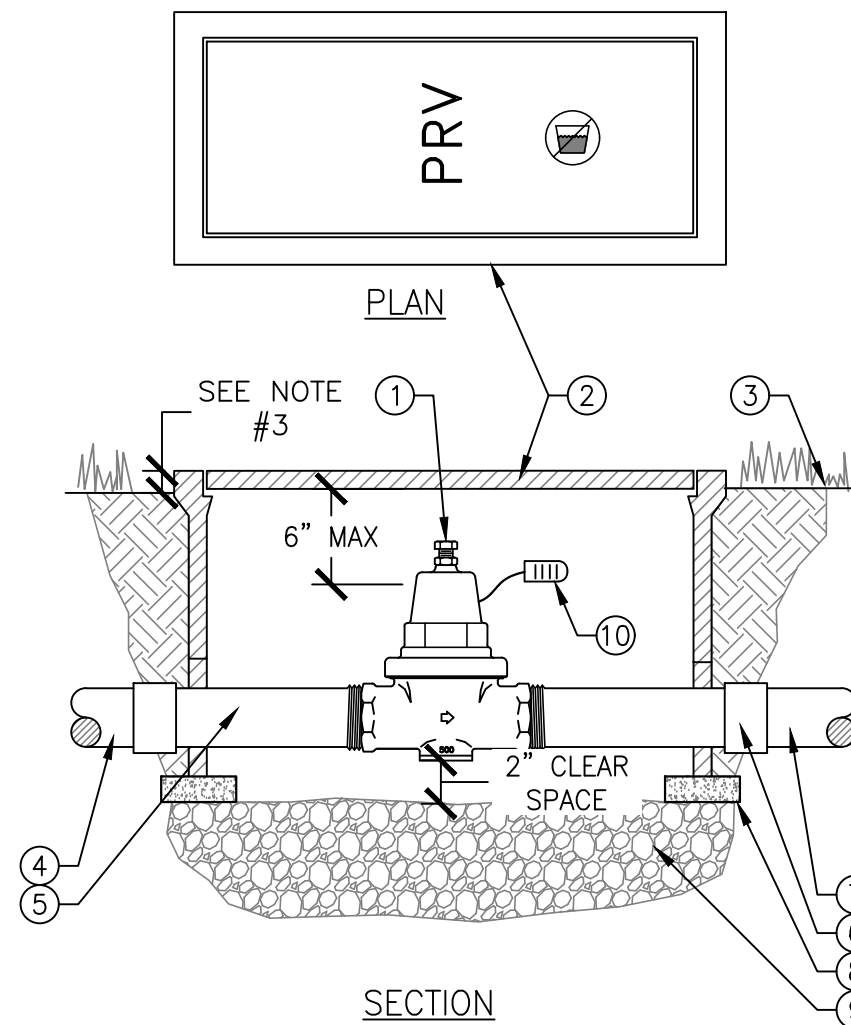

NOTES:


1. ALL VALVE BOXES USED IN CONJUNCTION WITH IRRIGATION SYSTEMS CARRYING RECYCLED WATER AREA SHALL BE PURPLE IN COLOR, AND SHALL INCLUDE THE WORDS "RECYCLED WATER - DO NOT DRINK" AND SHALL HAVE THE INTERNATIONAL SYMBOL CONVEYING THE SAME WARNING.
2. USE TEFLON TAPE ON ALL MALE PIPE THREADS.
3. 1" IN TURF AREAS, 2" IN SHRUB AREAS.

3 PRESSURE REGULATING VALVE

SCALE:NTS

328409.96-01

IMPERIAL ASSEMBLY VIEW
FROM BACK OF CONTROLLER ASSEMBLY


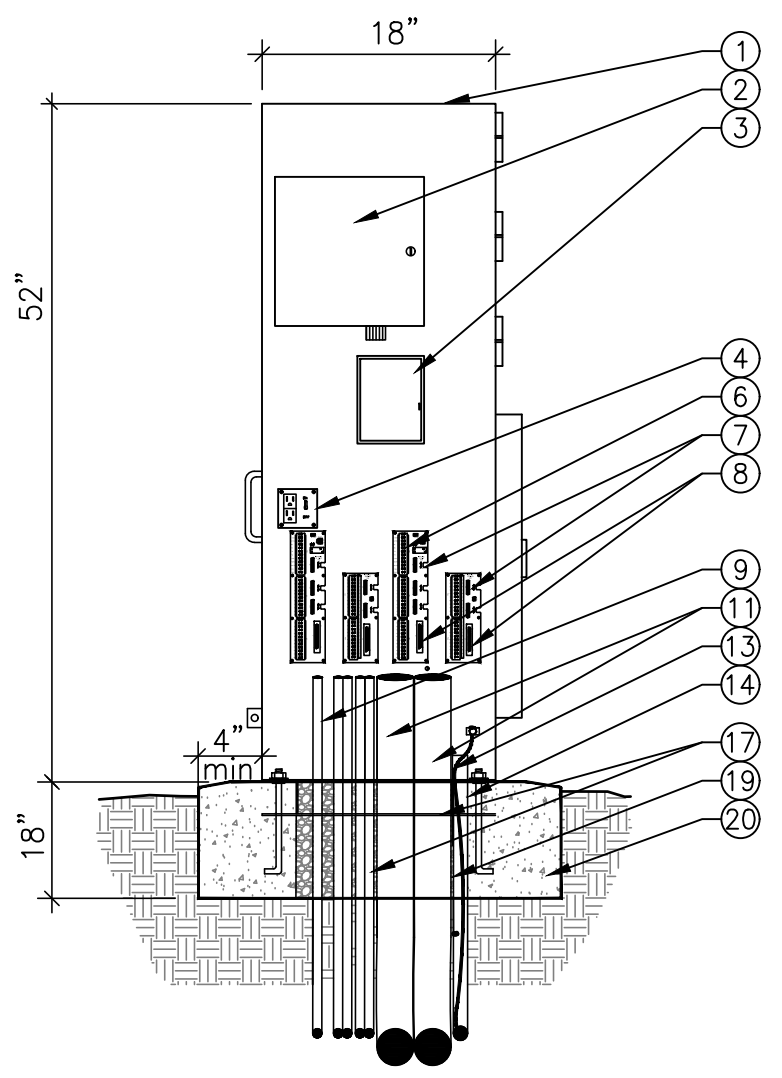


NOTE:
ALL GROUNDING REQUIREMENTS FOR CONTROLLER ASSEMBLIES SHALL CONFORM TO LOCAL ELECTRICAL CODES.

1 IRRIGATION CONTROLLER IN METERED ENCLOSURE (ICA5)

SCALE:NTS

IMPERIAL ASSEMBLY VIEW
FROM SIDE OF CONTROLLER ASSEMBLY

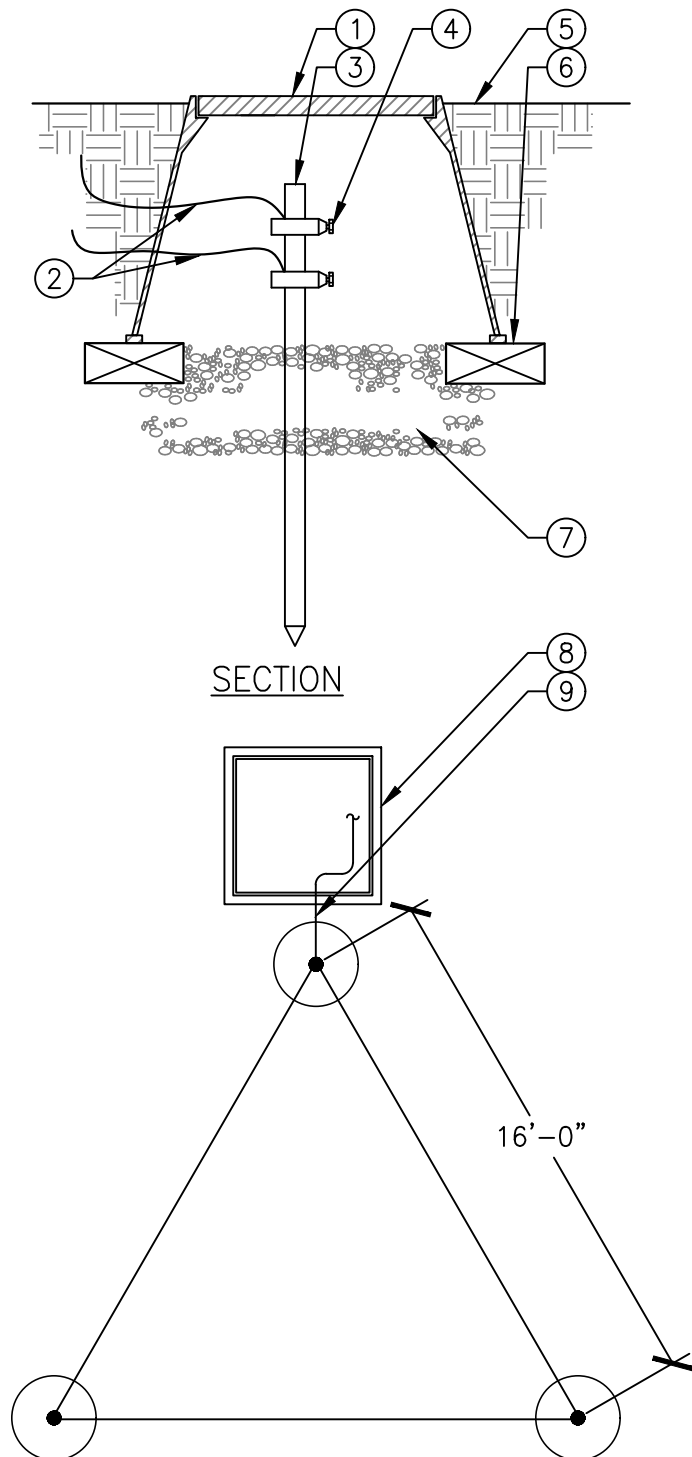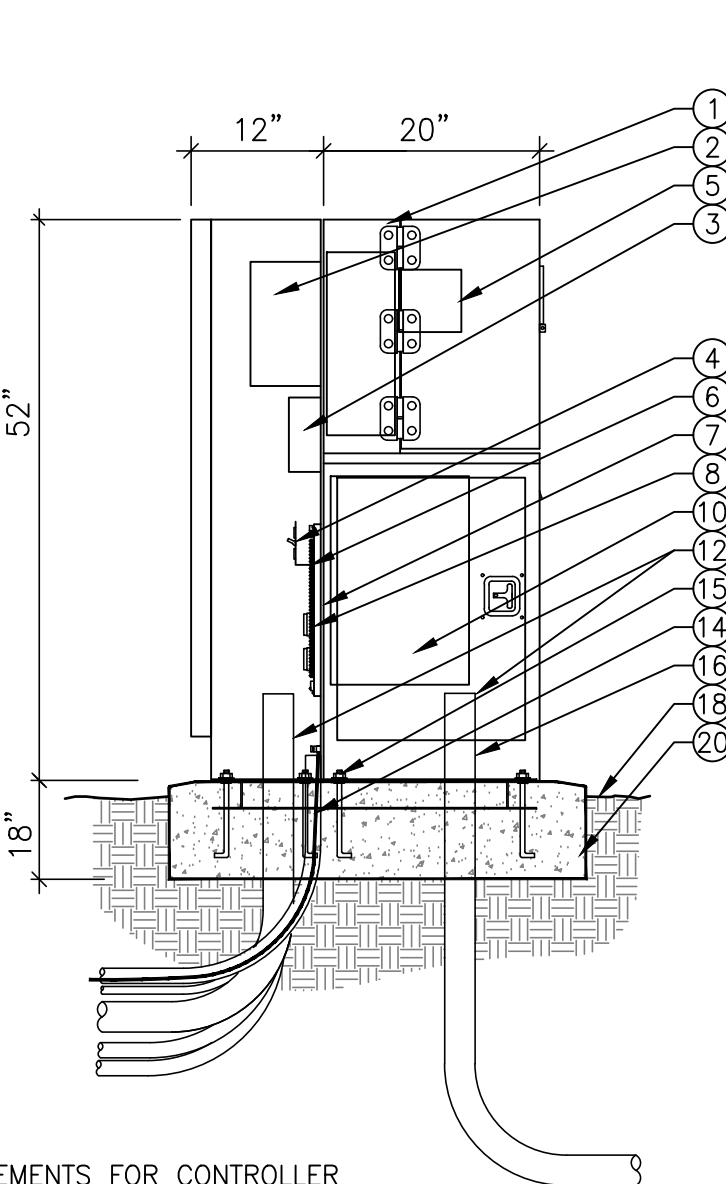

- 1 9" PLASTIC VALVE BOX W/ BOLT DOWN COVER. HEAT BRAND "GND" ON LID
- 2 BARE COPPER WIRE (#10 AWG MIN.) BETWEEN GROUNDING RODS
- 3 GROUNDING ROD: 10 OHMS OR LESS
- 4 GROUNDING ROD CLAMP
- 5 FINISH GRADE
- 6 STANDARD BRICK IN 3 PLACES
- 7 6" DEPTH OF PEA GRAVEL
- 8 CONTROLLER
- 9 SOLID BARE COPPER WIRE (#10 AWG MIN.) FROM GROUNDING ROD TO CONTROLLER. INSTALL WIRE AS SHORT AND STRAIGHT AS POSSIBLE

2 CONTROLLER GROUNDING LAYOUT

SCALE:NTS

328409.79-01

- 1 IMPERIAL ASSEMBLIES METERED CONTROLLER ASSEMBLY NEMA 3R RAINPROOF ENCLOSURE (UL LISTED)
- 2 CONTROLLER
- 3 INTERMATIC TIMER # 2845C (INDOOR MOUNT - 7 7/8"H x 5 1/8"W x 3 7/16" D)
- 4 POWER SWITCH/GFI RECEPTACLE
- 5 METER SOCKET WITH TEST BLOCKS
- 6 MASTER VALVE RELAY ASSEMBLY OR PUMP START RELAY ASSEMBLY (OPTIONAL)
- 7 TERMINAL BOARD
- 8 REMOTE RECEIVER CONNECTOR (OPTIONAL)
- 9 1" PVC CONDUIT FOR 120 VAC FROM METERED POWER SUPPLY
- 10 LOAD CENTER COMPARTMENT, SEE MODEL NUMBER FOR PHASE TYPE, VOLTAGE, SIZE OF AMP, SIZE OF AMP FOR LOAD CENTER, AND THE NUMBER OF CIRCUITS
- 11 PVC CONDUIT FOR CONTROL WIRES, SIZE AS REQUIRED
- 12 PVC CONDUITS FOR CONTROL WIRES, ELECTRICAL, AND FLOW SENSING. SIZE AS REQUIRED.
- 13 #10 GROUND WIRE TO GROUND LUGS ON THE BACKBOARD
- 14 PVC CONDUIT FOR GROUNDING WIRE. 1" PVC CONDUIT FOR FLOW SENSOR CABLE
- 15 STAINLESS STEEL MOUNTING BASE WITH 3/8" STAINLESS STEEL BOLTS ANCHOR BOLTS IN THE CONCRETE
- 16 PVC CONDUIT AND ELECTRICAL POWER SOURCE
- 17 PAIGE CABLE P - 7162 - D (IF APPLICABLE)
- 18 FINISH GRADE
- 19 FILL VOIDS WITH 3/8" PEA GRAVEL POURED CONCRETE BASE
- 20 POURED CONCRETE BASE

18" X 32" METERED CONTROLLER ASSEMBLY

328409.16-02

FN:01664L-5011ID

DATE: 5/2/19


XXX

PLOT SCALE: 1=1




Stantec Consulting Ltd.
38 Technology Drive
Irvine, Ca.
92618-5312
Tel. 949.923.8000
Fax. 949.923.6121
www.stantec.com

LAST SAVED BY: kmenguyen
PLOT DATE: Oct. 15, 20 SAVED PATH: C:\pworkdir\0539316

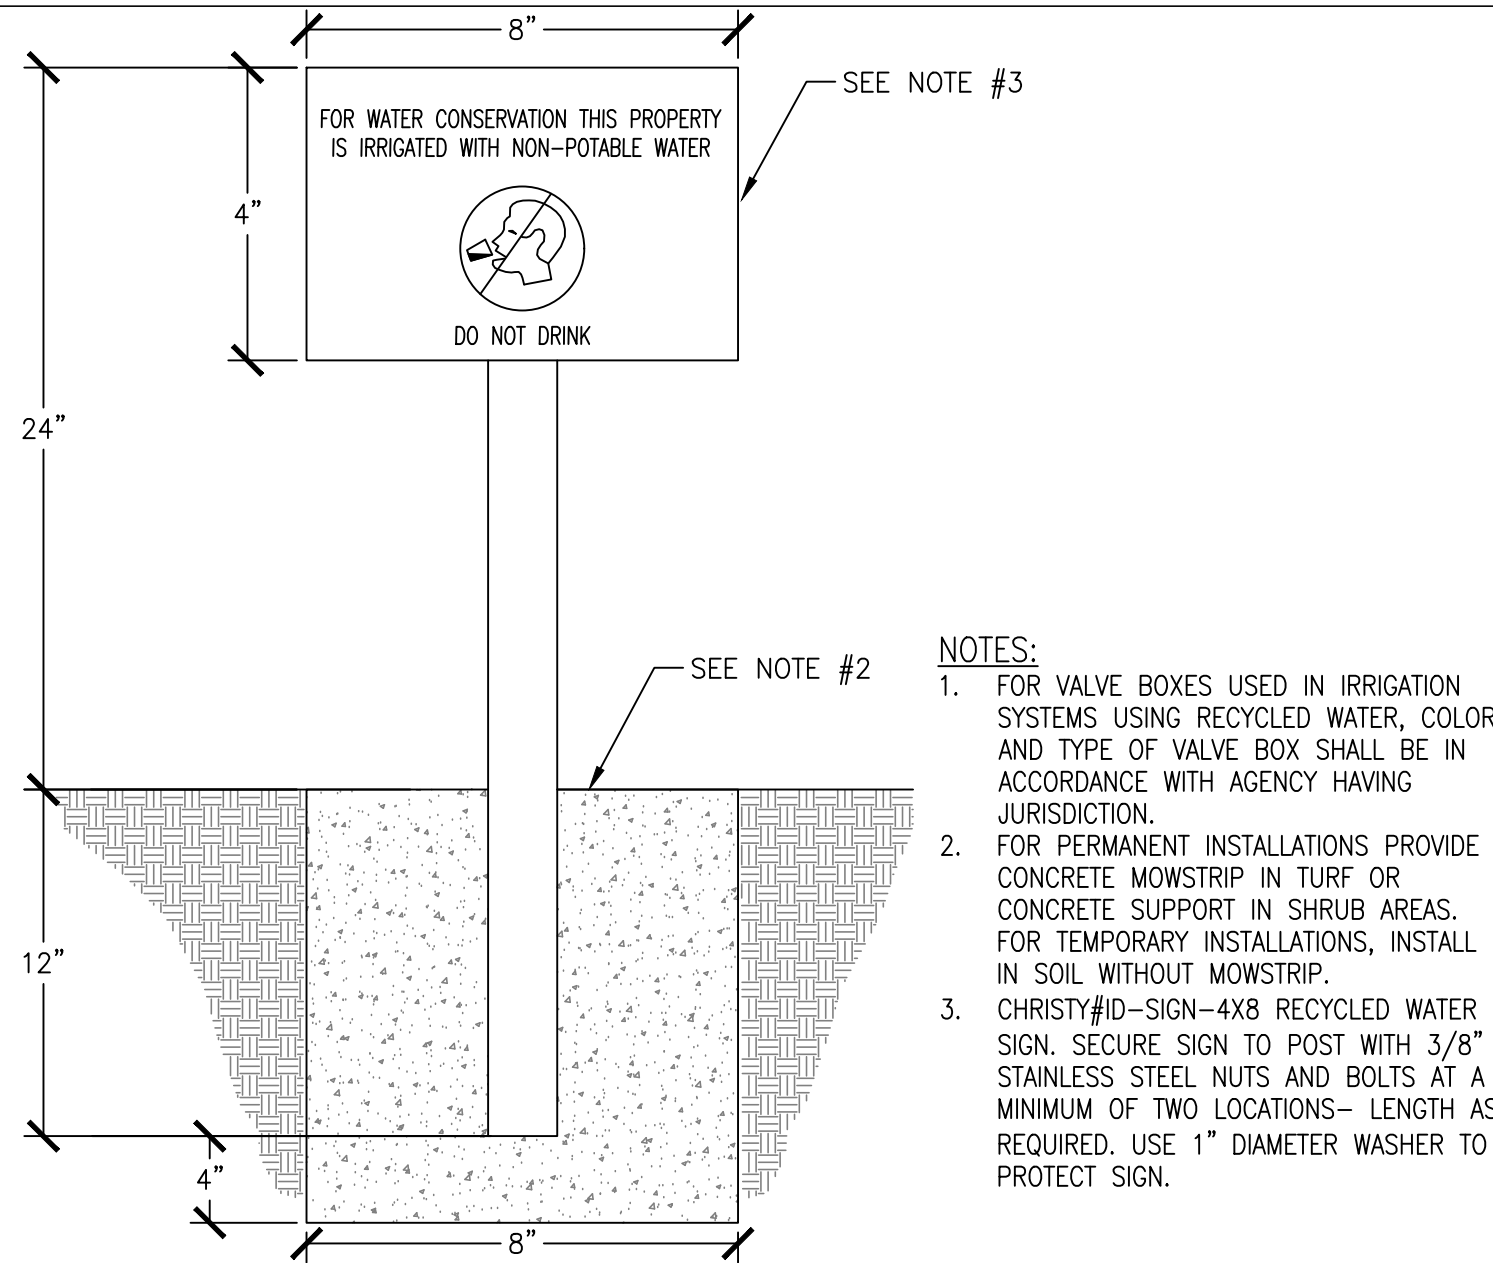


11 NON-POTABLE WATER WARNING SIGN

- SCALE:NTS 32 8409.99-02
- 1 REMOTE CONTROL VALVE WITH DISC FILTER AND PRV
 - 2 MAIN LATERAL LINE, SEE PLAN FOR SIZE
 - 3 PVC TEE
 - 4 PIPE TRANSITION POINT
 - 5 TRANSITION POINT. LATERAL PIPE TO SUPPLY HEADER, SEE PLAN FOR SIZE.
 - 6 PVC SUPPLY HEADER
 - 7 CONNECTION TO SUPPLY HEADER
 - 8 AREA PERIMETER
 - 9 DRIPLINE TUBING

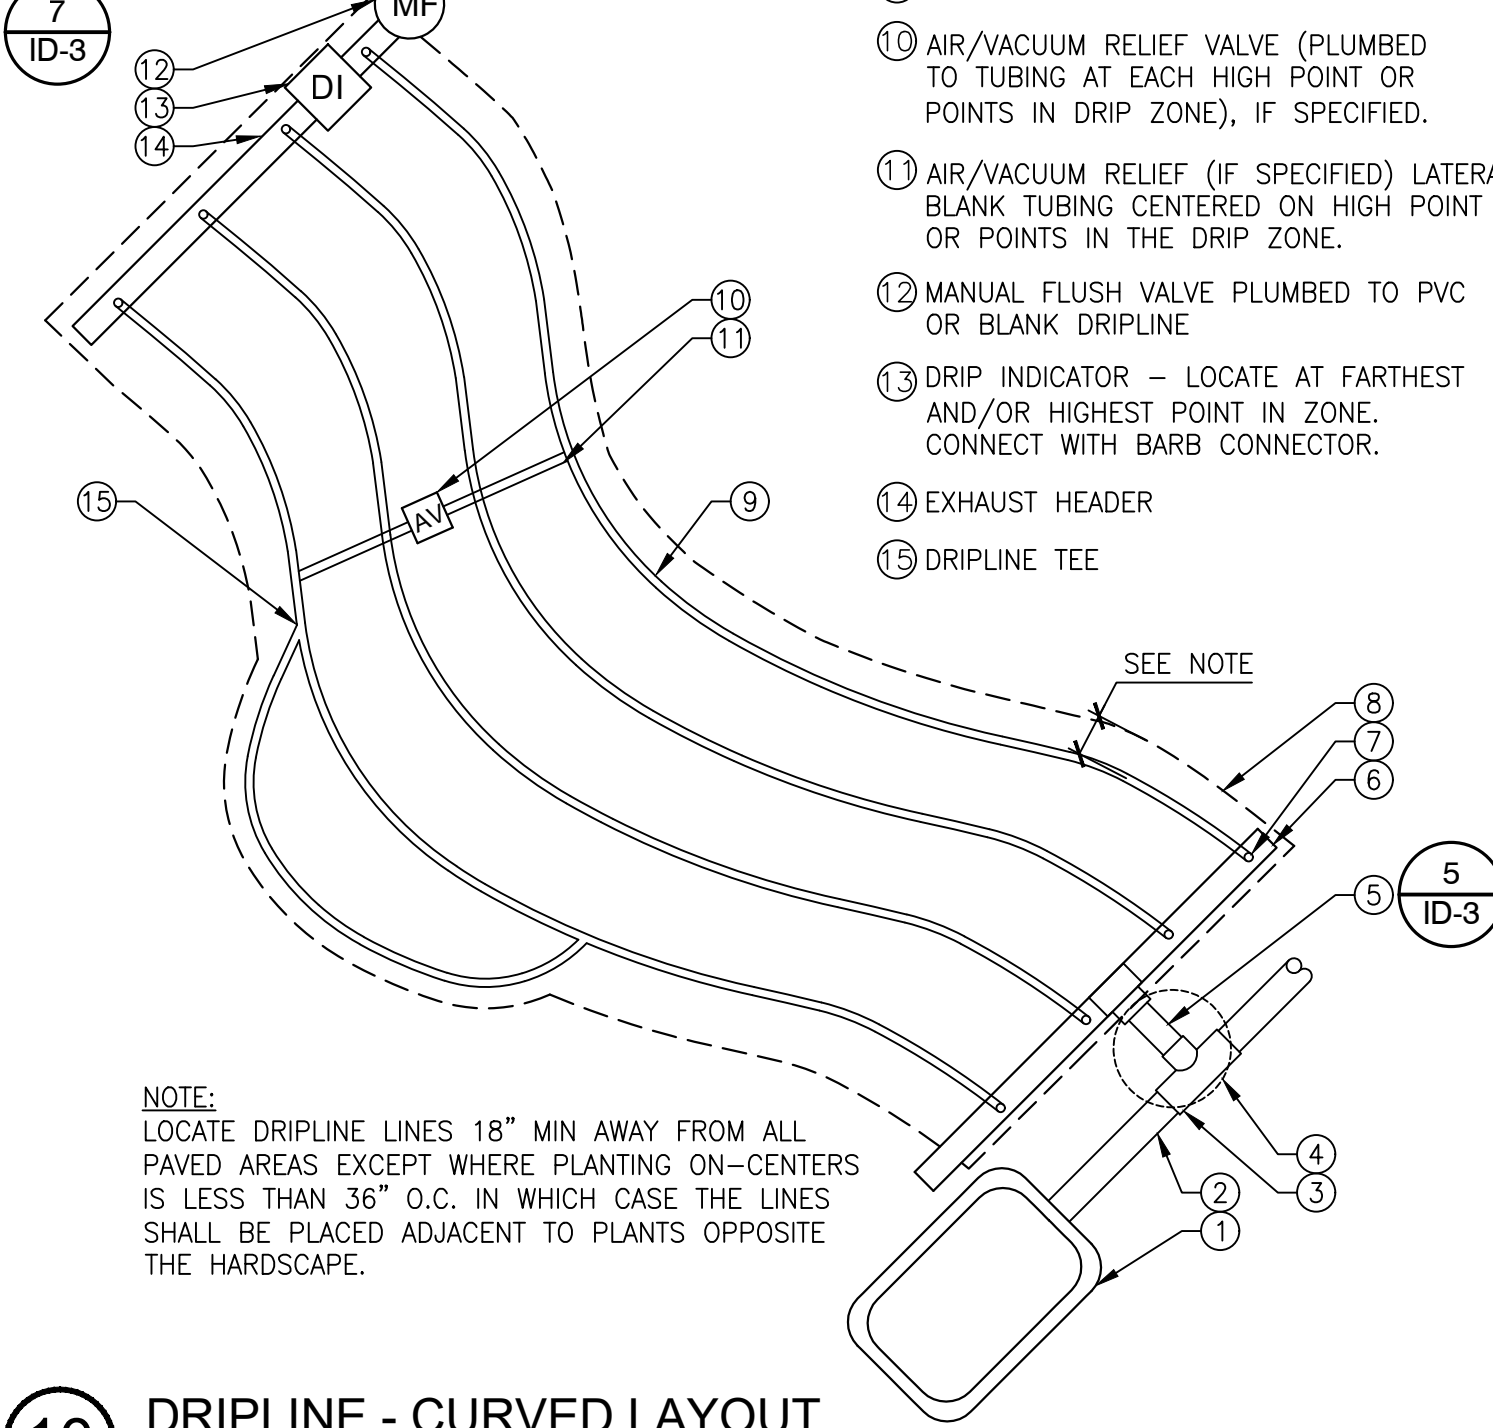


10 DRIPLINE - CURVED LAYOUT

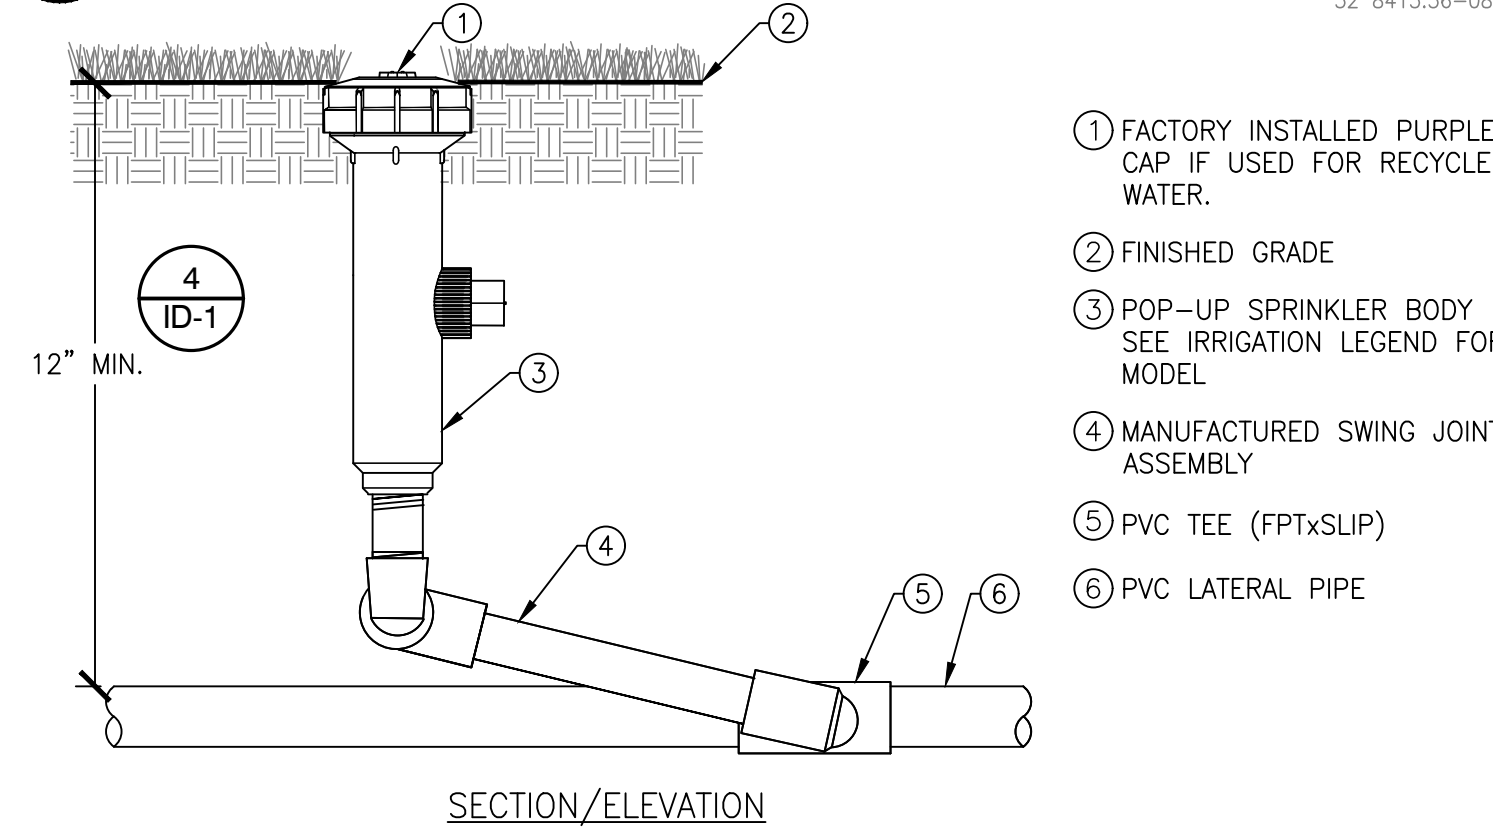


- NOTES:
1. ALL FITTINGS SHALL BE SCH. 40 PVC. ALL NIPPLES SHALL BE SCH. 80.
 2. CLOSE NIPPLES (1") SHALL NOT BE USED.
 3. INSTALL PVC ELLS SO AS TO TIGHTEN WITH DOWNWARD THRUST.
 4. TEFLON TAPE SHALL BE USED AT ALL THREADED CONNECTIONS FROM THE PVC LATERAL TO THE BASE OF THE HEAD.
 5. HEADS SHALL BE INSTALLED 6" MINIMUM DISTANCE FROM ALL HARDSCAPE.

9 IRRIGATION HEAD - POP UP

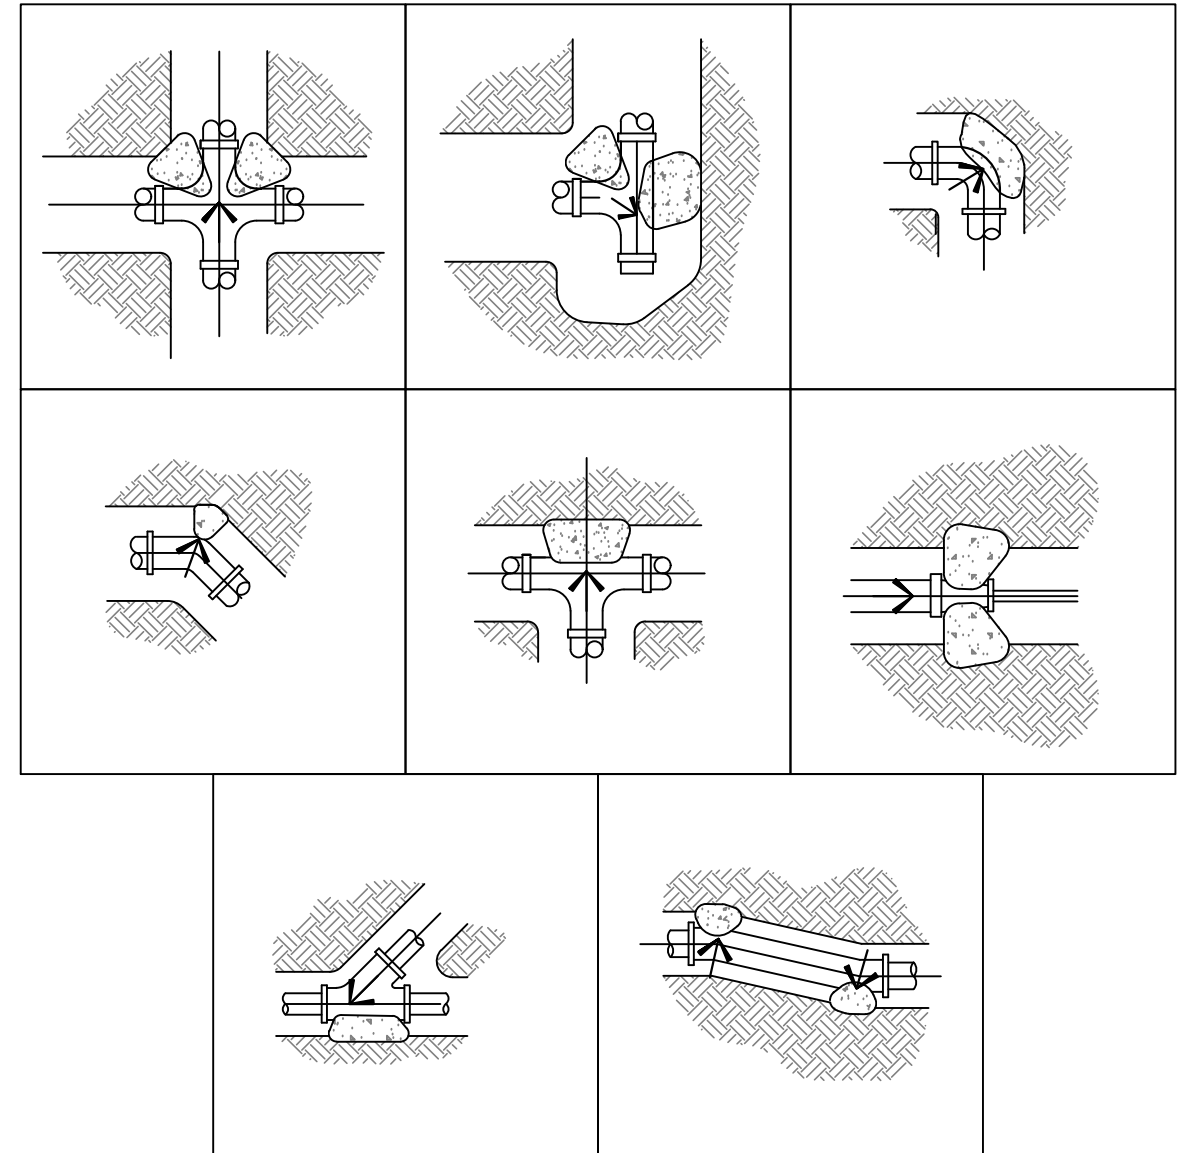


- NOTES:
1. ALL THRUST BLOCKS AND MAIN LINES SHALL BE INSTALLED, SIZED AND TESTED ACCORDING TO THE MANUFACTURER'S RECOMMENDATIONS.
 2. ALL PIPES GREATER THAN 2" SHALL BE INSTALLED USING THRUST BLOCKS AS SHOWN.
 3. AT THE CONTRACTOR'S OPTION, OTHER MECHANICAL JOINT RESTRAINT SYSTEMS MAY BE SUBMITTED FOR APPROVAL PRIOR TO INSTALLATION.

8 THRUST BLOCK

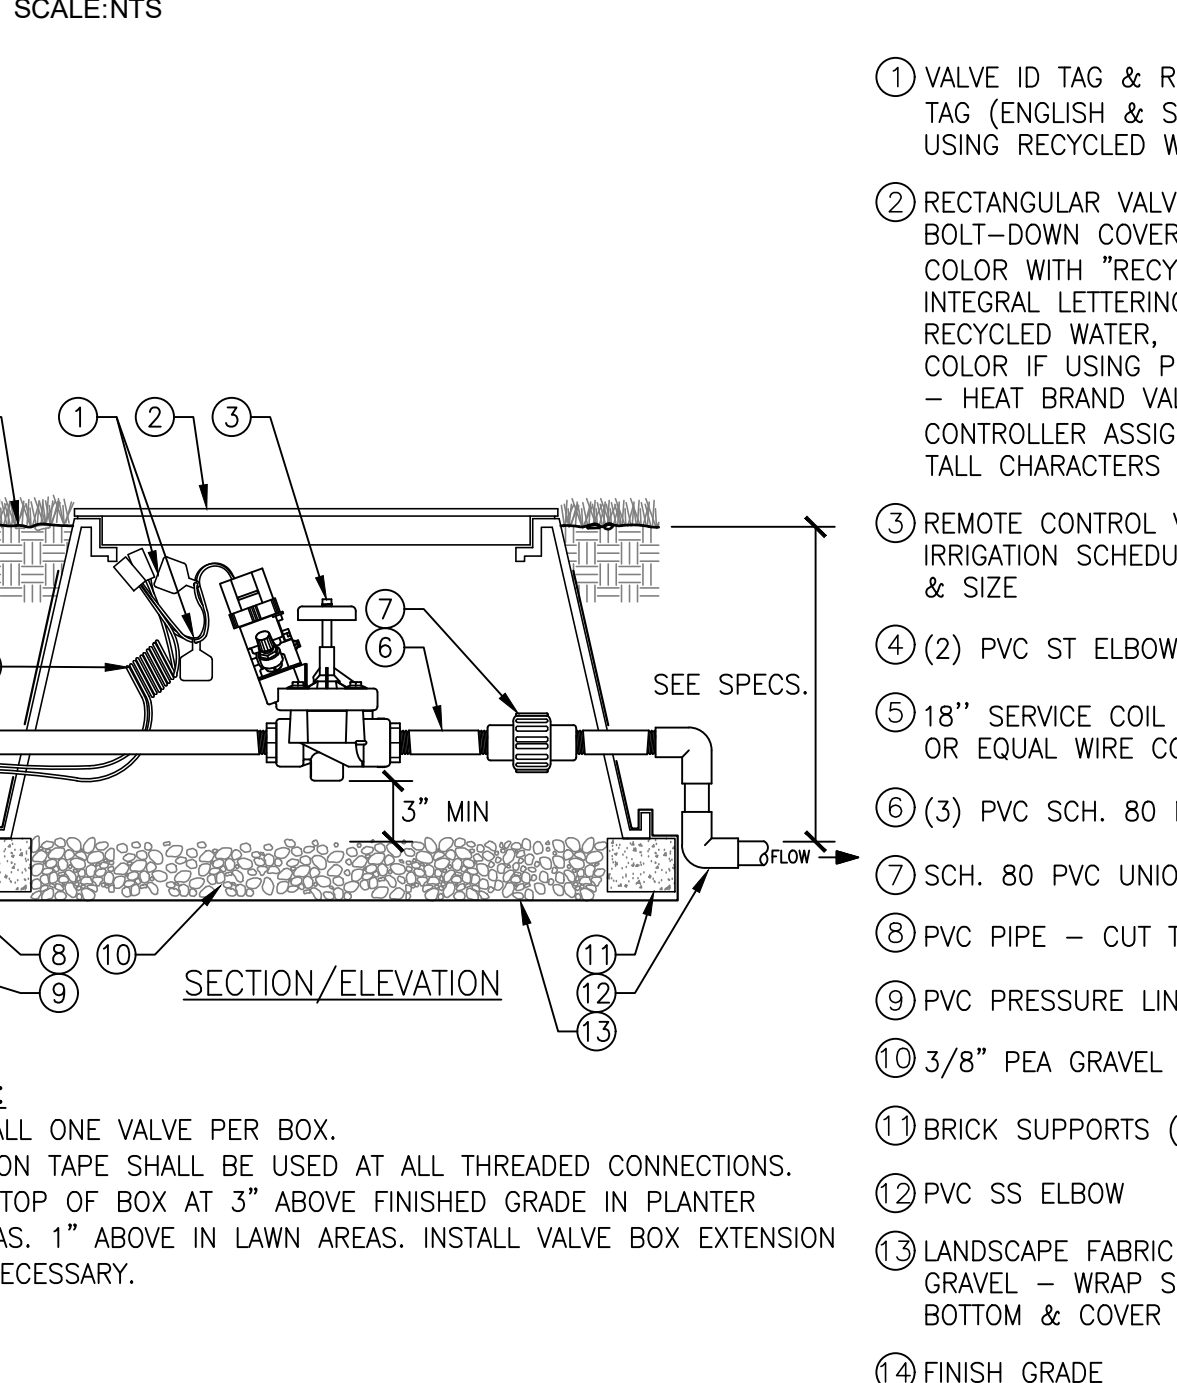


7 REMOTE CONTROL VALVE IN PLASTIC BOX

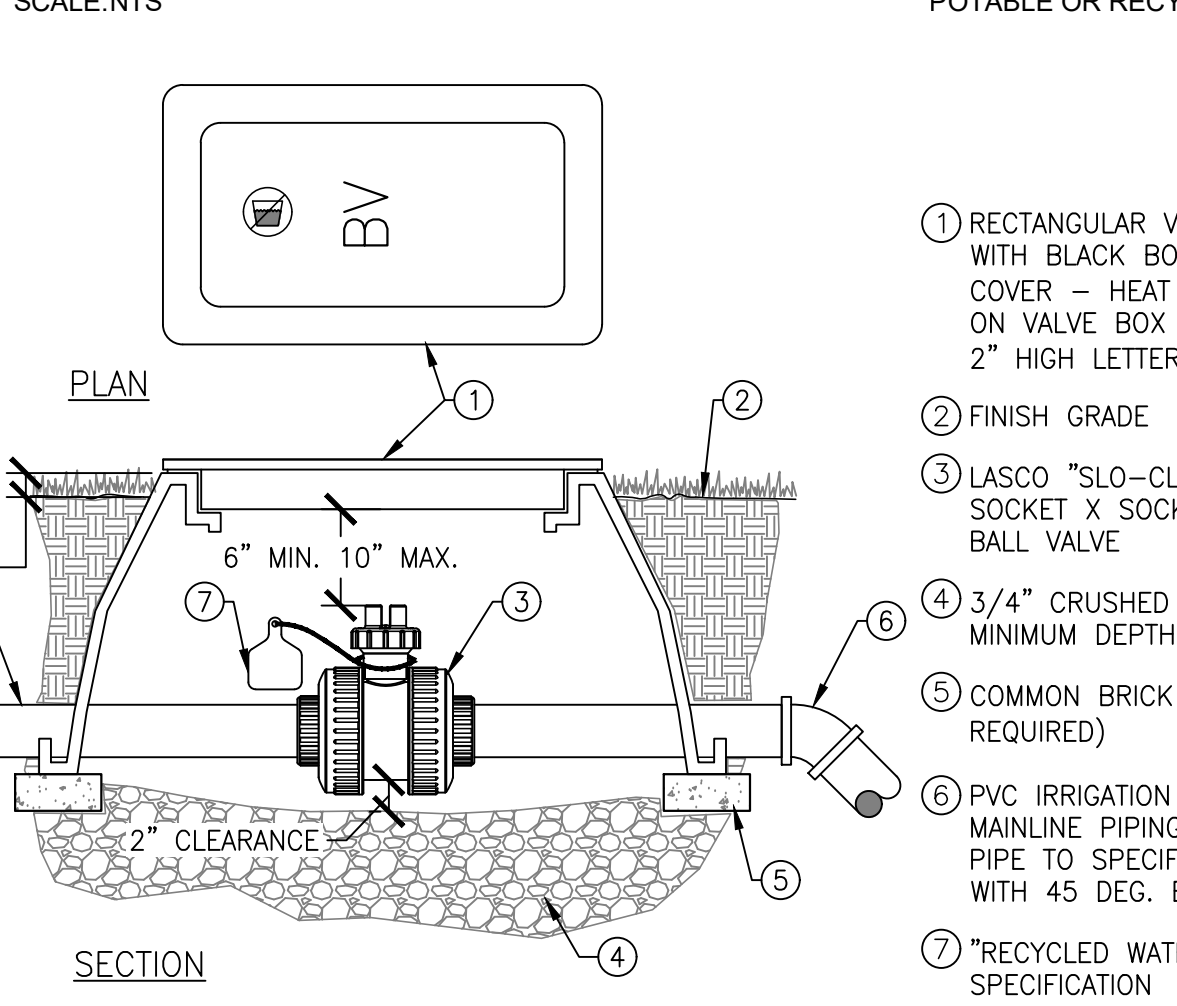


- NOTES:
1. ALL VALVE BOXES USED IN CONJUNCTION WITH IRRIGATION SYSTEMS CARRYING RECYCLED WATER AREA SHALL BE PURPLE IN COLOR, AND SHALL INCLUDE THE WORDS "RECYCLED WATER - DO NOT DRINK" AND SHALL HAVE THE INTERNATIONAL SYMBOL CONVEYING THE SAME WARNING.
 2. 1" IN TURF AREAS. 2" IN SHRUB AREAS.


6 BALL VALVE (3" AND SMALLER)-SLO-CLOSE

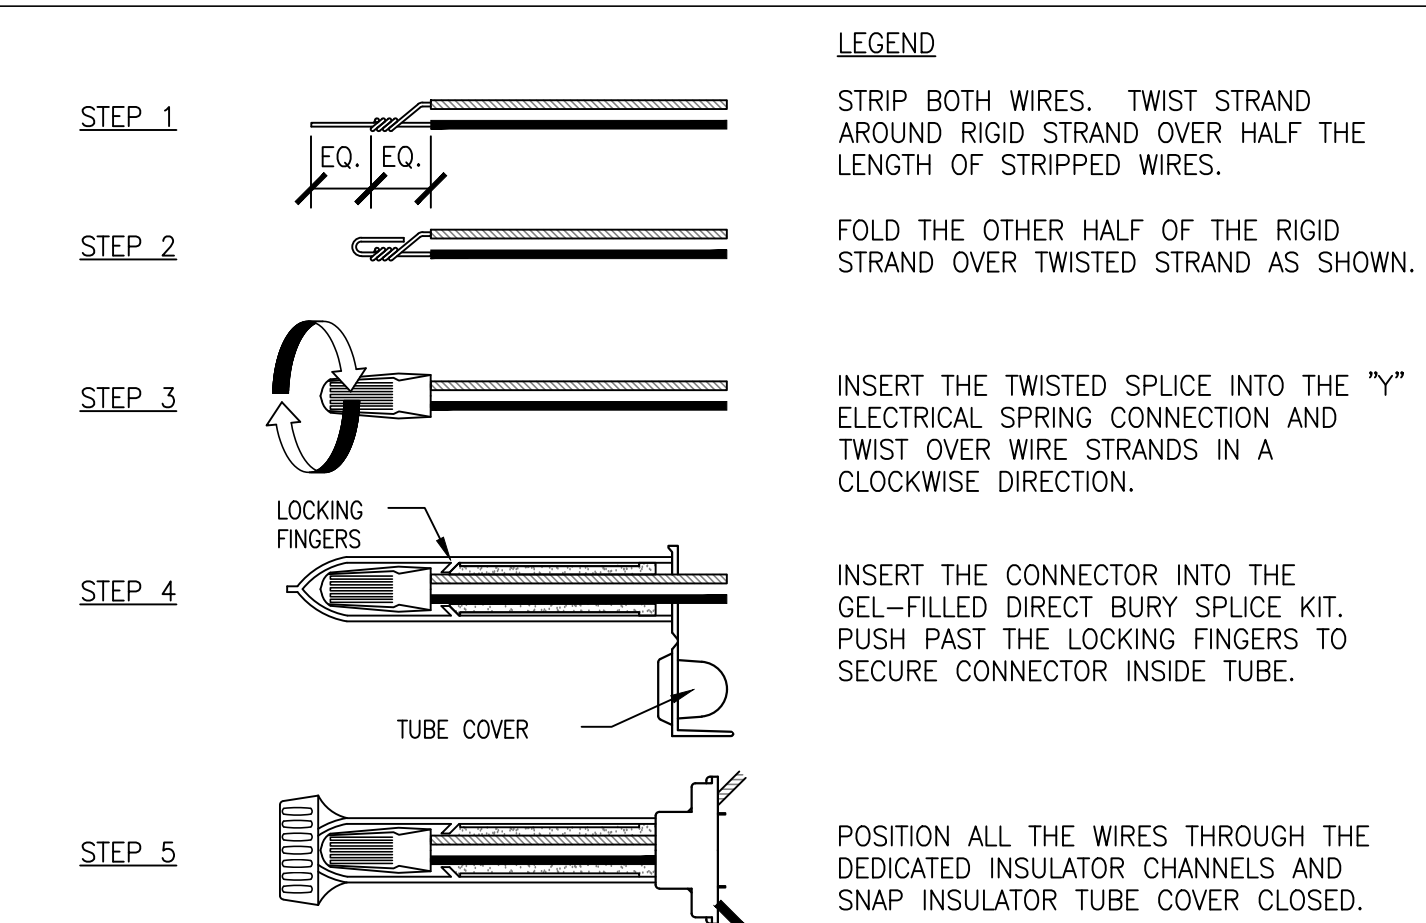

5 3M "DBR/Y-6" WIRE CONNECTOR

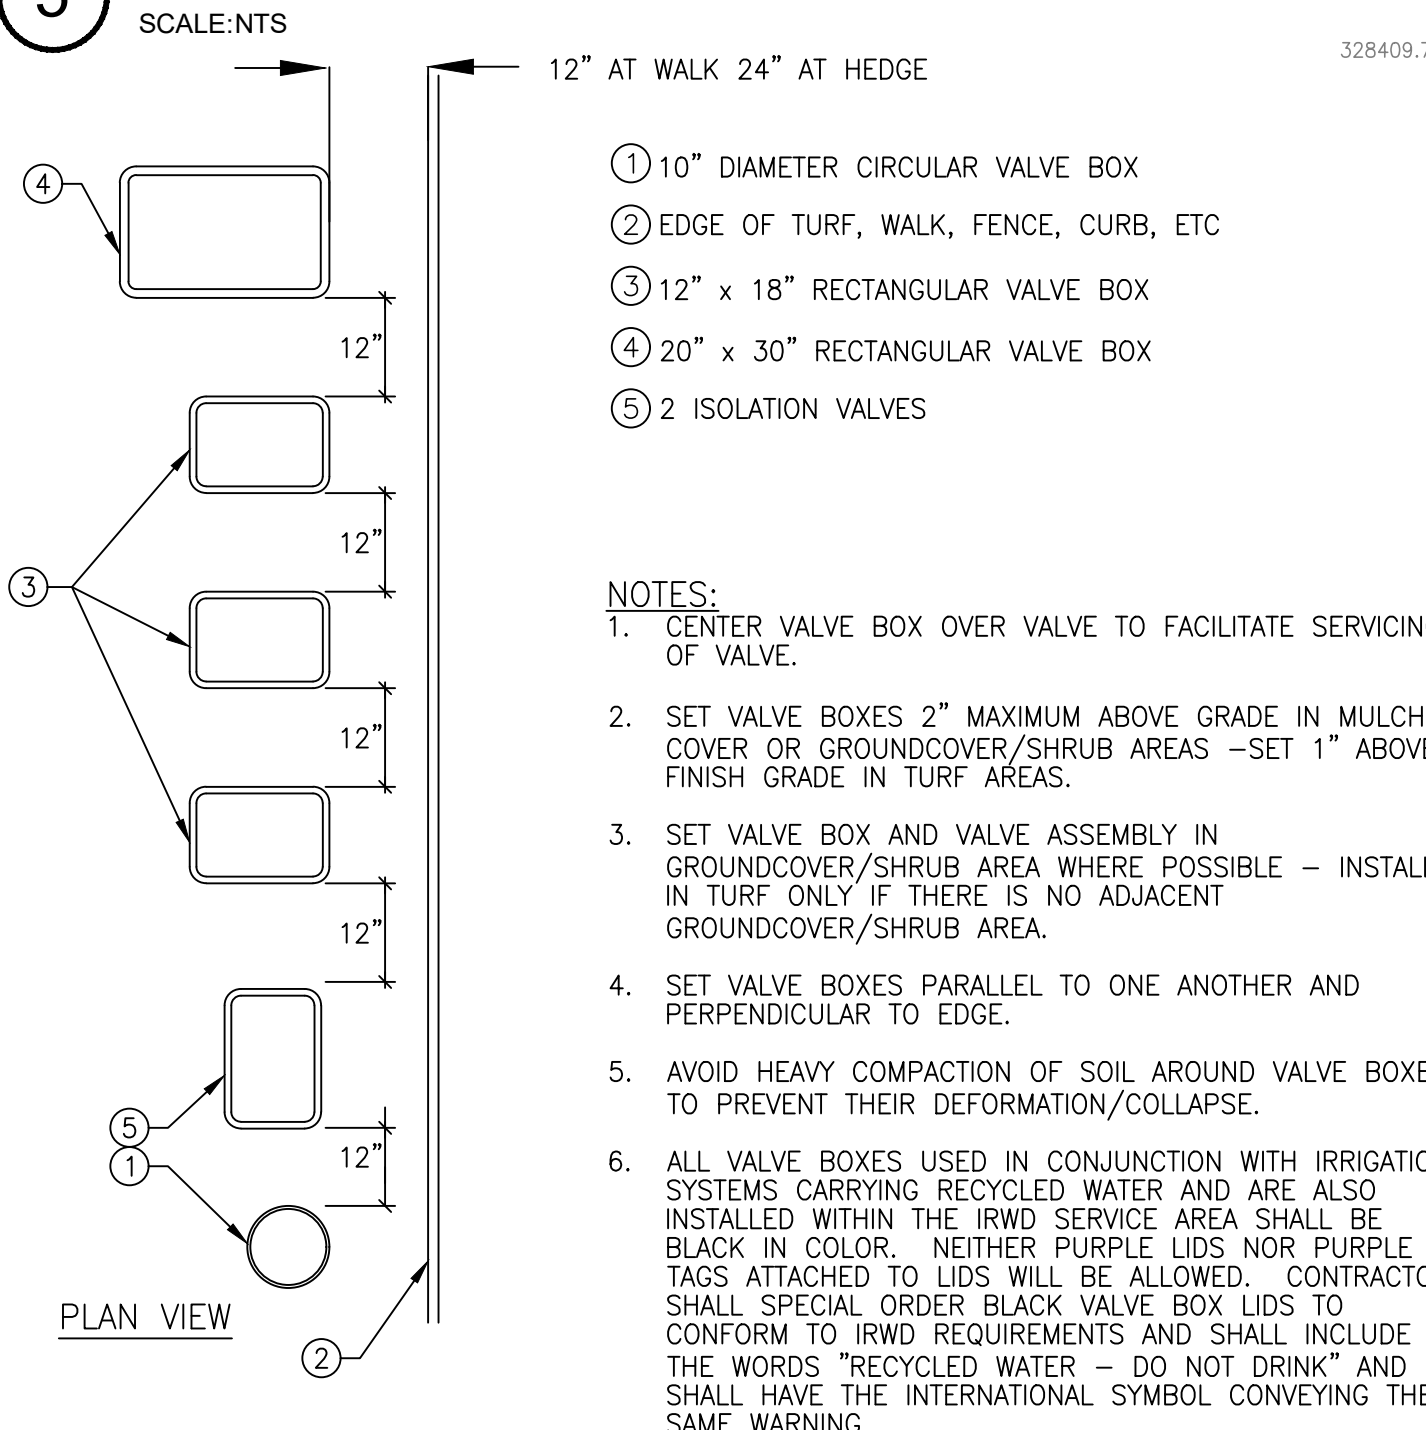


4 VALVE BOX LAYOUT SHARED ISOLATION VALVE

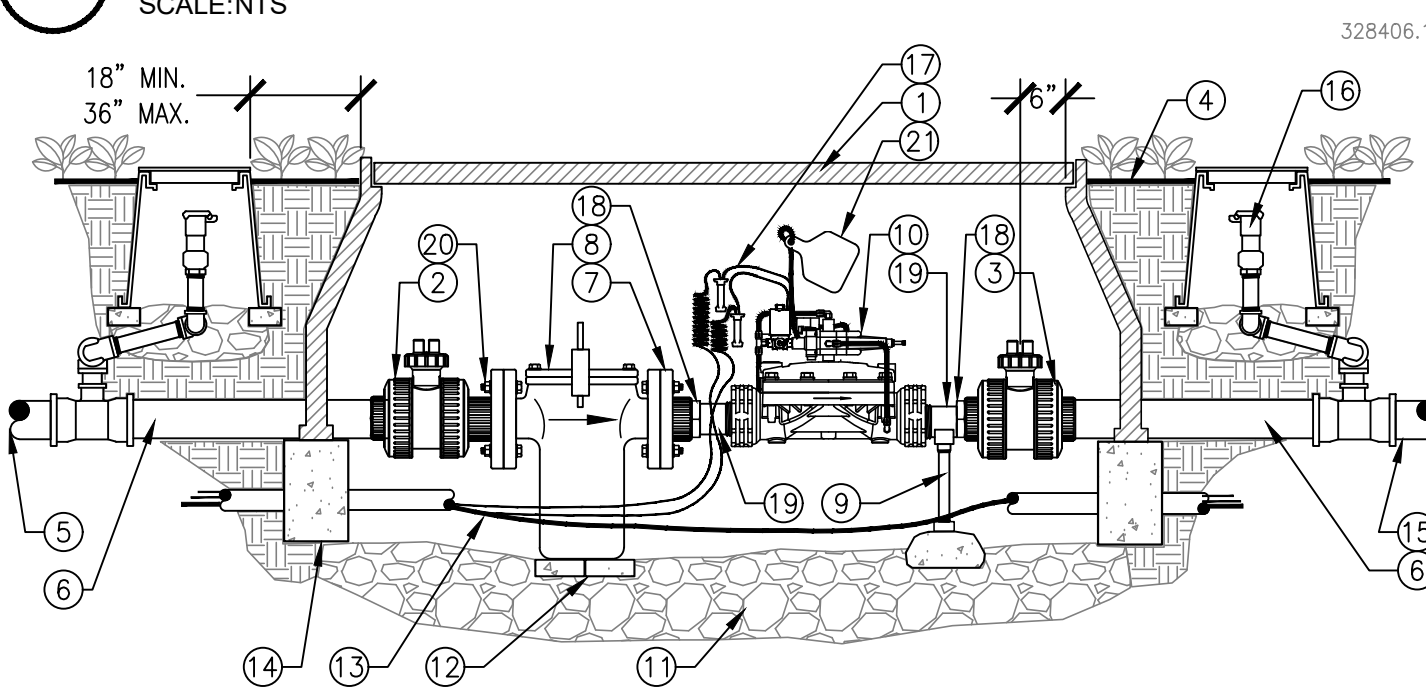


- 1 30" DEEP VALVE BOX WITH PLASTIC BOLT-DOWN COVER. SEE SPECIFICATION FOR SIZE AND TYPE OF BOX REQUIRED.
- 2 LASCO "SLO-CLOSE" SOCKET X FLANGE SCH. 80 BALL VALVE. SEE PLANS FOR ASSEMBLY SIZE.
- 3 LASCO "SLO-CLOSE" SOCKET X SOCKET SCH. 80 BALL VALVE. SEE PLANS FOR ASSEMBLY SIZE.
- 4 FINISHED GRADE
- 5 FROM POINT OF CONNECTION - ANGLE TO SPECIFIED DEPTH W/45 DEGREE ELLS (TYP.)
- 6 SCH. 80 PVC PIPE - LENGTH AS REQUIRED. SEE PLANS FOR ASSEMBLY SIZE (TYPICAL).
- 7 LASCO SCH. 80 PVC LOOSE RING FLANGE
- 8 WATTS #97FB-CSSIB OR KECKLEY #SSGFV BASKET STRAINER W/40 MESH STAINLESS STEEL SCREEN - SEE PLANS FOR ASSEMBLY SIZE.
- 9 ADJUSTABLE PIPE SADDLE SUPPORT WITH 12" x 12" x 6" CONCRETE BASE UNDER SUPPORT
- 10 MASTER CONTROL VALVE AND/OR PRESSURE REDUCING MASTER VALVE - SEE PLANS AND SCHEDULE FOR SIZE AND TYPE.
- 11 3/4" CRUSHED ROCK - 12" DEEP
- 12 COMMON BRICK (4 REQUIRED)
- 13 FLOW SENSOR WIRE WITHIN CONDUIT. SEE SPECIFICATION FOR ADDITIONAL INFORMATION.
- 14 SINGLE COARSE OF CINDER BLOCK ALONG ENTIRE EDGE OF VALVE BOX
- 15 TO IRRIGATION SYSTEM - ANGLE TO SPECIFIED DEPTH W/45 DEGREE ELLS
- 16 QUICK COUPLING VALVE PER SPECIFICATIONS - SEE QUICK COUPLING VALVE DETAIL FOR INSTALLATION INSTRUCTIONS
- 17 CONTROL AND COMMON WIRES AND CONNECTORS TO DESIGNATED AUTOMATIC CONTROLLER WITHIN CONDUIT
- 18 SCH. 80 PVC SPIGOT X SOCKET BUSHING - SEE PLANS FOR ASSEMBLY SIZE (TYPICAL).
- 19 SCH. 80 PVC TOE NIPPLE. ALLOW 3" OF EXPOSED PIPE BETWEEN VALVE AND OTHER EQUIPMENT - LENGTH AS REQUIRED (TYPICAL).
- 20 416 STAINLESS STEEL NUTS AND BOLTS WITH FLANGE GASKET (TYPICAL).
- 21 RECYCLED WATER LABEL IF USING RECYCLED WATER.

3 STRAINER/MASTER VALVE/QC ASSEMBLY 1-1/2" - 3"

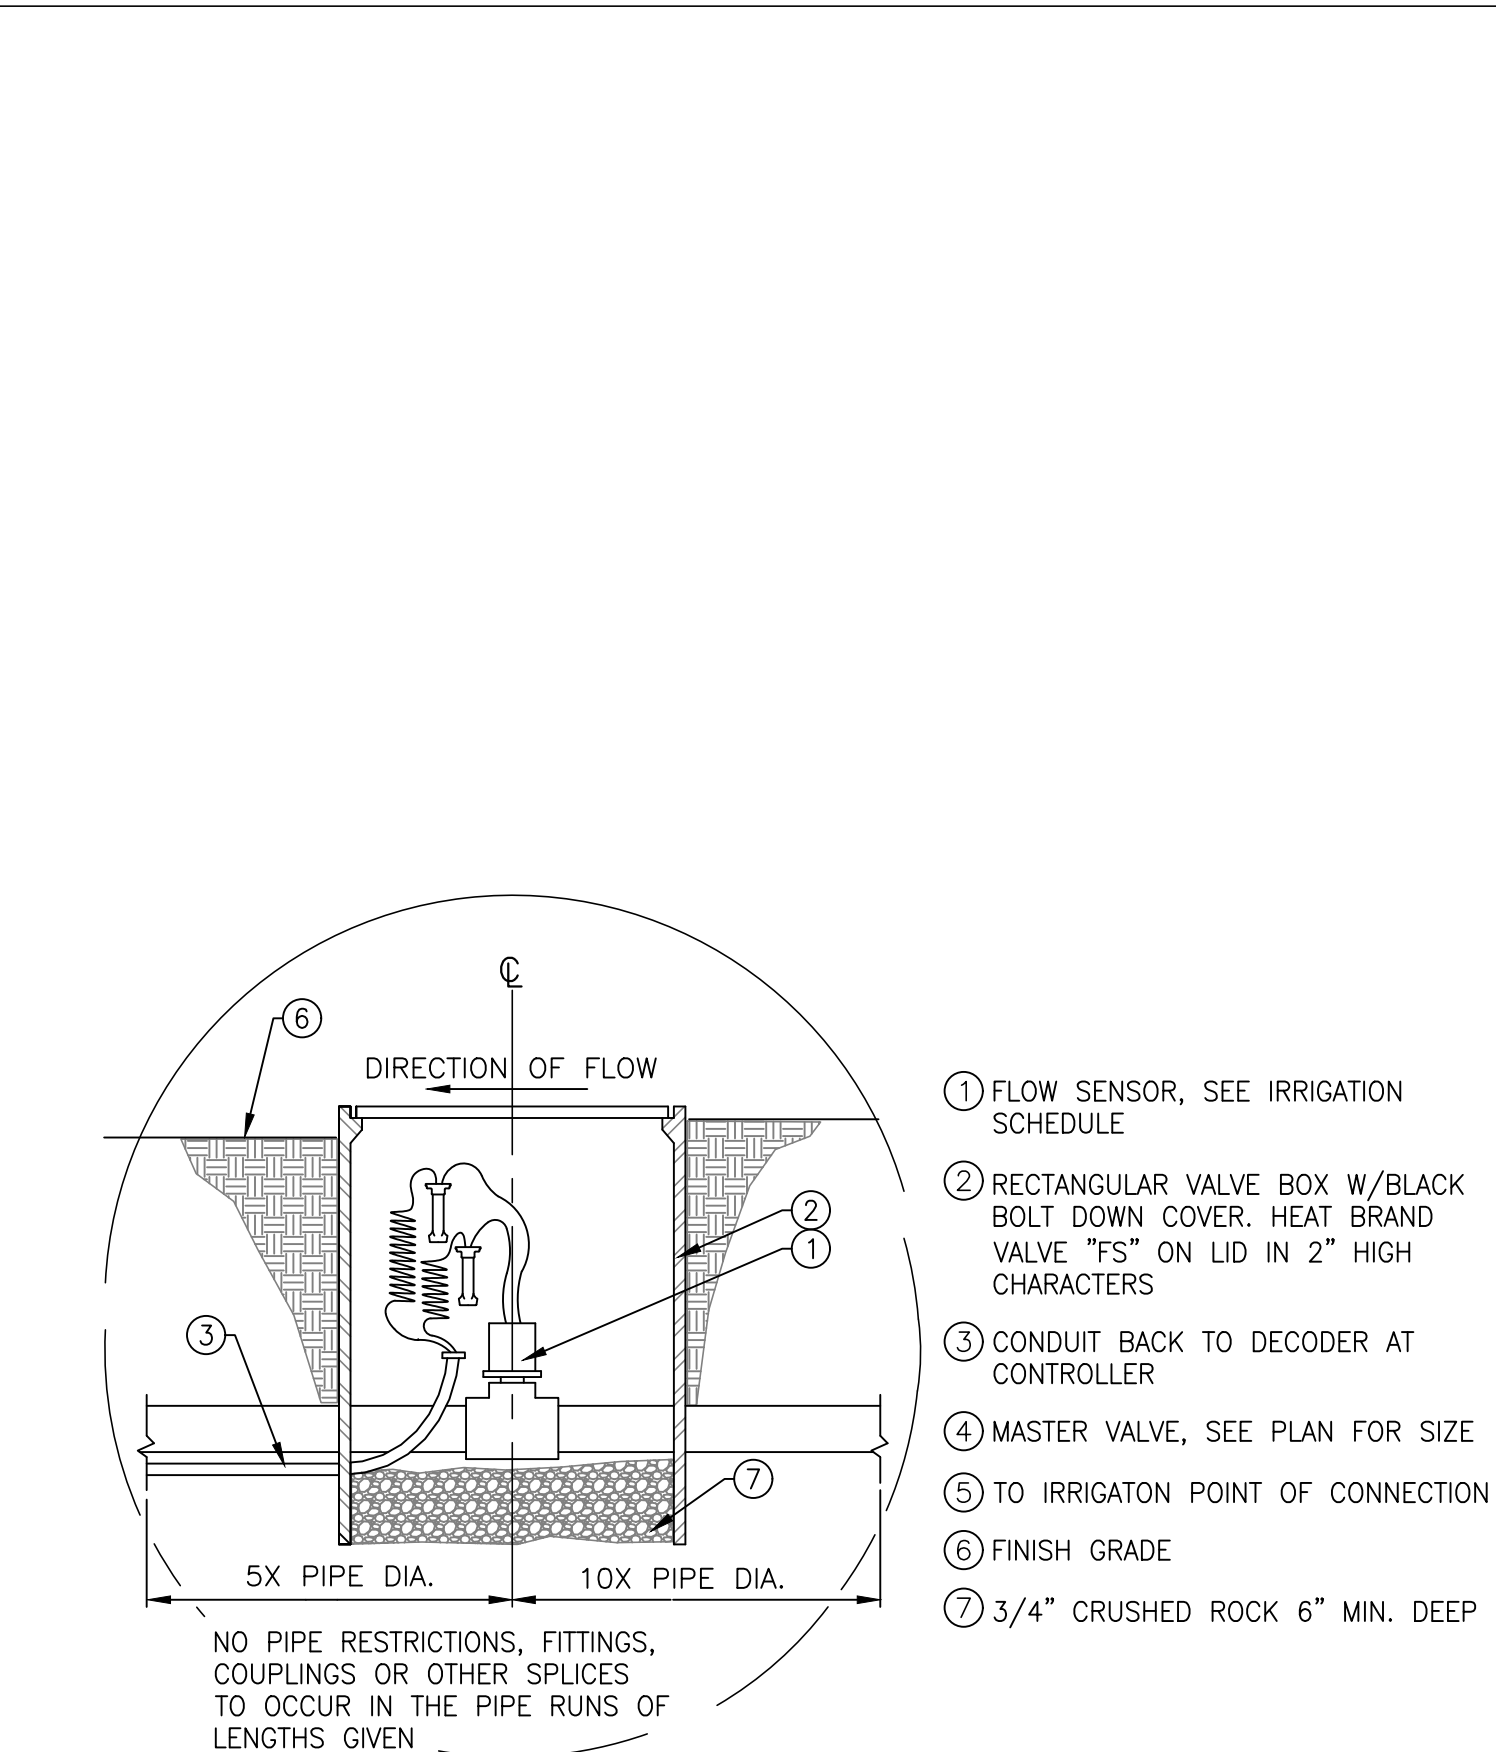

2 FLOW SENSOR / MASTER VALVE LAYOUT

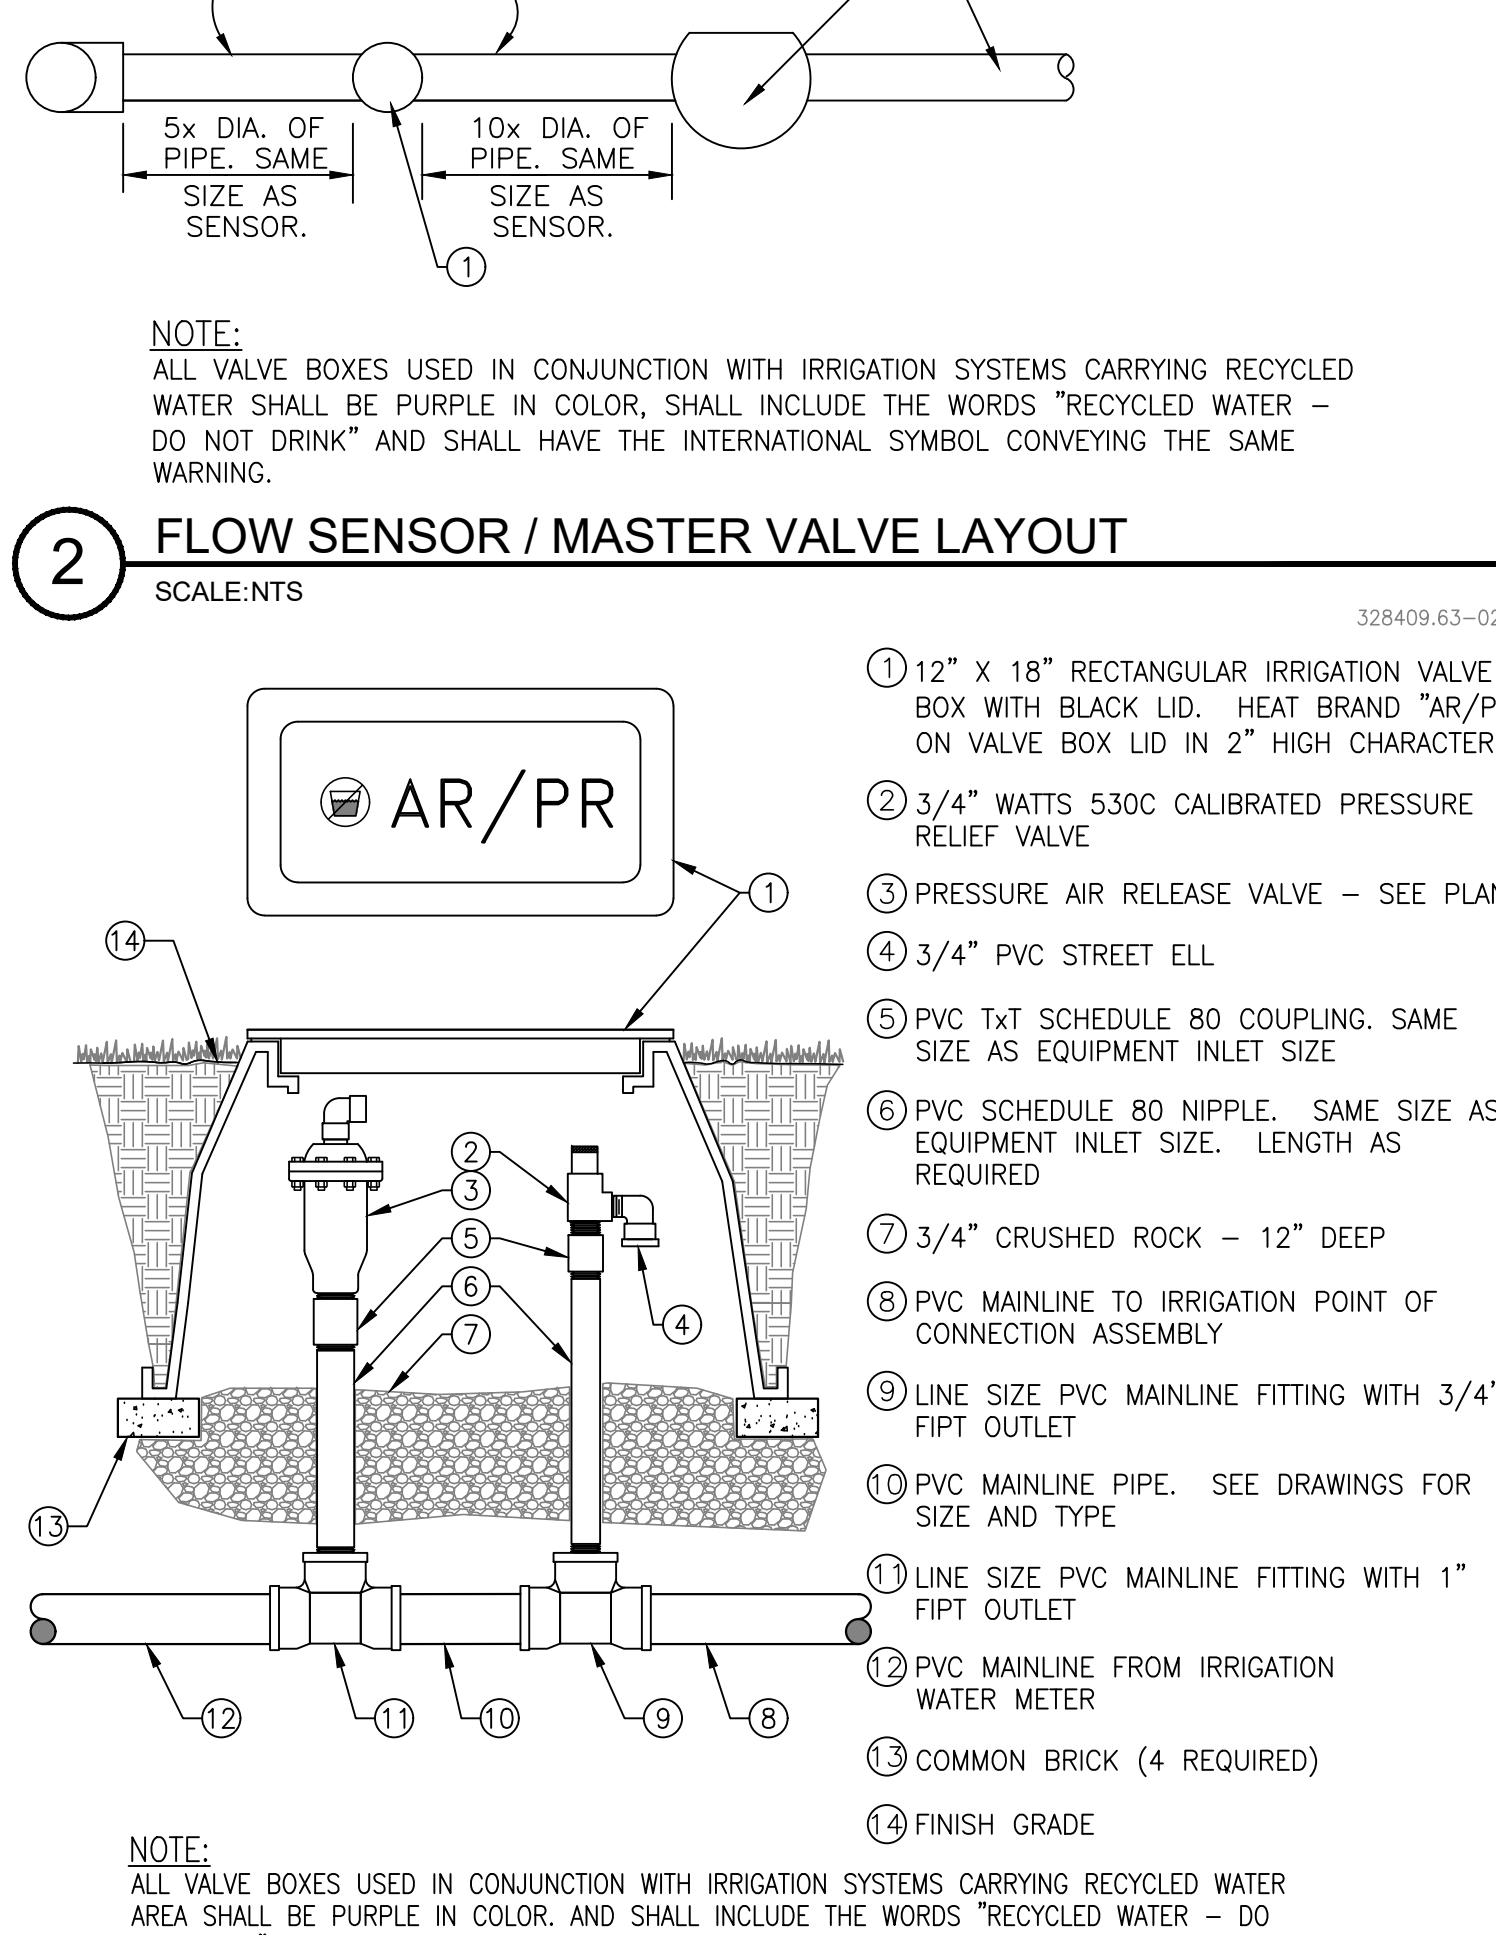

1 POINT OF CONNECTION PROTECTION ASSEMBLY

- NOTES:
1. ALL VALVE BOXES USED IN CONJUNCTION WITH IRRIGATION SYSTEMS CARRYING RECYCLED WATER AREA SHALL BE PURPLE IN COLOR, AND SHALL INCLUDE THE WORDS "RECYCLED WATER - DO NOT DRINK" AND SHALL HAVE THE INTERNATIONAL SYMBOL CONVEYING THE SAME WARNING.

FN:01664L-5012ID
DATE: 5/2/19
PLOT SCALE: 1=1

Stantec

Stantec Consulting Ltd.
38 Technology Drive
Irvine, Ca.
92618-5312
Tel. 949.923.8000
Fax. 949.923.6121
www.stantec.com

Long Beach Municipal Urban Stormwater Treatment - Wetlands

LANDSCAPE IRRIGATION DETAILS

JOB NO. 224501187

NO. R- 17 OF 26

DRAWING NO. ID-2

DESIGNED BY: KM & SC
DRAWN BY: KM & SC
DESIGN CHECK BY:
DRAFTING CHECK BY:

REVISIONS

NO.	DATE	SHEET	APPROVAL	DESCRIPTION

REF. X-XXXX


AS-BUILT:

GRAPHIC SCALE

X.X.X.

PAGE

FIELD BOOK

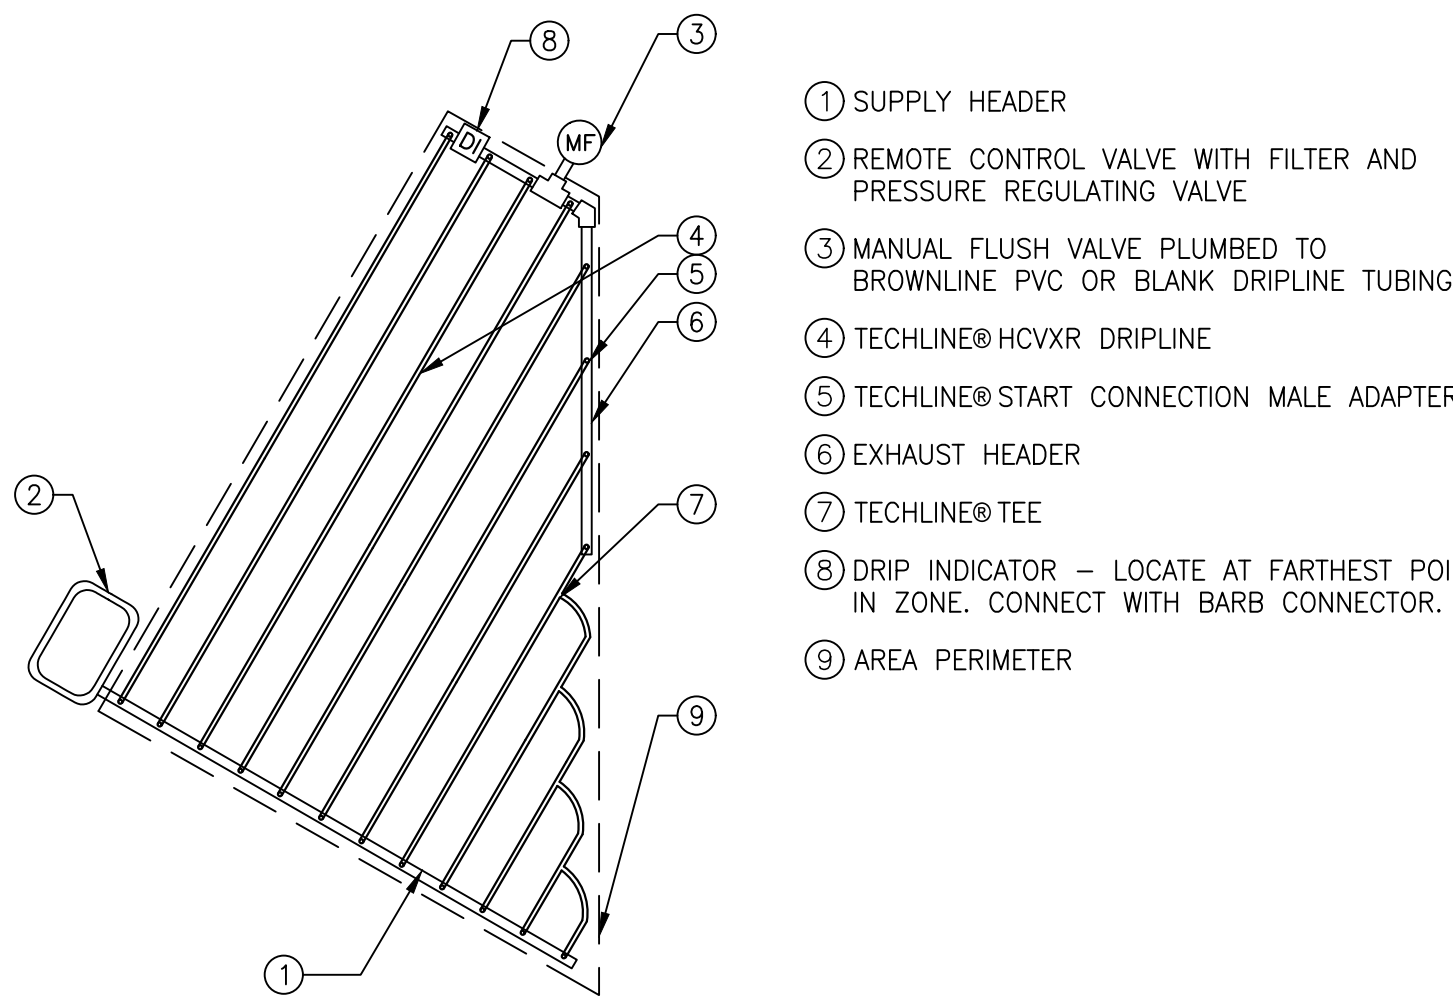


- 1 SUPPLY HEADER
- 2 REMOTE CONTROL VALVE WITH FILTER AND PRESSURE REGULATING VALVE
- 3 MANUAL FLUSH VALVE PLUMBED TO BROWNLINE PVC OR BLANK DRIPLINE TUBING
- 4 TECHLINE® HCVXR DRIPLINE
- 5 TECHLINE® START CONNECTION MALE ADAPTER
- 6 EXHAUST HEADER
- 7 TECHLINE® TEE
- 8 DRIP INDICATOR - LOCATE AT FARTHEST POINT IN ZONE. CONNECT WITH BARB CONNECTOR.
- 9 AREA PERIMETER

10 TECHLINE® HCVXR IRREGULAR AREAS

SCALE:NTS

328413.56-10

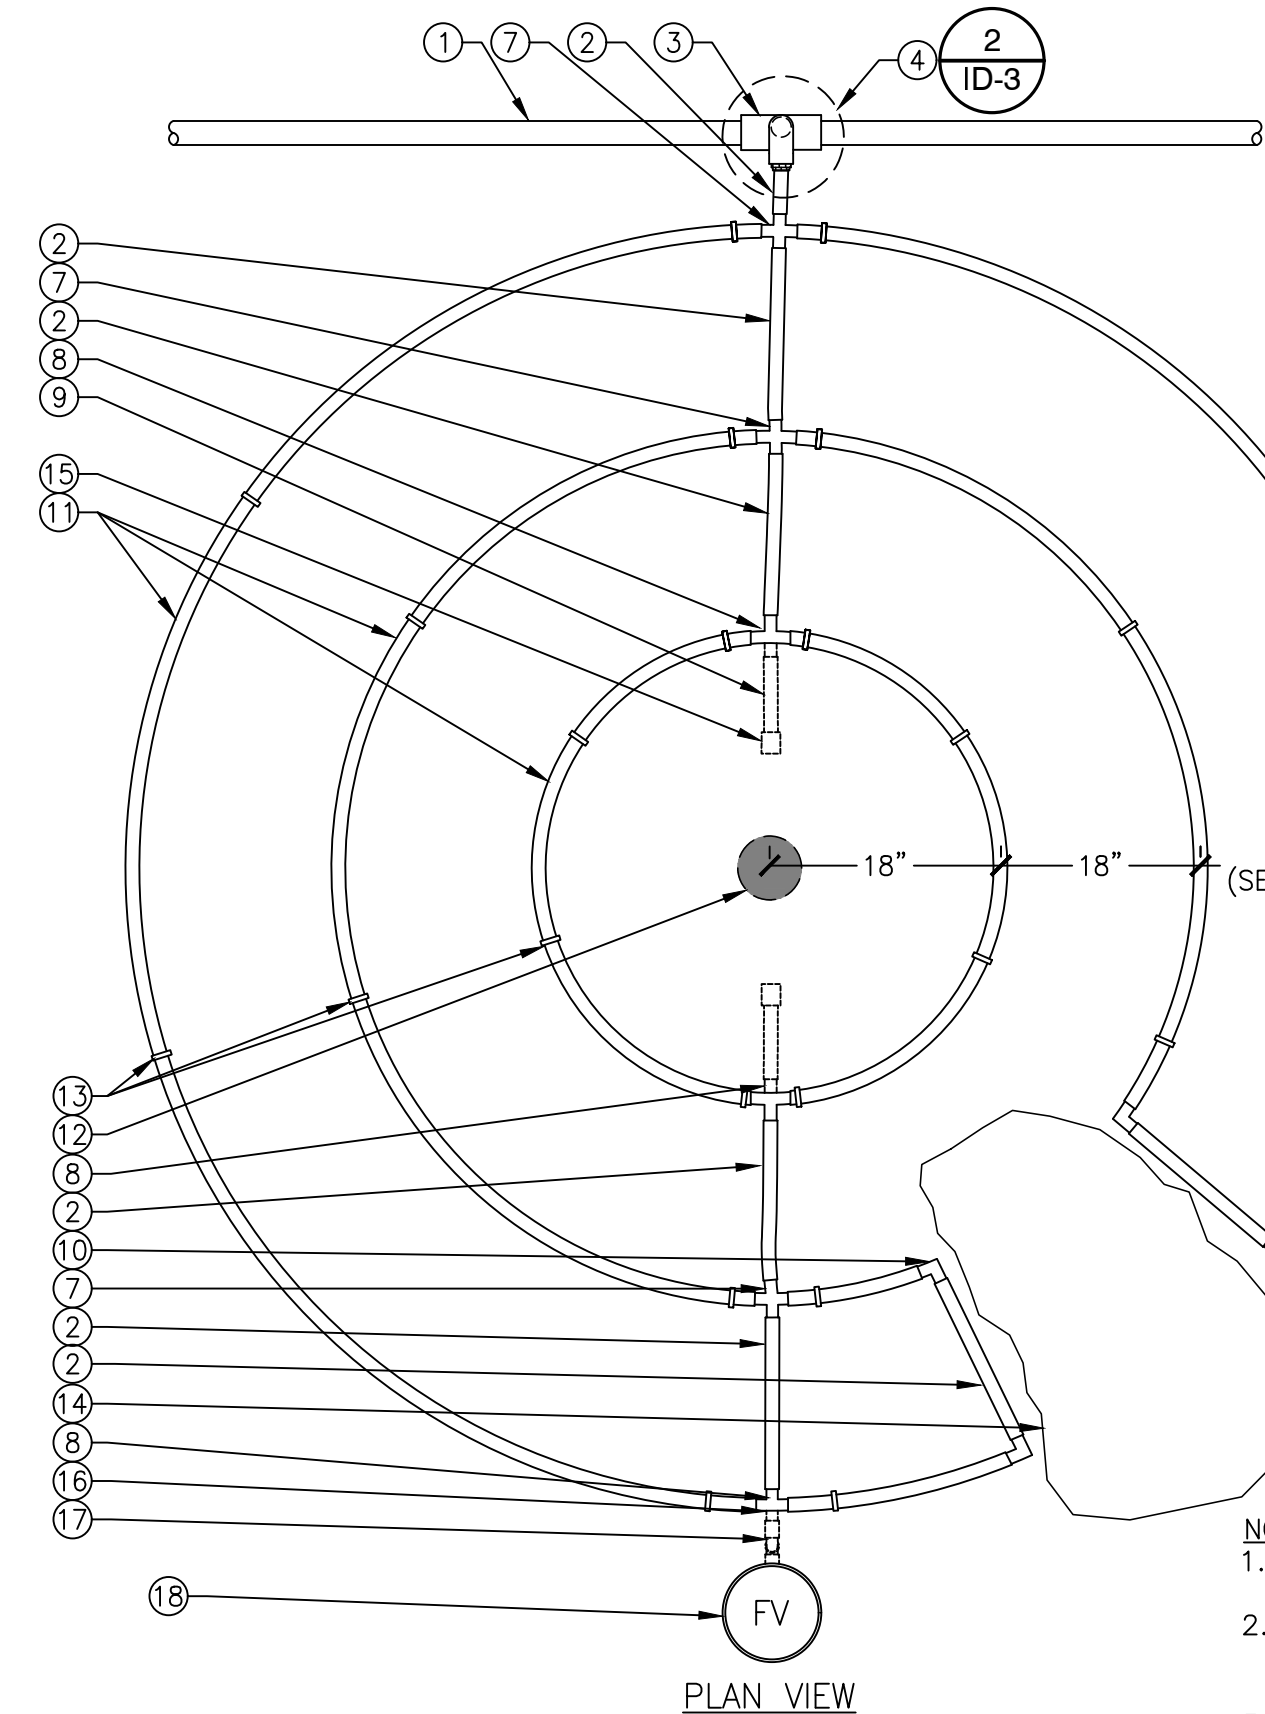

- 1 PVC LATERAL PIPE - SEE NOTE AND SPECS FOR DEPTH. ALSO SEE PLAN AND SCHEDULE FOR ADDITIONAL INFORMATION (SUCH AS SIZE, TYPE, ETC.).
- 2 NETAFIM BLANK TUBING - LENGTH AS REQUIRED
- 3 PVC SCH 40 SxSPT TEE
- 4 PIPE TRANSITION POINT
- 7 BARB CROSS INSERT FITTING: NETAFIM TLROS
- 8 BARB TEE OR CROSS INSERT FITTING: NETAFIM TLTEE
- 9 9" DRIP TUBE EXTENSION (FOR USE ONLY WITH 3" DIAMETER RING AND 1 GAL. & 5 GAL. CONTAINER STOCK).
- 10 BARB ELBOW: NETAFIM TLLEL
- 11 DRIPLINE: NETAFIM DRIPLINE (SEE PLAN OR SCHEDULE FOR TYPE AND SPACING)
- 12 TREE/SHRUB TRUNK- DRIPLINE IS 18" CENTER POINT FROM TRUNK
- 13 TIE DOWN STAKE, TYP. (QUANTITY AS REQUIRED, SEE NOTES 2-3 BELOW)
- 14 OBSTRUCTION - BLANK TUBING TO CLEAR.
- 15 GPH EMITTER GPSTCVSD (FOR USE WITH 3" DIAMETER AND 1 & 5 GALLON CONTAINERS ONLY)
- 16 BARB CROSS IF FLUSH VALVE IS SHOWN ON THE PLANS.
- 17 2 @ BARB ELBOW: NETAFIM TLLEL AND BLANK TUBING TO BRING BELOW GRADE TO THE BOTTOM OF THE VALVE BOX.
- 18 FLUSH VALVE IF SHOWN ON THE PLAN.

NOTES:


1. PLACE TIE DOWN STAKES EVERY TWO FEET IN SAND, THREE FEET IN LOAM, AND FOUR FEET IN CLAY.
2. AT FITTINGS WHERE THERE IS A CHANGE OF DIRECTION SUCH AS TEES OR ELBOWS, USE TIE-DOWN STAKES ON EACH LEG OF THE CHANGE OF DIRECTION AND NOT GREATER THAN 3' O.C.
3. DRIPLINE IS TO BE SET ON GRADE AND COVERED WITH MULCH.
4. SEE PLAN OR SCHEDULE FOR NUMBER OF RINGS

PLAN VIEW

9 DRIPLINE AROUND SHRUB OR TREE

SCALE:NTS

32 8413.56-13

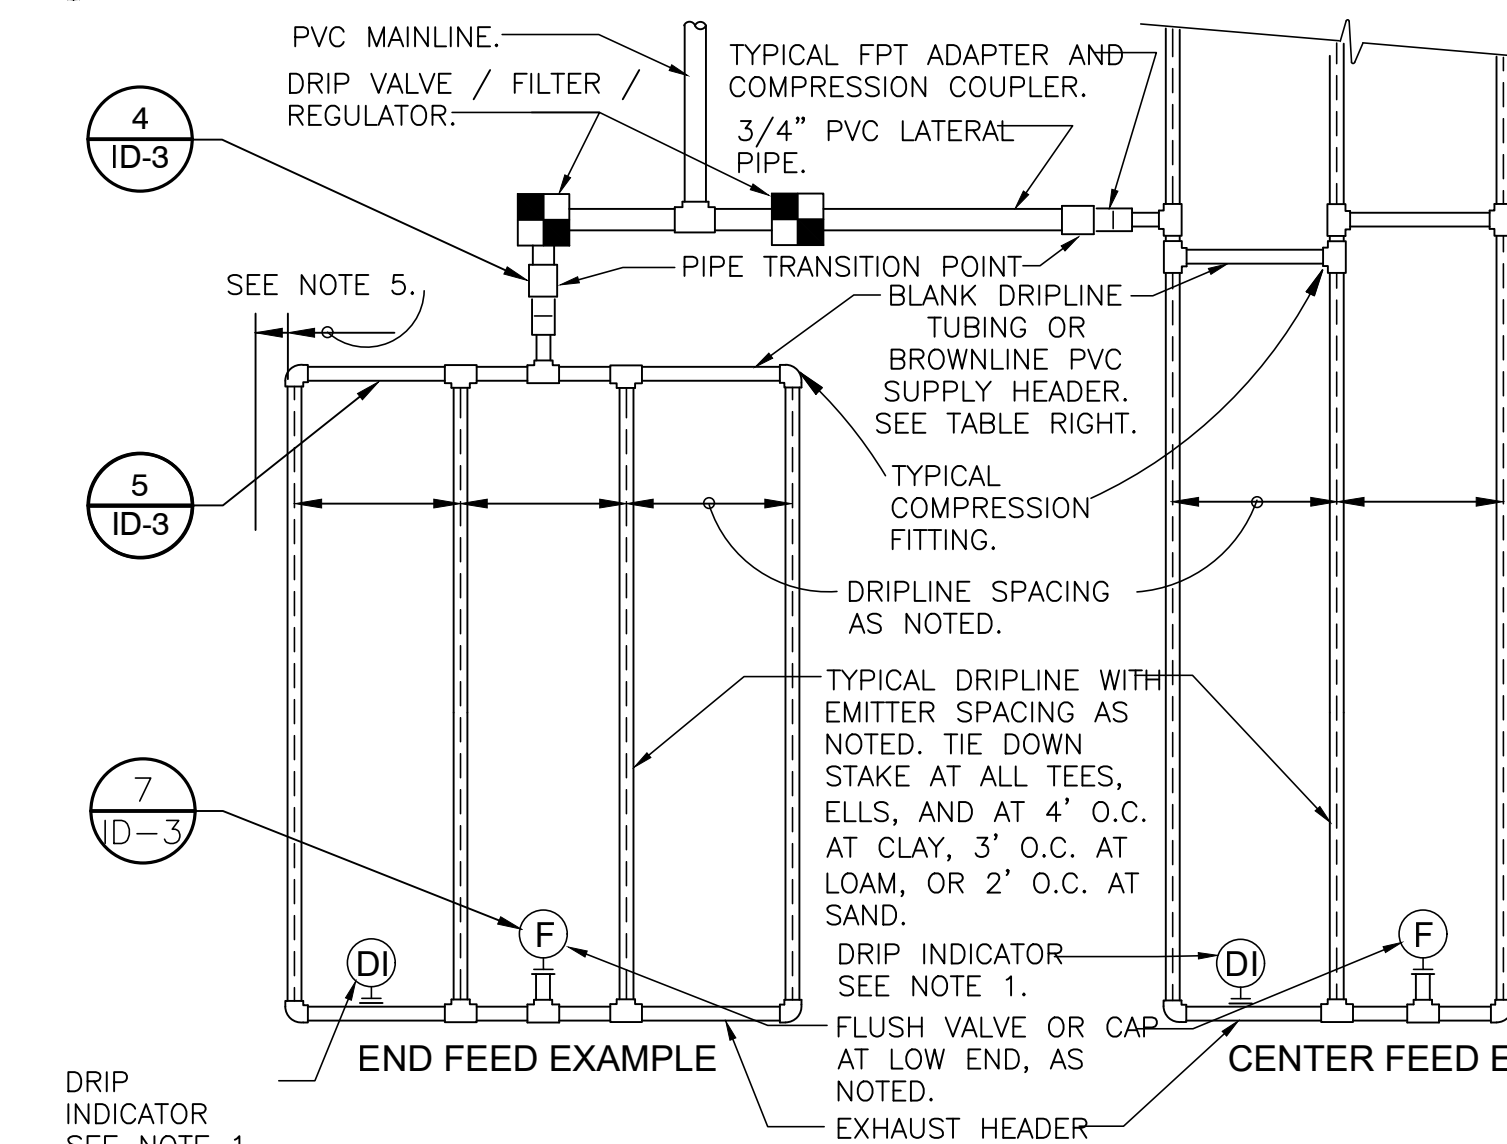

SLOPED CONDITION NOTES:

1. INSTALL DRIP INDICATOR ON EXHAUST HEADER(S) OR AS SHOWN ON PLANS.
2. SPACING AT TOP 2/3 OF SLOPE AS NOTED.
3. SPACING AT BOTTOM 1/3 AS NOTED PLUS 25%.
4. WHEN ELEVATION CHANGE IS 10 FT OR MORE, ZONE BOTTOM 1/3 SEPARATELY.
5. LOCATE DRIPLINE LINES 18" MIN. AWAY FROM ALL PAVED AREAS EXCEPT WHERE PLANTING IS LESS THAN 36" O.C. IN WHICH CASE THE LINES SHALL BE PLACED ADJACENT TO PLANTS OPPOSITE THE HARDSCAPE.

MAXIMUM LATERAL LENGTH (FEET)				
EMITTER FLOW RATE GPH				
12" SPACING	18" SPACING	24" SPACING	30" SPACING	36" SPACING
PSI	0.53	0.77	0.53	0.77
25	173	136	246	192
30	240	187	341	266
40	315	247	449	351
50	366	287	521	408
60	406	318	579	453

GRID PRECIPITATION RATES (IN/HR)			
EMITTER FLOW RATE			
EMITTER SPACING	LATERAL SPACING	0.53	0.77
12	12	0.53	0.77
18	18	0.38	0.55
24	24	0.21	0.31


LATERAL FLOW PER 100 FT (GPM)			
EMITTER FLOW			
EMITTER SPACING	LATERAL SPACING	0.53	0.77
12	12	0.53	0.77
18	18	0.38	0.55
24	24	0.21	0.31

PIPE SIZING FOR DRIP HEADER			
MAX GPM PSI LOSS			
SCHEDULE 40 PVC HEADER SIZE	1/2"	3/4"	1"
1/2"	4.7 GPM	7.7 PSI	
3/4"	8.3 GPM	5.6 PSI	
1"	13.5 GPM	4.2 PSI	
1-1/2"	33.9 GPM	2.9 PSI	
2"	52.4 GPM	1.9 PSI	

POLY PIPE HEADER SIZE			
1/2"	3/4"	1"	1-1/2"
1/2"	4.7 GPM	8.8 PSI	
3/4"	8.3 GPM	6.3 PSI	
1"	13.5 GPM	4.8 PSI	
1-1/2"	31.8 GPM	2.9 PSI	
2"	52.4 GPM	2.2 PSI	

8 TYPICAL DRIPLINE LAYOUT REQUIREMENTS NETAFIM HCVXR

SCALE:NTS

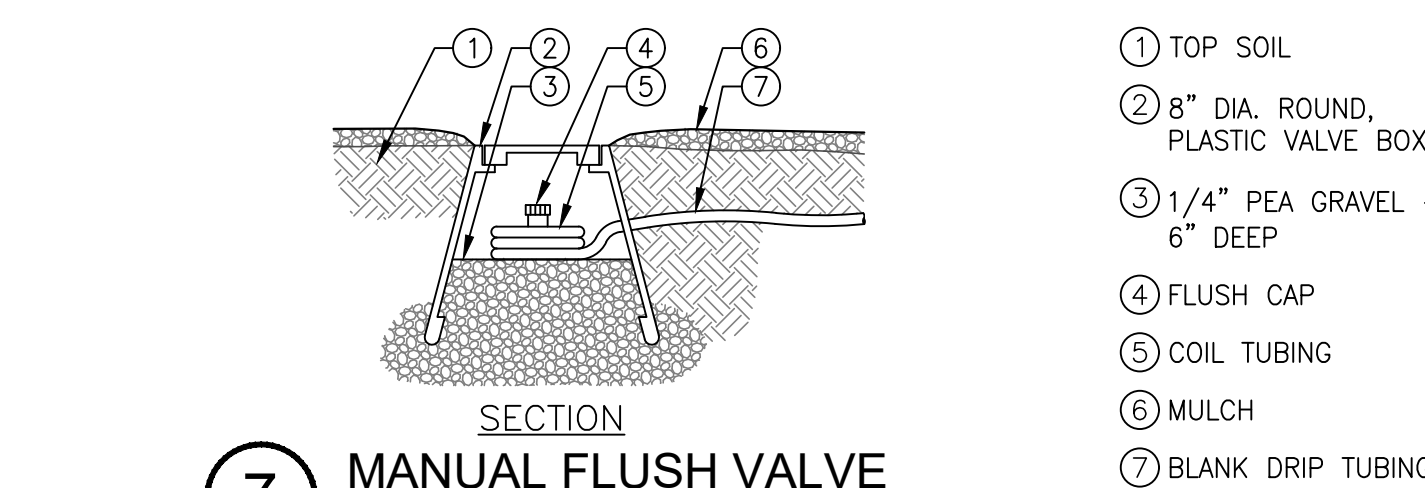


SECTION

7 MANUAL FLUSH VALVE

SCALE:NTS

328413.49-04

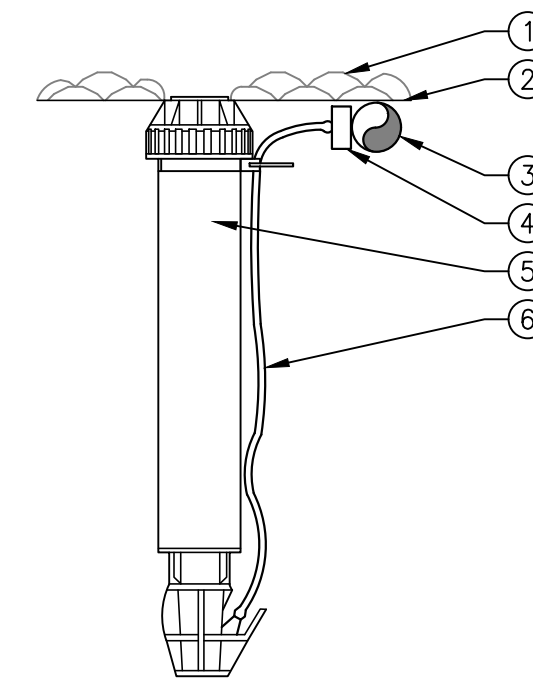

- 1 MULCH OR PLANTING
- 2 FINISH GRADE
- 3 17MM POLYETHYLENE TUBING
- 4 1/4" SELF-PIERCING BARB CONNECTOR
- 5 DRIP SYSTEM OPERATION INDICATOR KIT
- 6 1/4" DISTRIBUTION TUBING (LENGTH AS REQUIRED)



NOTES:

1. DRIP INDICATOR. SEE IRRIGATION SCHEDULE FOR TYPE.
2. INSTALL 1 PER VALVE
3. SUBMIT MFG. CUT SHEET FOR APPROVAL

6 DRIP INDICATOR

SCALE:NTS

328413.83-01

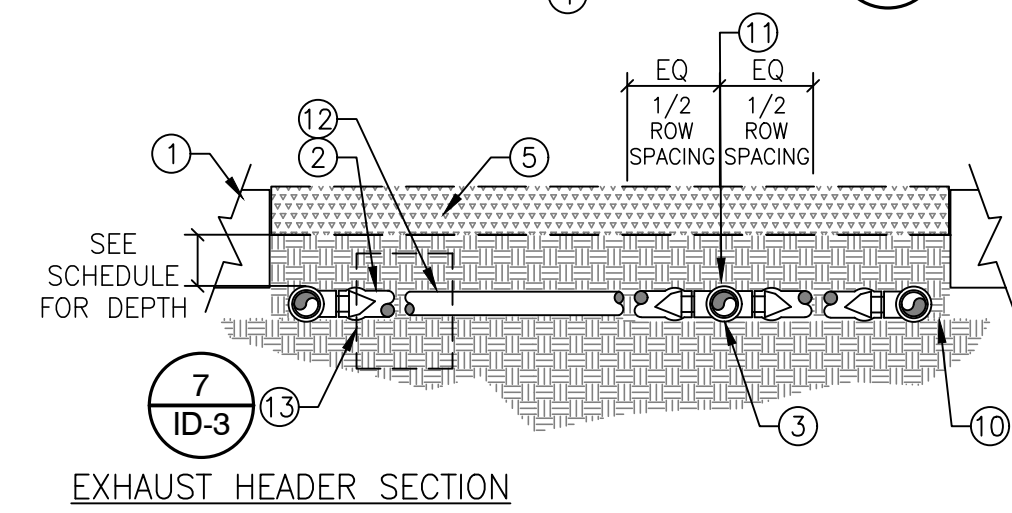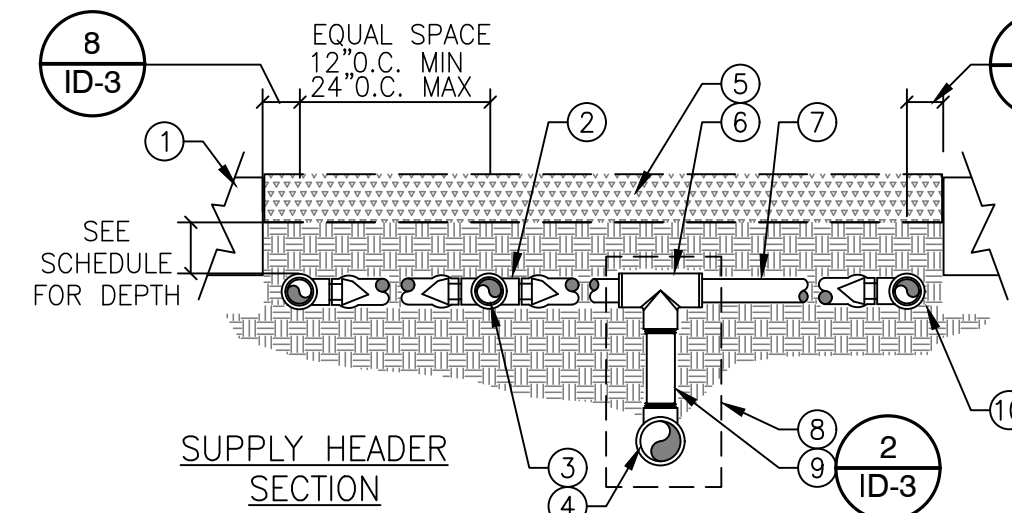


- 1 PLANTER EDGE
- 2 DRIPLINE TEE
- 3 CONNECTION TO PRESSURE COMPENSATING DRIPLINE
- 4 PVC SCHEDULE 40 PIPE TO ELECTRIC VALVE
- 5 MULCH PER LANDSCAPE PLAN. SEE PLANTING SCHEDULE FOR DEPTH OVER DRIPLINE.
- 6 2-WAY TRANSITION TEE FROM DRIPLINE TO PVC
- 7 DRIPLINE
- 8 PIPE TRANSITION POINT
- 9 PVC SCHEDULE 80 RISER
- 10 FINISH GRADE
- 11 PLANT LOCATIONS SHALL BE SPACED PER PLANTING PLAN BETWEEN DRIPLINE LINES (TYP.)
- 12 PVC BROWNLINE OR BLANK DRIPLINE TUBING (NO EMITTERS)
- 13 FLUSH VALVE LOCATED AT EACH EXHAUST HEADER

5 DRIPLINE SUPPLY AND EXHAUST HEADERS SUBSURFACE

SCALE:NTS

328413.43-12

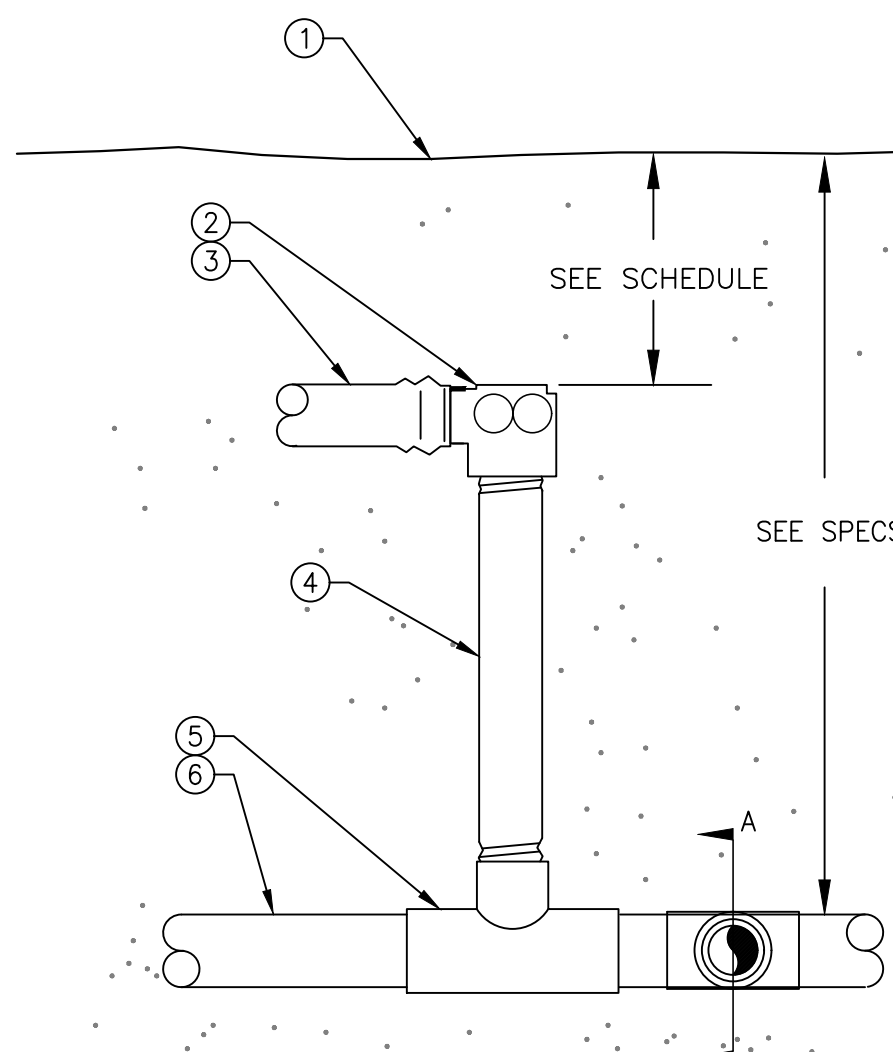


- 1 FINISH GRADE
- 2 ELBOW
- 3 TUBING
- 4 3/4" SCH 80 PVC NIPPLE
- 5 PVC TEE (SxSxT)
- 6 PVC PIPING
- 7 MAIN LATERAL LINE
- 8 PVC SUPPLY HEADER

4 DRIP LINE-TRANSITION POINT/START CONNECTION

SCALE:NTS

ELBOW CONNECTION

328413.43-03

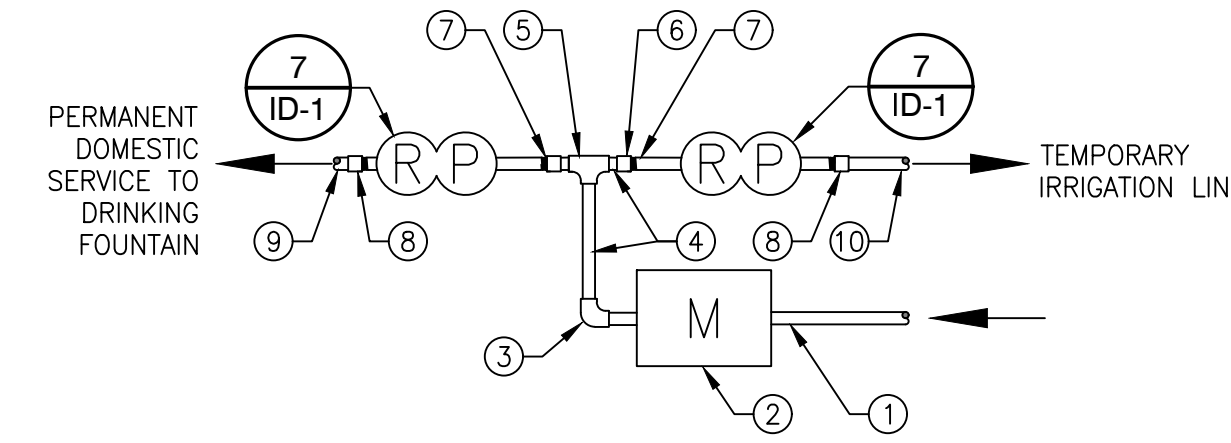


- 1 EXISTING SERVICE LINE
- 2 EXISTING METER
- 3 COPPER ELBOW
- 4 TYPE K COPPER PIPE - 2"
- 5 COPPER TEE
- 6 COPPER FEMALE ADAPTER
- 7 BEGINNING OF REVERSE PRINCIPAL BACKFLOW PREVENTER. SEE SCHEDULE AND DETAIL.
- 8 DOWN STREAM END OF BACKFLOW PREVENTER
- 9 COPPER PIPE TO DRINKING FOUNTAIN - 3/4"
- 10 TEMPORARY WHITE PVC LINE WITH CHRISTY'S BLUE, 2" POTABLE WATER TAPE INSTALLED PER DETAIL.

3 DRINKING FOUNTAIN AND TEMP. IRRIGATION SERVICE

SCALE:NTS

32 8409.73-11

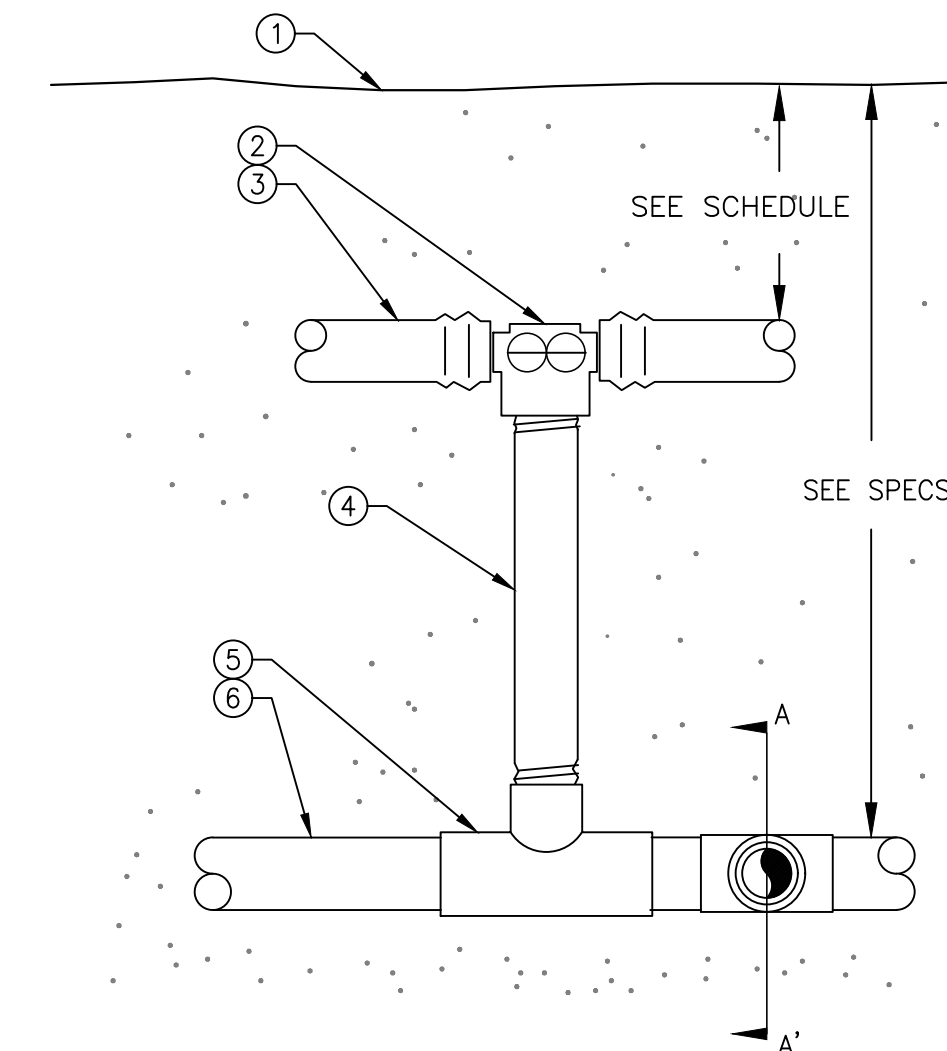

- 1 FINISH GRADE
- 2 2-WAY TEE
- 3 TUBING
- 4 3/4" SCH 80 PVC NIPPLE
- 5 PVC TEE
- 6 PVC SUPPLY HEADER OR EXHAUST
- 7 MAIN LATERAL LINE
- 8 PVC SUPPLY HEADER


2 DRIP LINE -TRANSITION POINT/START CONNECTION

SCALE:NTS

TEE CONNECTION

328413.43-02

- 1 JUMBO RECTANGULAR VALVE BOX (19.8" X 26.3") WITH BOLT-DOWN COVER - PURPLE IN COLOR WITH "RECYCLE WATER" INTEGRAL LETTERING IF USING RECYCLED WATER, GREEN IN COLOR IF USING POTABLE WATER - HEAT BRAND VALVE & CONTROLLER ASSIGNMENT IN 2" TALL CHARACTERS ON COVER.
- 2 CONTROL ZONE KIT SEE LEGEND FOR TYPE & SIZE (IF SPECIFIED)
- 3 (2) PVC ST ELBOW (TYP.)
- 4 18" SERVICE COIL WITH PENTITE OR EQUAL WIRE CONNECTORS.
- 5 PVC SCH. 80 NIPPLE (TYP.)
- 6 SCH. 80 PVC UNION
- 7 PVC PIPE - CUT TO FIT (TYP.)
- 8 PVC PRESSURE LINE
- 9 3/8" PEA GRAVEL 1 CU.FT.
- 10 VALVE ID TAG AND RECYCLED WATER TAG (ENGLISH & SPANISH) - IF USING RECYCLED WATER
- 11 BRICK SUPPORTS (CONTINUOUS)
- 12 PVC SS ELBOW
- 13 WATERPROOF WIRE CONNECTORS, WIRE SPLICES SHALL BE MADE USING "SCOTCH-PAC", "PEN-TITE", "DBY", "SPEERS", DS-400 OR APPROVED EQUAL.
- 14 BALL VALVE- SEE SCHEDULE FOR TYPE & SIZE
- 15 FILTER- SEE SCHEDULE FOR TYPE & SIZE
- 16 CONTROL VALVE- SEE SCHEDULE FOR TYPE & SIZE
- 17 PRESSURE REGULATOR- SEE SCHEDULE FOR TYPE & SIZE

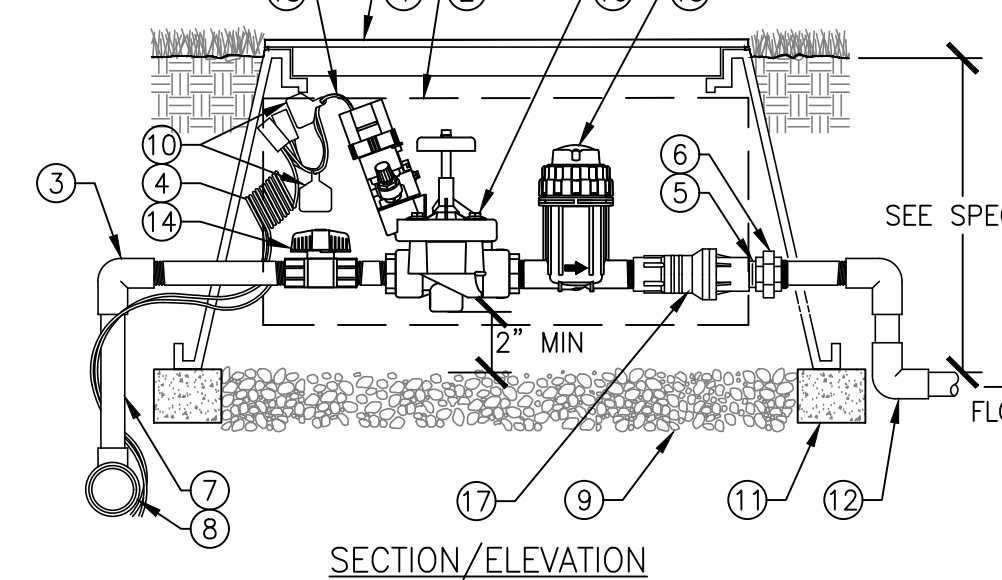

NOTES:

1. INSTALL ONE VALVE PER BOX.
2. TEFLON TAPE SHALL BE USED AT ALL THREADED CONNECTIONS.
3. SET TOP OF BOX AT 3" ABOVE FINISHED GRADE IN PLANTER AREAS. 1" ABOVE IN LAWN AREAS. INSTALL VALVE BOX EXTENSION IF NECESSARY.

1 REMOTE CONTROL VALVE DRIP ZONE ASSEMBLY

SCALE:NTS

328413.76-04

FN:01664L-5013ID

DATE: 5/2/19

XXX

PLOT SCALE: 1=1



Stantec Consulting Ltd.
38 Technology Drive
Irvine, Ca.
92618-5312
Tel: 949.923.8000
Fax: 949.923.6121
www.stantec.com

LAST SAVED BY: kmcnguyen
PLOT DATE: Oct. 15, 20
SAVED PATH: C:\workdir\40539316

32 4123-06

329456-01

329333.13-01
FN:01664L-5011PD
DATE: 5/2/19
XXX
PLOT SCALE: 1=1

JOB NO. 224501187
NO. R-
SHEET
19 OF 26
DRAWING NO.
PD-1



Stantec Consulting Ltd.
38 Technology Drive
Irvine, Ca.
92618-5312
Tel. 949.923.8000
Fax. 949.923.6121
www.stantec.com


Long Beach Municipal Urban Stormwater Treatment - Wetlands

LANDSCAPE PLANTING DETAILS

GRAPHIC SCALE
0 1 2 3
PAGE X.X.X.
FIELD BOOK X.X.X.

DESIGNED BY:
KM & SC
DRAWN BY:
KM & SC
DESIGN CHECK BY:
DRAFTING CHECK BY:

REVISIONS
No. DATE SHEET APPROVAL
AS-BUILT:
REF. X-XXXX

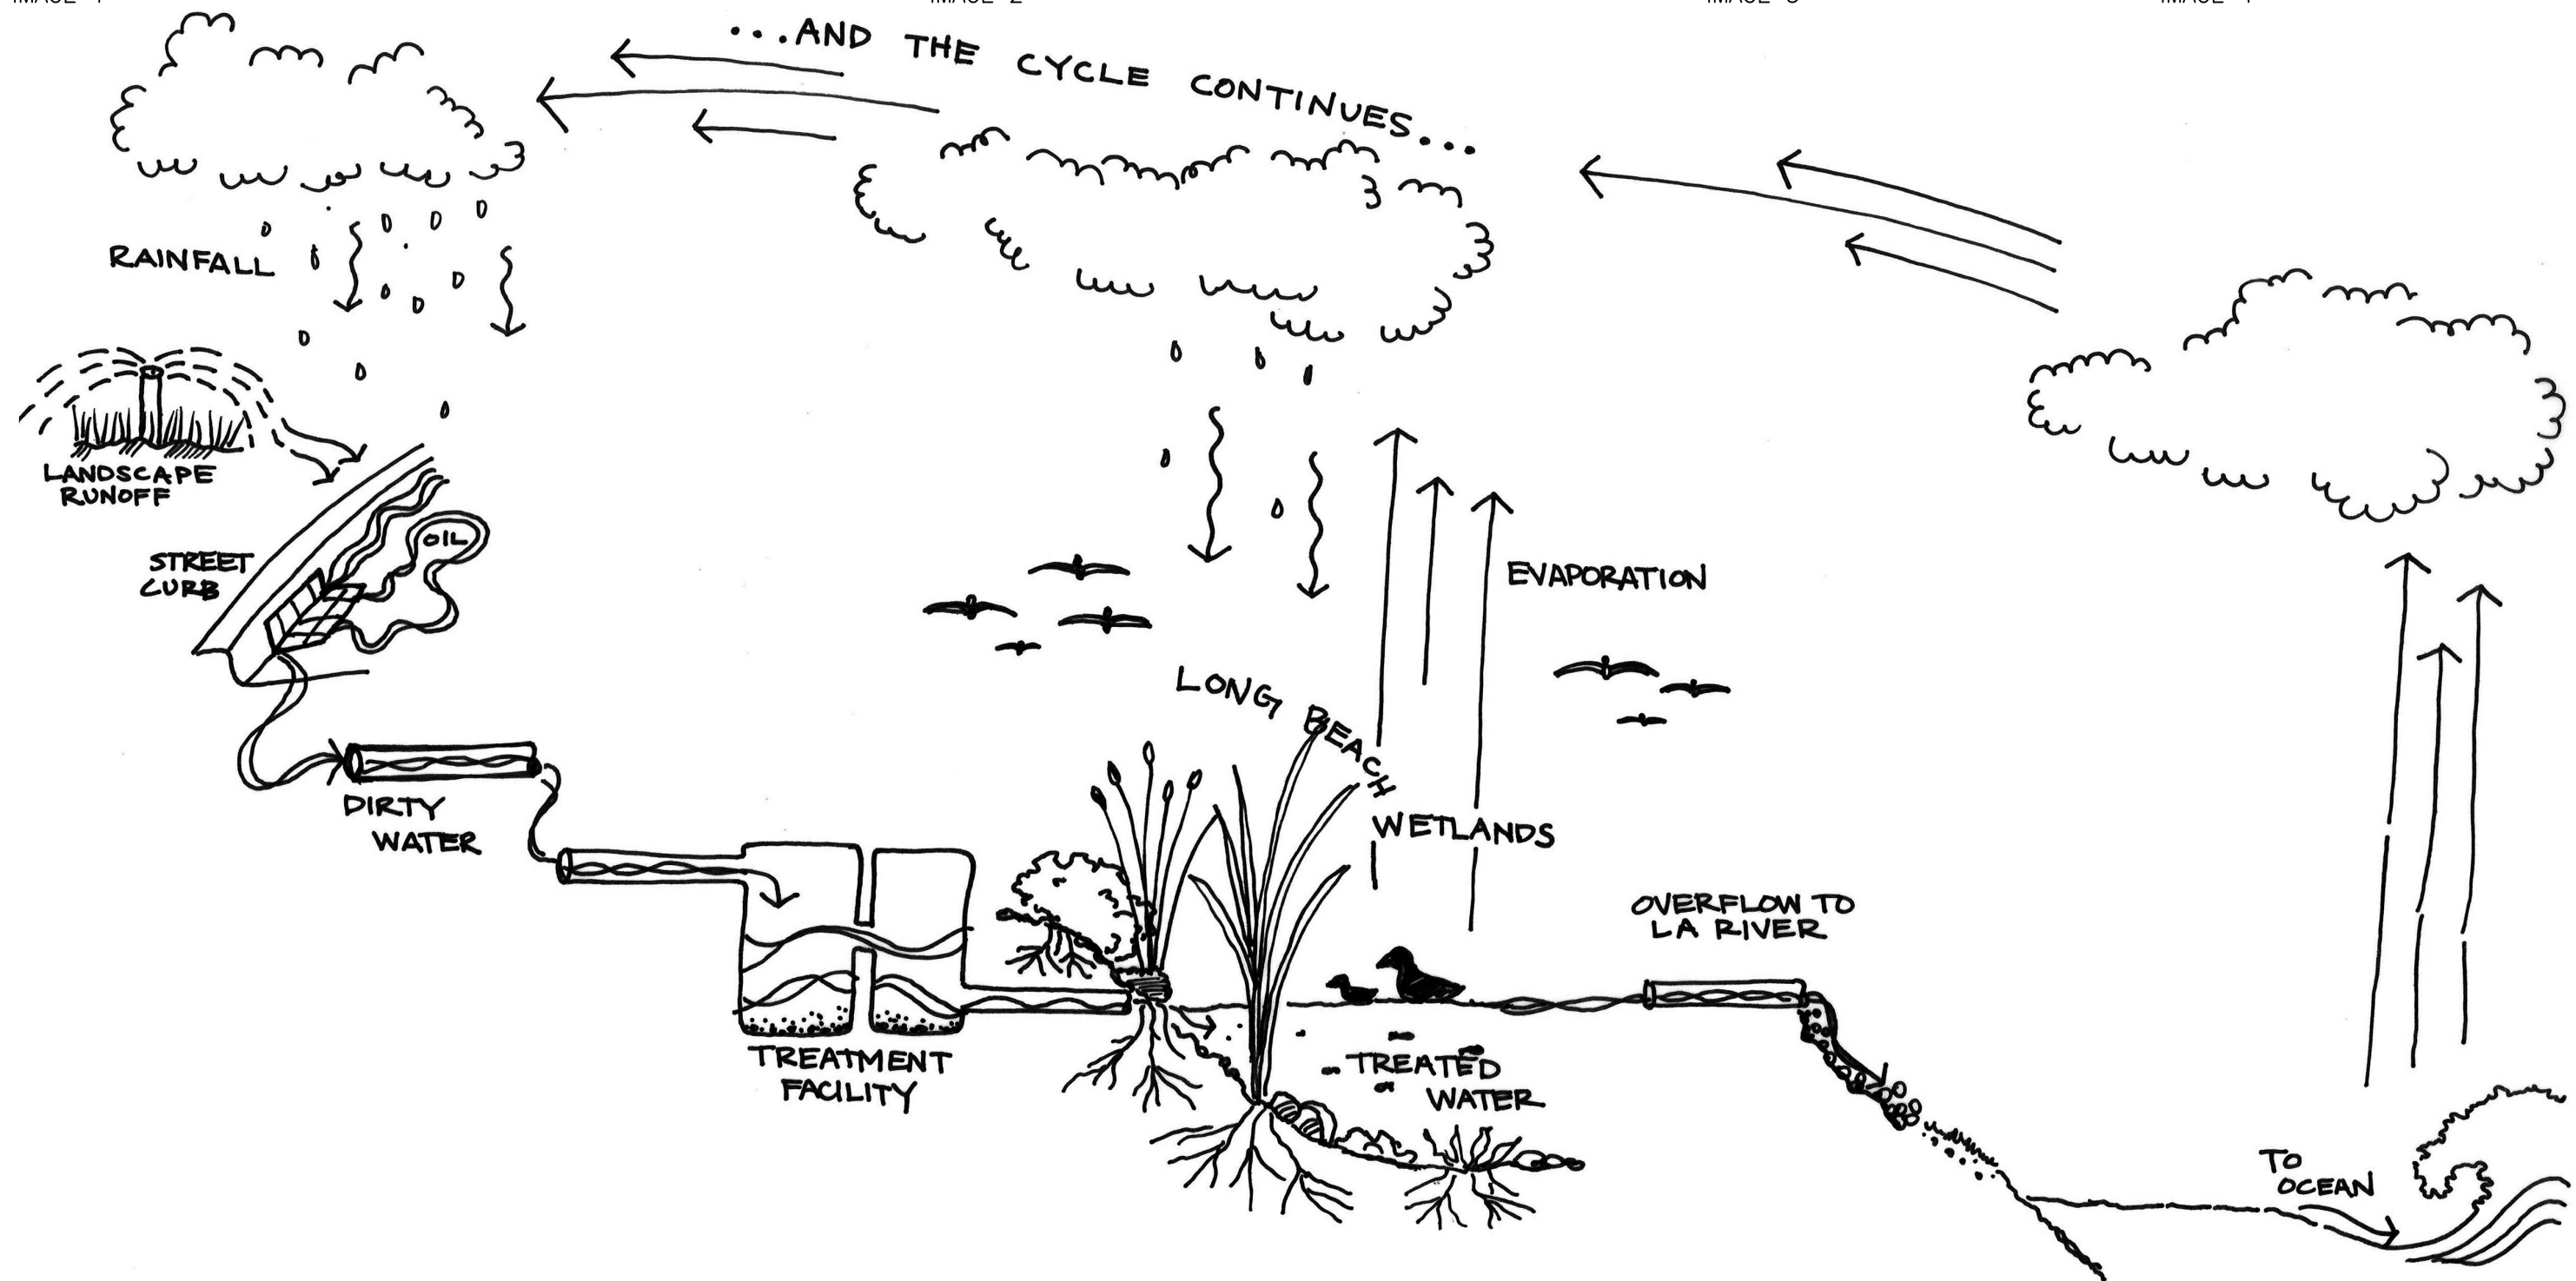

ADDITIONAL INSPIRATIONAL CONSIDERATIONS:


1. WETLAND INTERPRETIVE SIGN LANGUAGE: THE LONG BEACH WETLANDS COVER ABOUT 2 ACRES AND ARE BUILT, MEANING THIS WAS ONCE A FLAT SITE WITH A COMMERCIAL ENDEAVOR (SEE IMAGE 1 ABOVE). PLANTS NATIVE TO THIS AREA OF CALIFORNIA WERE PLANTED AND CHOSEN FOR THEIR ABILITY TO GROW IN BRACKISH (SALTY) CONDITIONS. WETLANDS ARE FUNCTIONING SYSTEMS THAT ALSO CREATE HABITAT AND BEAUTY. MIGRATING AND LOCAL BIRDS COME TO BUILD NESTS AND FORAGE FOR FOOD. THEY ADDITIONALLY CLEAN URBAN WATER RUNOFF BY FILTERING OUT AND USING POLLUTANTS. UPTAKE IN NITROGEN AND PHOSPHOROUS AID IN WETLAND PLANT GROWTH AND INCOMING SEDIMENT AND HEAVY METALS ARE FILTERED THROUGH THEIR ROOTS AND LEAVES. THE AMOUNT OF WATER THAT ENTERS THE WETLAND DEPENDS ON STORMS AND URBAN RUNOFF. URBAN RUNOFF COMES FROM EXCESS WATER THAT FLOWS TO THE STORM DRAIN SYSTEM VIA SPRINKLERS, CAR WASHING, AND CONSTRUCTION ACTIVITY (SEE IMAGE 2 ABOVE). THESE ARE JUST A FEW WAYS THAT WATER CAN BE WASTED AND POLLUTED. THE OVERFLOW IN THE WETLANDS WILL EVENTUALLY LEAD TO THE OCEAN, SO CLEANING IT IS OF UTMOST IMPORTANCE TO OUR COMMUNITY AND ENVIRONMENT.
2. TREATMENT FACILITY INTERPRETIVE SIGN LANGUAGE: THE LONG BEACH TREATMENT FACILITY ALLOWS FOR CLEANER WATER TO ENTER INTO THE WETLAND SYSTEM ACROSS THE STREET. URBAN WATER RUNOFF IS DIRECTED TO THE FACILITY FOR A FIRST FILTER AND THE WETLANDS ACT AS A SECOND FILTER FOR POLLUTED WATER. THE AMOUNT OF WATER THAT ENTERS THE FACILITY DEPENDS ON STORMS AND URBAN RUNOFF (SEE IMAGE 3 ABOVE). URBAN RUNOFF COMES FROM EXCESS WATER THAT FLOWS TO THE STORM DRAIN SYSTEM VIA SPRINKLERS, CAR WASHING, AND CONSTRUCTION ACTIVITY (SEE IMAGE 2 ABOVE). THESE ARE JUST A FEW WAYS THAT WATER CAN BE WASTED AND POLLUTED. NATIVE PLANTS TO THIS AREA OF CALIFORNIA WERE CHOSEN TO ATTRACT LOCAL BIRDS, INSECTS AND BUTTERFLIES. WATER THAT FALLS ONTO THE SURROUNDING LANDSCAPE ALSO GETS DIVERTED TO THE RETENTION AREA WITH PLANTS THAT CAN HANDLE EXCESS WATER IN THE SOIL. A RETENTION AREA CAN CATCH ANY TRASH (SEE IMAGE 4 ABOVE) AND HOLDS THE WATER WHILE ALLOWING IT TO SLOWLY PERCOLATE INTO THE SOIL INSTEAD OF BEING DIRECTED TO THE STORM DRAIN SYSTEM.
3. INCLUDE PHOTOGRAPH OF PREVIOUS SITE WHERE COMMERCIAL ENDEAVOR OCCURRED, LOCAL BIRDS AND INSECTS, NATIVE WETLAND PLANTS AND THEIR NAMES (USE PLANTING PLAN AS A GUIDE).

NOTES:

THIS CONCEPT IS INTENDED TO SHOW THE INTENT AND TO PROVIDE INSPIRATION TO THE CONTRACTOR'S ARTIST. CONTRACTOR TO PROVIDE HALF SCALE. COLOR PROOFS FOR OWNER'S APPROVAL PRIOR TO FABRICATION.

6 LONG BEACH INTERPRETIVE SIGNAGE

SCALE: 1" = 1'

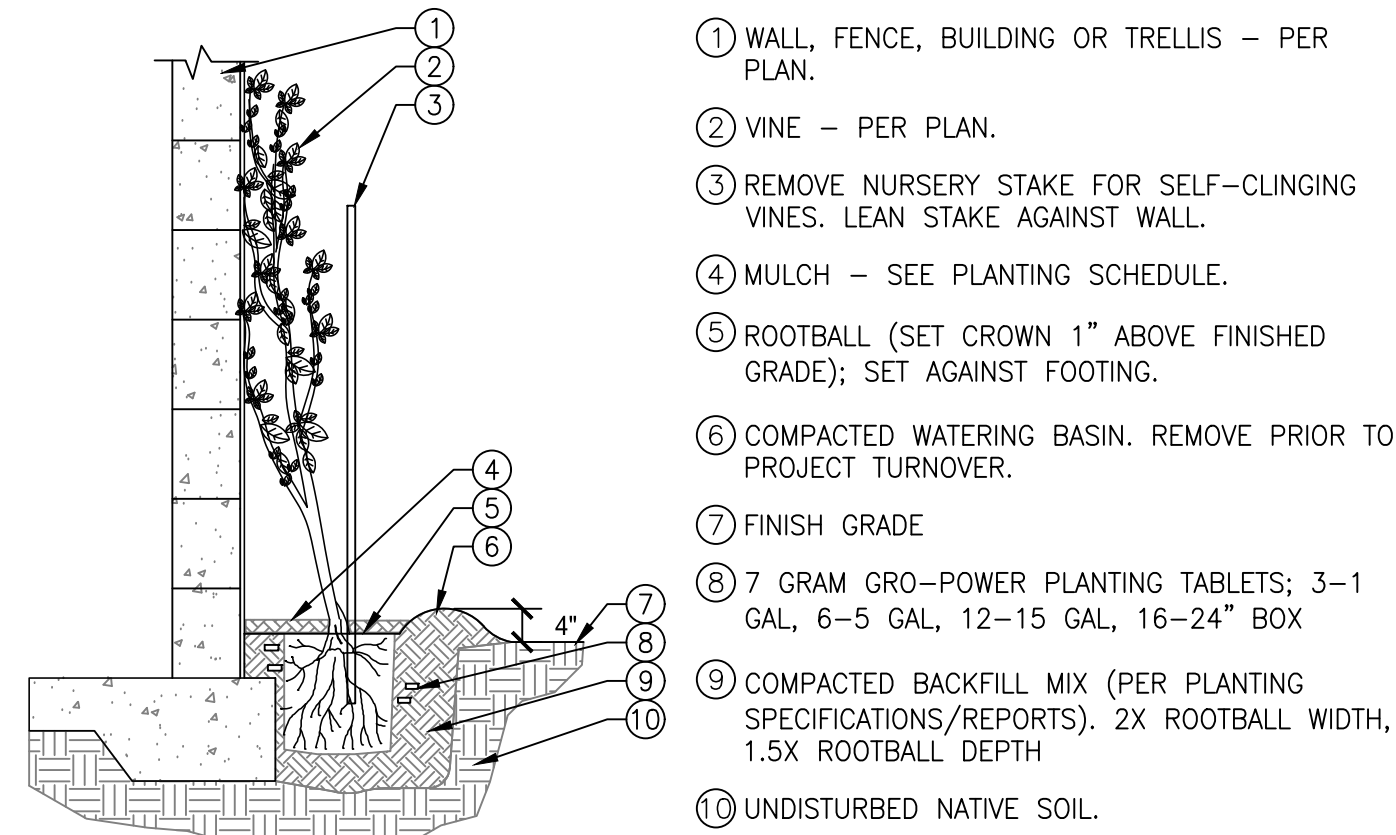


NOTES:

1. VINES MUST BE PLANTED ALONG ALL TRACT WALLS AT SPACING SHOWN ON PLAN.
2. PLACE VINE AS CLOSE AS POSSIBLE TO VERTICAL ELEMENT.
3. FOR NON-SELF-SECURING VINES, SECURE LEADER TO SUPPORT WITH GREEN NURSERY TAPE (USE EPOXY-TIE ON WALLS AND FENCES). SECURE ALL OTHER LENGTHY BRANCHES IN AN OUTWARD RADIAL PATTERN WITH ADDITIONAL GREEN NURSERY TAPE (OR EPOXY-TIES) AS NECESSARY TO DIRECT GROWTH. AFTER VINE IS ADEQUATELY SECURED, REMOVE NURSERY STAKE.
4. IF VINE IS TO BE PLACED TO GROW ONTO A TRELLIS, USE GREEN NURSERY TAPE TO SECURE TO THE TRELLIS.

5 VINE PLANTING ADJACENT TO WALL OR FENCE

SCALE: NTS

329333.23-02

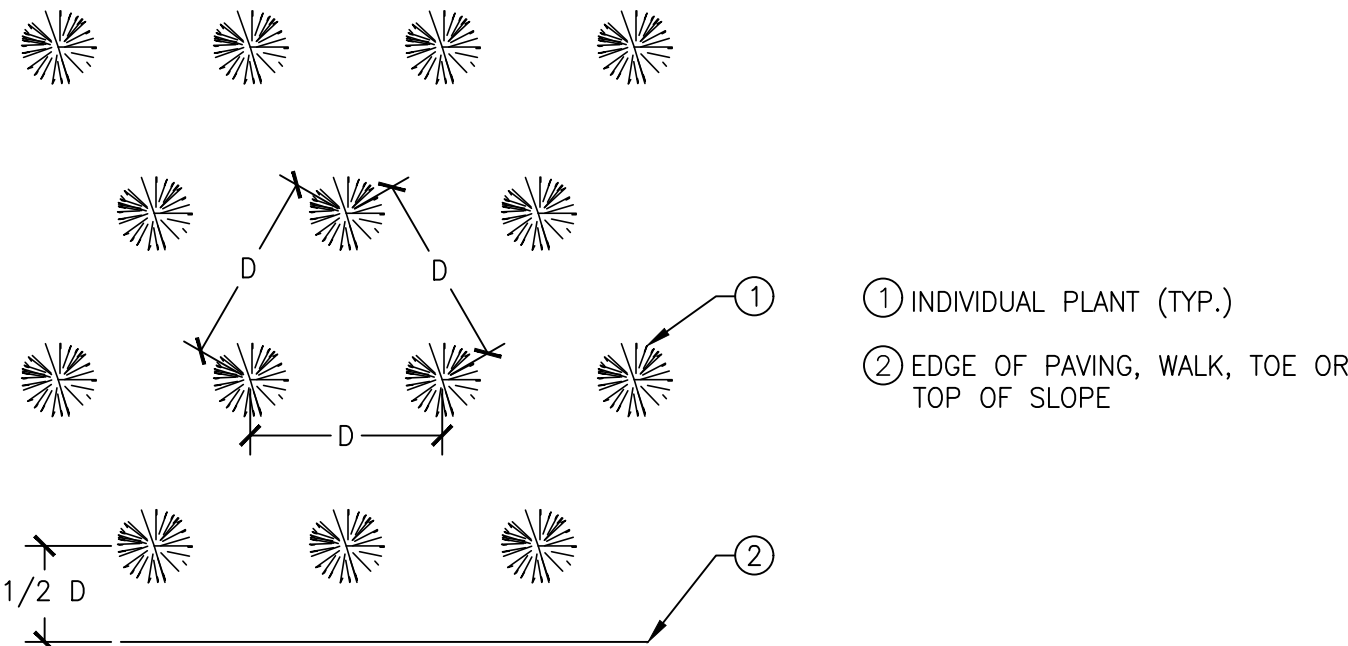


NOTES:

1. "D" IS THE SPACING AS INDICATED IN THE LEGEND OR SPECIFICATIONS.
2. SEE LEGEND AND SPECIFICATIONS FOR SPACING AND ADDITIONAL NOTES.
3. FOR PLANT INSTALLATION, SEE DETAIL 1 PD-1

4 GROUND COVER / SHRUB TRIANGULAR SPACING


SCALE: NTS

329333.13-02

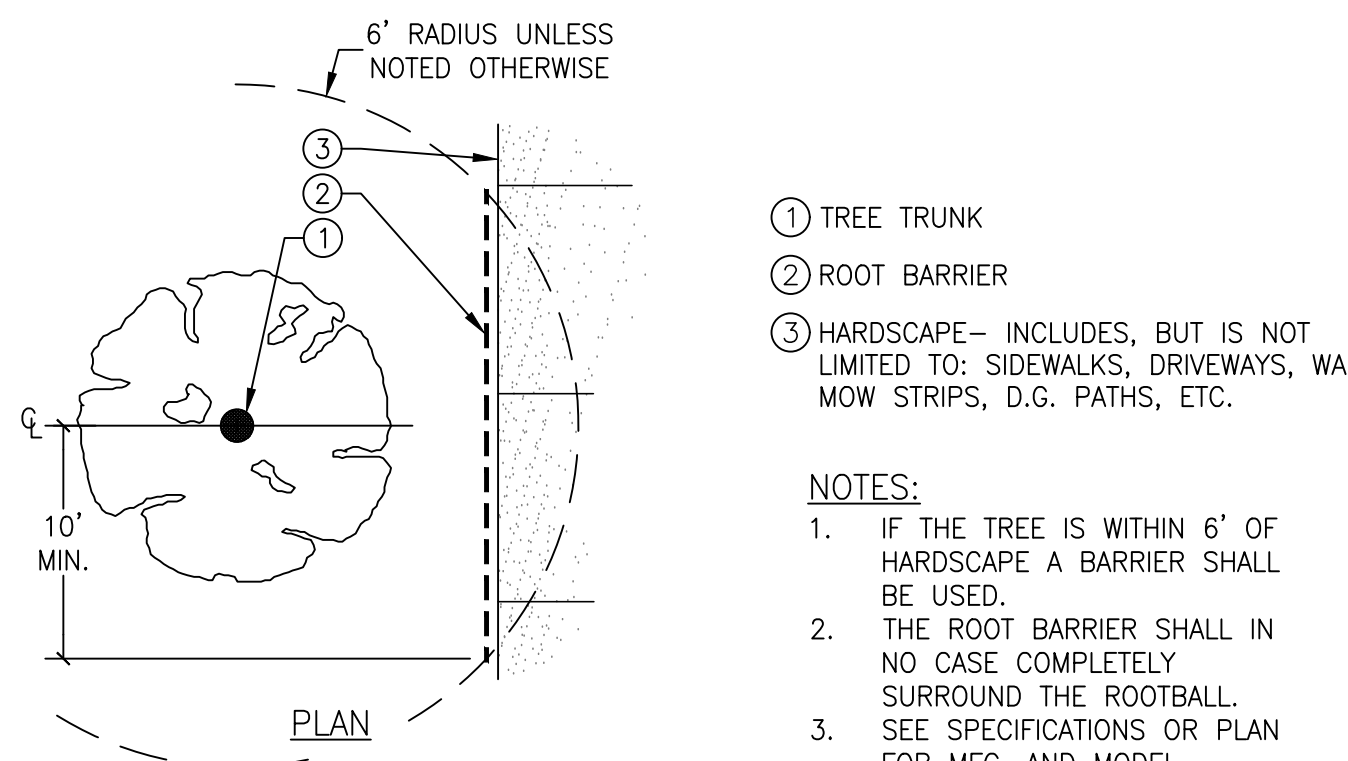

3 ROOT BARRIER - 6' CLEAR

SCALE: NTS

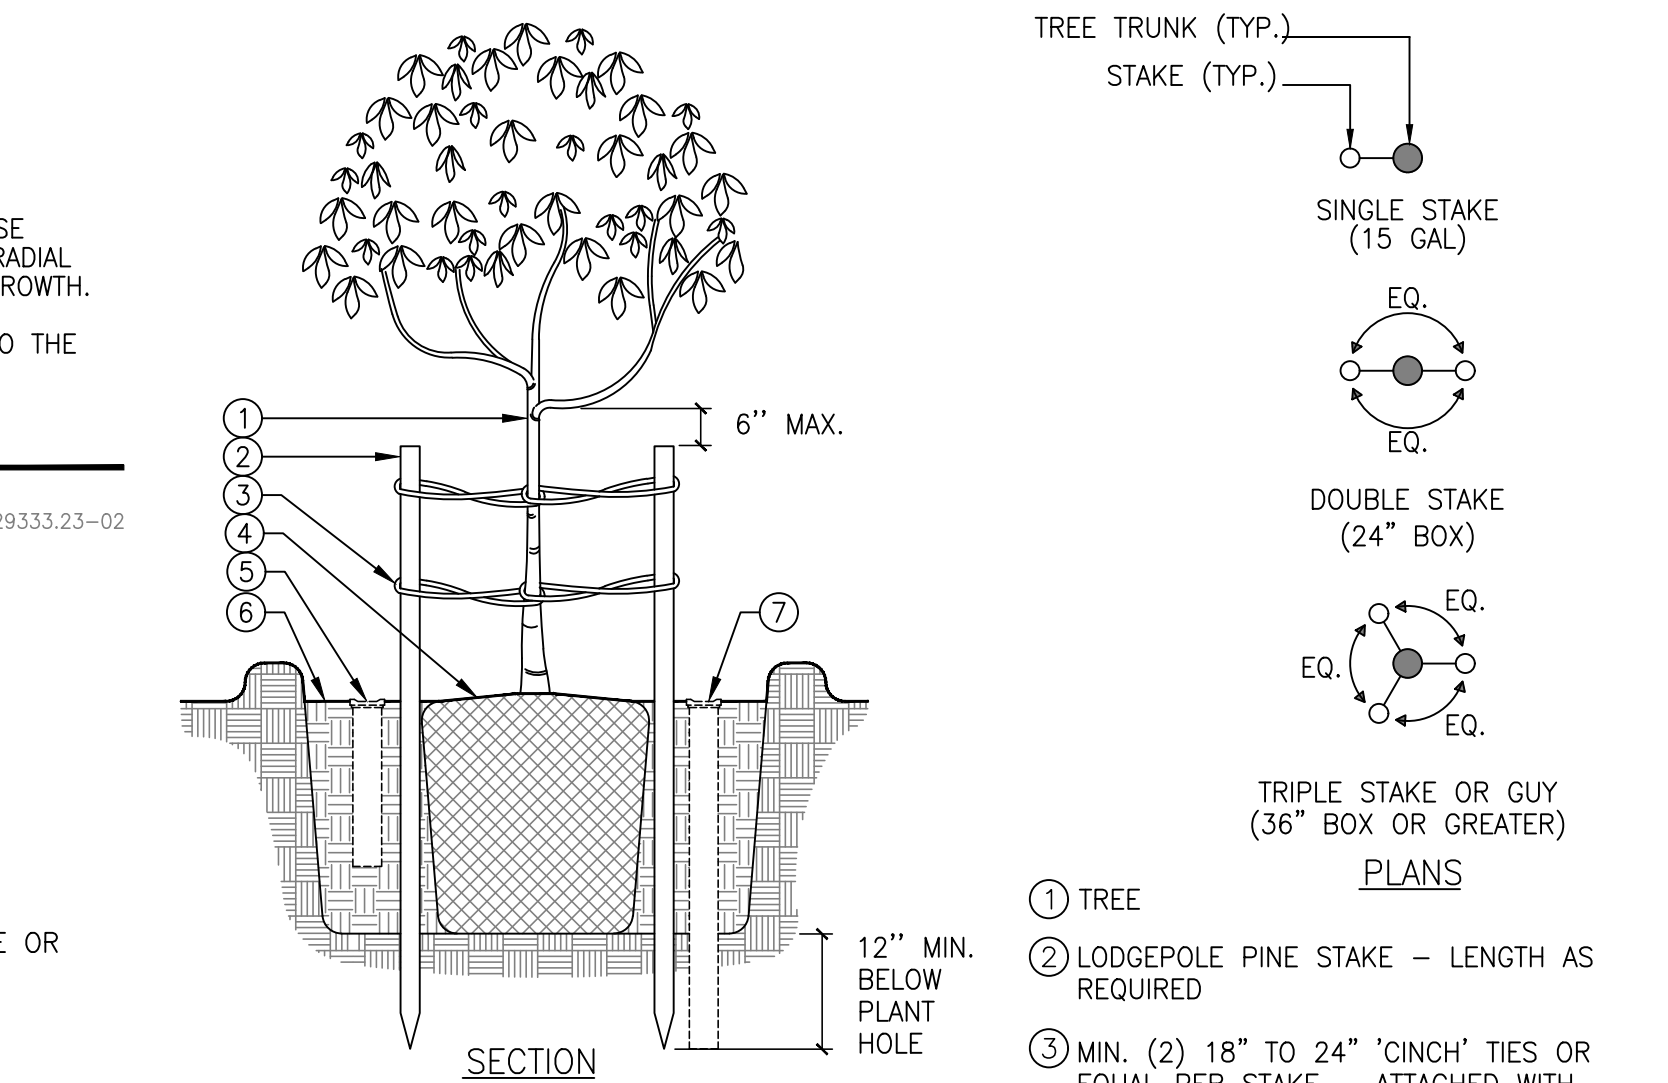


NOTES:

1. TIE SHOULD PROVIDE FLEXIBILITY OF TRUNK BUT NOT ALLOW RUBBING AGAINST THE STAKE.
2. REMOVE ALL NURSERY TRAINING STAKES.
3. CUT LODGPOLES 6" MIN. BELOW CANOPY.
4. INSTALL 4" MIN. THICK MULCH LAYER WITHIN BASIN.
5. FOR DOUBLE STAKE, SET STAKES PERPENDICULAR TO WIND DIRECTION.
6. FOR PLANT INSTALLATION, SEE DETAIL 1 PD-1

2 TREE STAKING

SCALE: NTS

329343.19-15

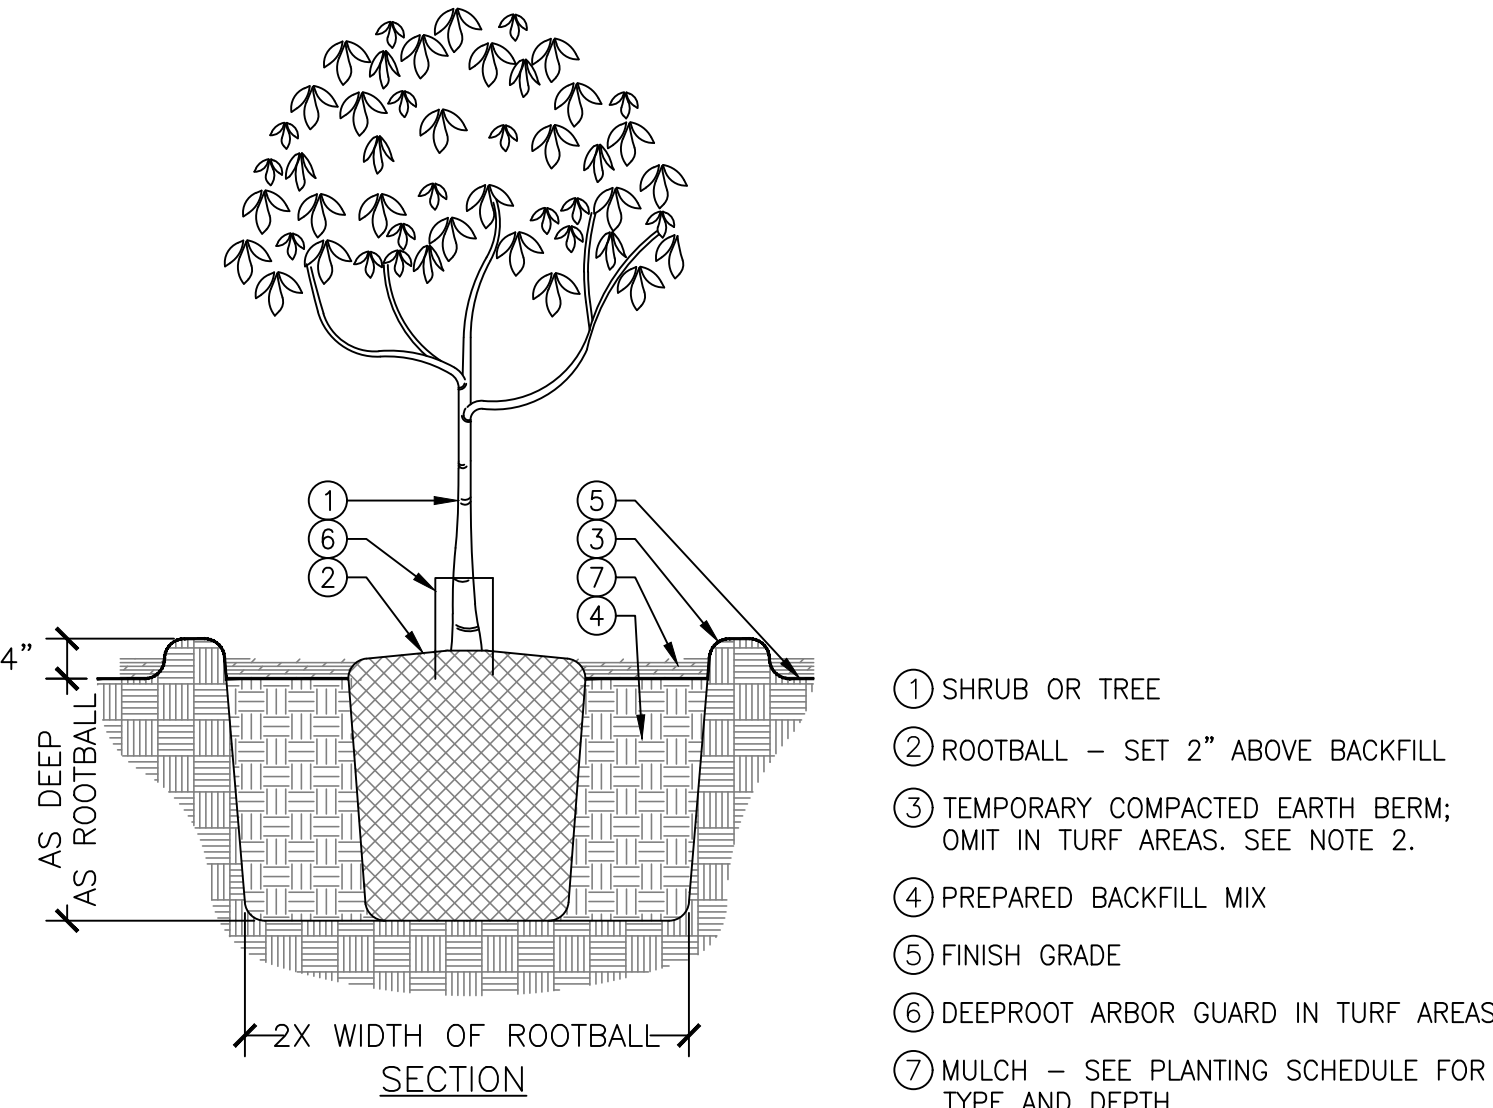

NOTES:

1. SEE SPECIFICATIONS FOR BACKFILL MIX.
2. COMPACTED EARTH BERM SHALL BE RAKED SMOOTH AFTER INITIAL DEEP IRRIGATION.

1 TREE OR SHRUB PLANTING

SCALE: NTS

LAST SAVED BY: kmcnguyen
PLOT DATE: Oct. 15, 20
SAVED PATH: C:\workdir\40539316

32 4123-06


329456-01

329333.13-01
FN:01664L-5011PD
DATE: 5/2/19
XXX
PLOT SCALE: 1=1


JOB NO. 224501187
NO. R-
SHEET
19 OF 26
DRAWING NO.
PD-1



Stantec Consulting Ltd.
38 Technology Drive
Irvine, Ca.
92618-5312
Tel. 949.923.8000
Fax. 949.923.6121
www.stantec.com

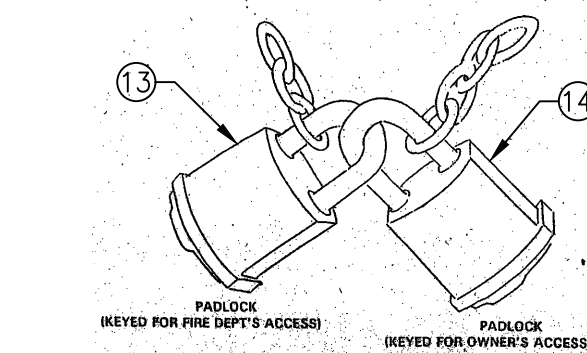

CHAIN AND PADLOCKS

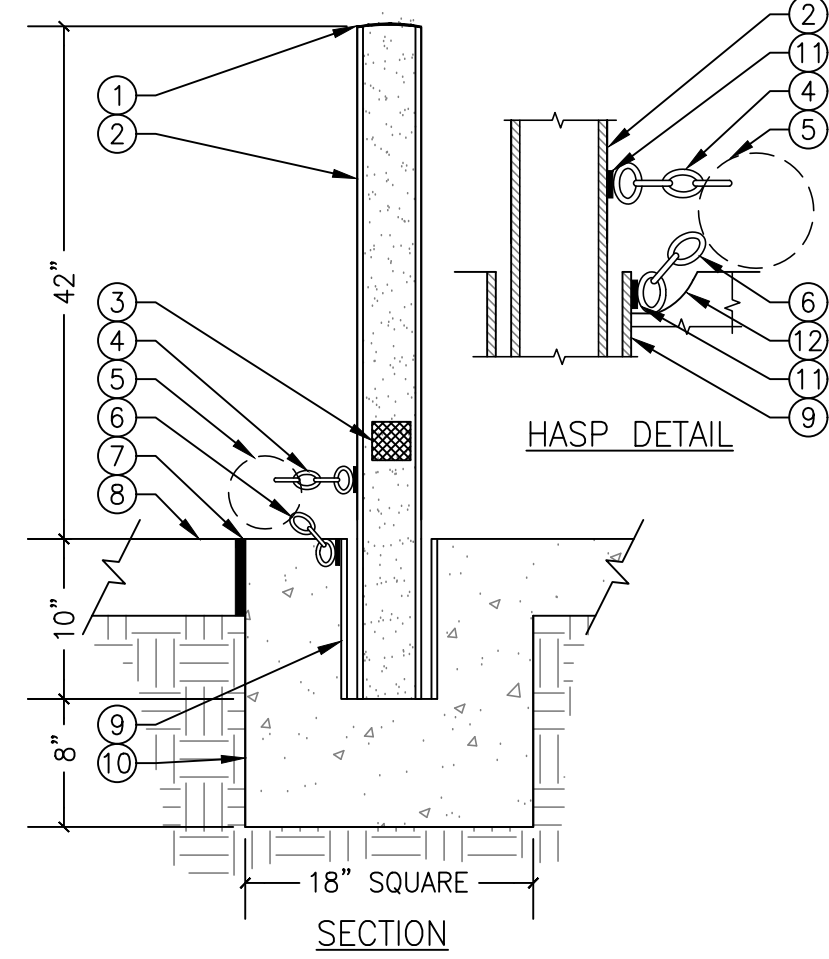


HASP DETAIL

- NOTES:
1. CHAIN TO BE 1/4" PROOF COIL CHAIN GALVANIZED STEEL. WELD FOUR LINKS TO PIPE SLEEVE.
 2. ALL METAL TO BE HOT-DIP GALVANIZED AFTER FABRICATION.
 3. PROVIDE KNOX LOCK BOX AND CHAIN.

10 DEMOUNTABLE BOLLARD POST

SCALE:NTS

WITH KNOX LOCKS
323133-01

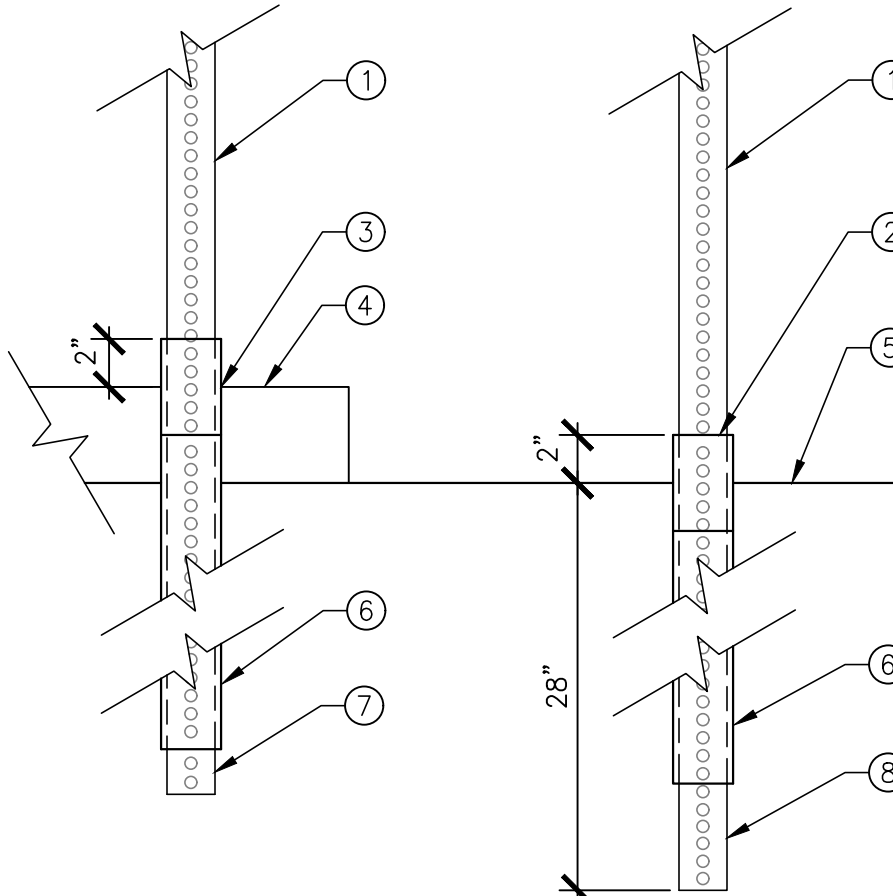


- 1 2" SQ. METAL SIGN POST.
- 2 TOP OF ANCHOR AND SLEEVE.
- 3 FOR SIDEWALK INSTALLATION, DRILL SIDEWALK WITH A 3" HOLE, THE CENTER TO BE 6" MINIMUM FROM EDGE OF SIDEWALK.
- 4 FINISH GRADE (TOP OF SIDEWALK).
- 5 FINISH GRADE (IN PLANTER AREA).
- 6 2-1/2" X 18" SLEEVE.
- 7 2-1/4" X 18" ANCHOR.
- 8 2-1/4" X 30" ANCHOR.

- NOTES:
1. ALL COMPONENTS SHALL BE SQUARE POST, PERFORATED ON ALL FOUR SIDES.
 2. ATTACH ANCHOR AND SLEEVE TOGETHER PRIOR TO DRIVING INTO GROUND. LEAVE AT LEAST ONE HOLE, BUT NO MORE THAN TWO, ABOVE GROUND OR ABOVE SIDEWALK.
 3. ATTACH POST TO ANCHORING SYSTEM BY USING AT LEAST TWO 3/8" DIA. DRIVE RIVETS.
 4. PROVIDE 4" MINIMUM LAP BETWEEN POST AND THE ANCHOR/SLEEVE ASSEMBLY.
 5. PROVIDE TWO SUPPORT POSTS WHERE SHOWN.

9 SIGN POST INSTALLATION

SCALE:1 1/2" = 1'-0"

324123-02

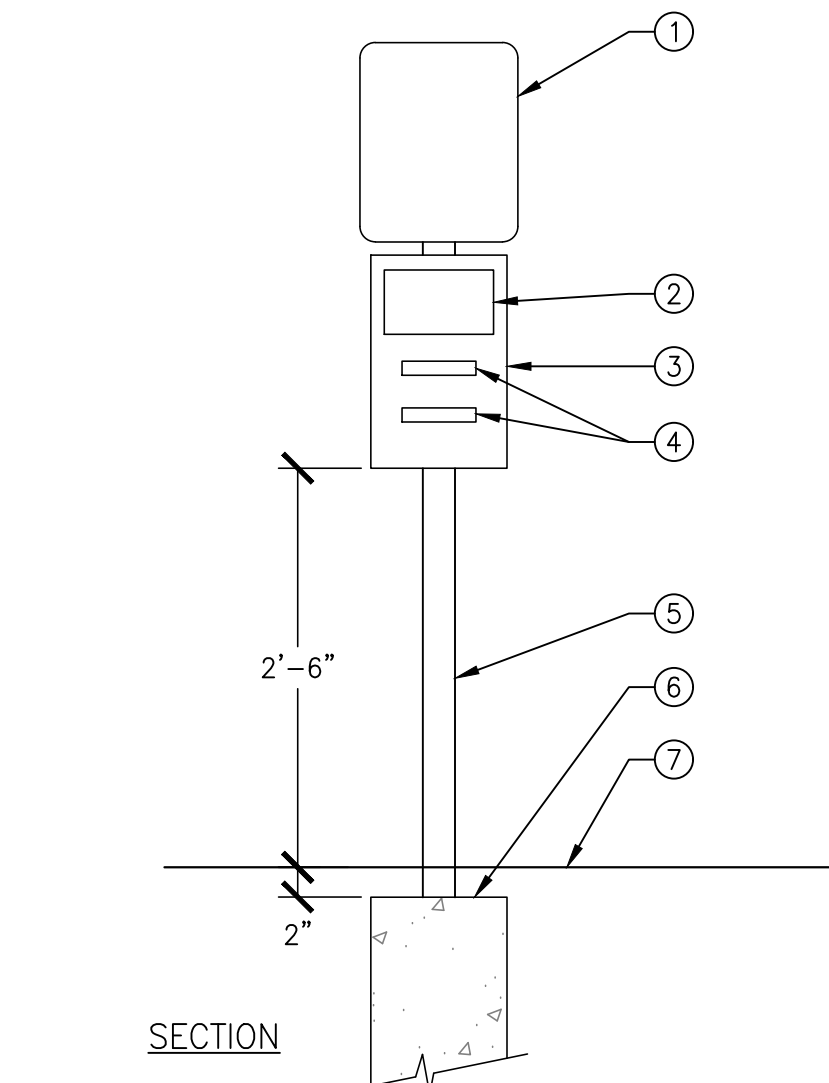


- 1 ALUMINUM PET SIGN WITH MOUNTING HARDWARE BY MANUFACTURER. SECURE TO POST.
- 2 LABEL BY MANUFACTURER
- 3 ALUMINUM DISPENSER. MOUNT TO POLE PER MANUFACTURER'S RECOMMENDATIONS.
- 4 BAG OPENING
- 5 STEEL POST, BY MANUFACTURER. LENGTH OF POST SHALL BE DETERMINED BY CONTRACTOR.
- 6 IF FOOTING IS USED, HOLD TOP OF FOOTING 2" BELOW FINISH GRADE. FOOTING SIZE SHALL BE DETERMINED BY CONTRACTOR. IF SLEEVE INSTALLATION IS USED SEE DETAIL.
- 7 FINISH SURFACE

9 CD-1

8 DOG WASTE BAG STATION

SCALE:1" = 1"

324123-03

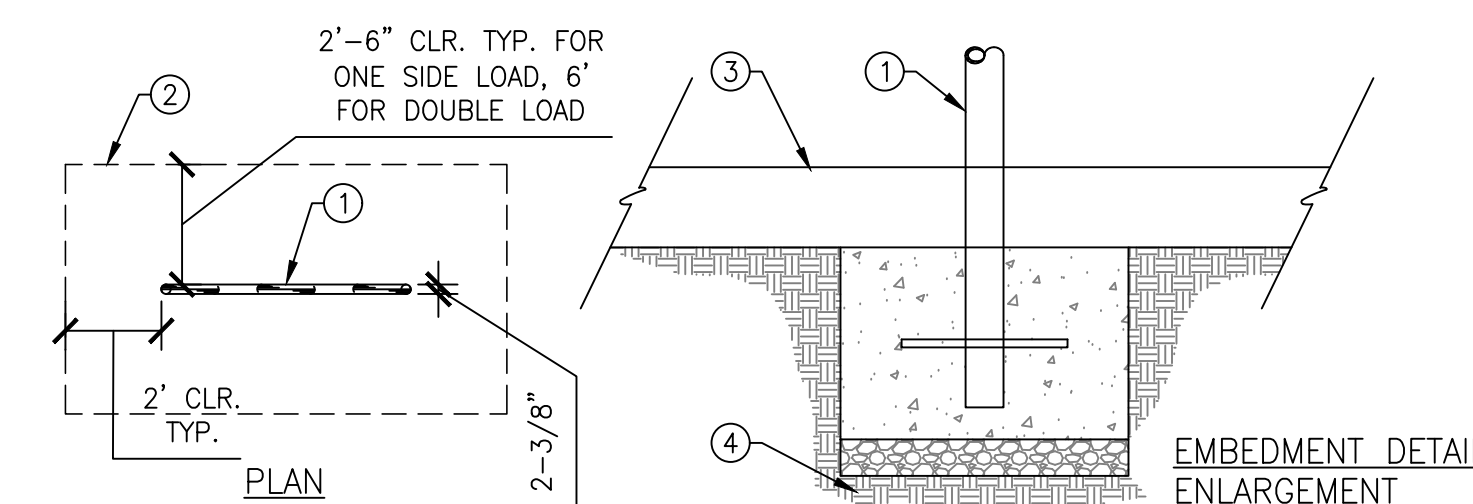


7 BIKE RACK

SCALE:NTS

129313-02

- 1 DRINKING FOUNTAIN WITH PET BOWL AND BOTTLE FILLER, SEE PLAN.
- 2 ACCESSIBLE DRINKING FOUNTAIN BASIN.
- 3 PET FOUNTAIN.
- 4 STAINLESS STEEL SURFACE CARRIER, INSTALL PER MANUFACTURER'S SPECIFICATIONS.
- 5 THICKENED PAVEMENT UNDER FOUNTAIN.
- 6 FINISH GRADE.
- 7 CLEAN-OUT, PLACE TO GRADE. TWO STANDARD STACKING TYPE ELECTRICAL BOXES W/ COVER AND CONCRETE BOTTOM, "CHRISTY" OR EQUAL.
- 8 1/2" NYLON REINFORCED TUBING.
- 9 WATER STRAINER, WRAP WITH INSULATION.
- 10 3/4" THREADED GALVANIZED SUPPLY LINE.
- 11 COMPACTED SUBGRADE.
- 12 3/4" AUTOMATIC STOP AND WASTE VALVE.


TOP VIEW

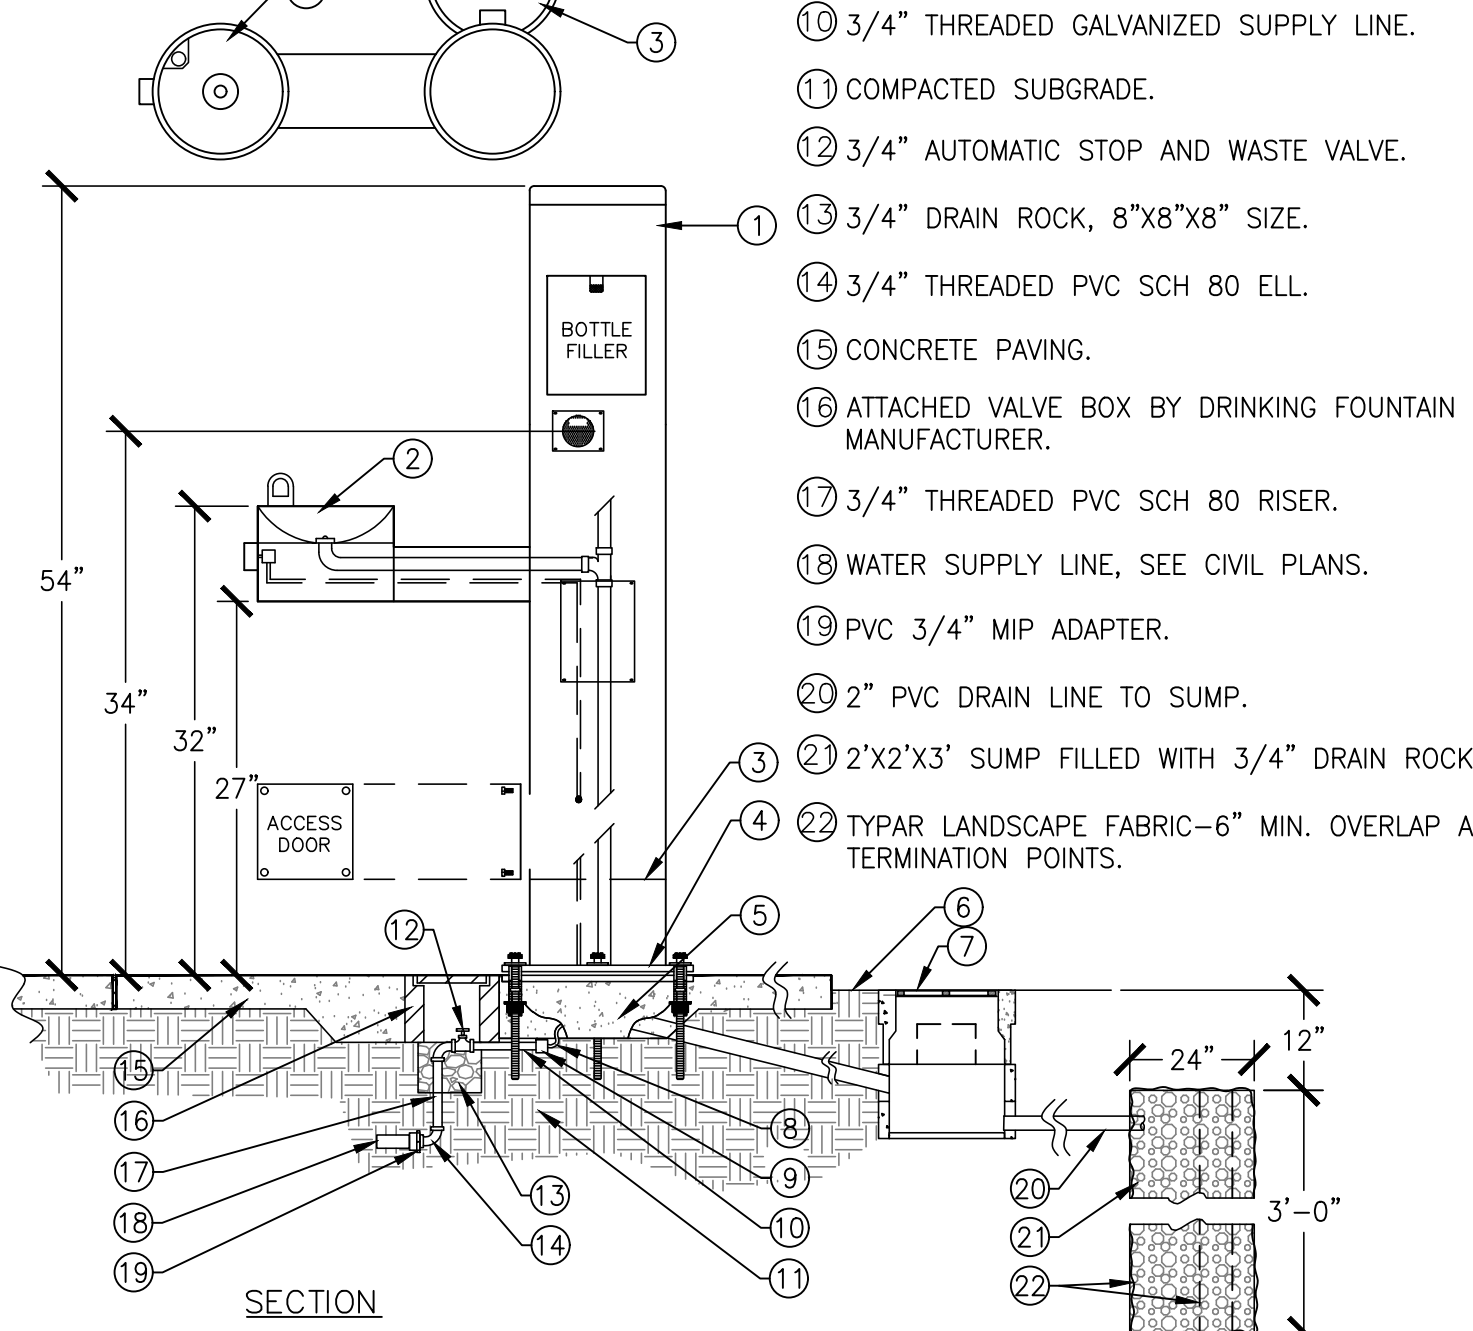

6 DRINKING FOUNTAIN, BOTTLE FILLER & PET FOUNTAIN

SCALE:1" = 1'-0"


WITH SUMP
224719-01

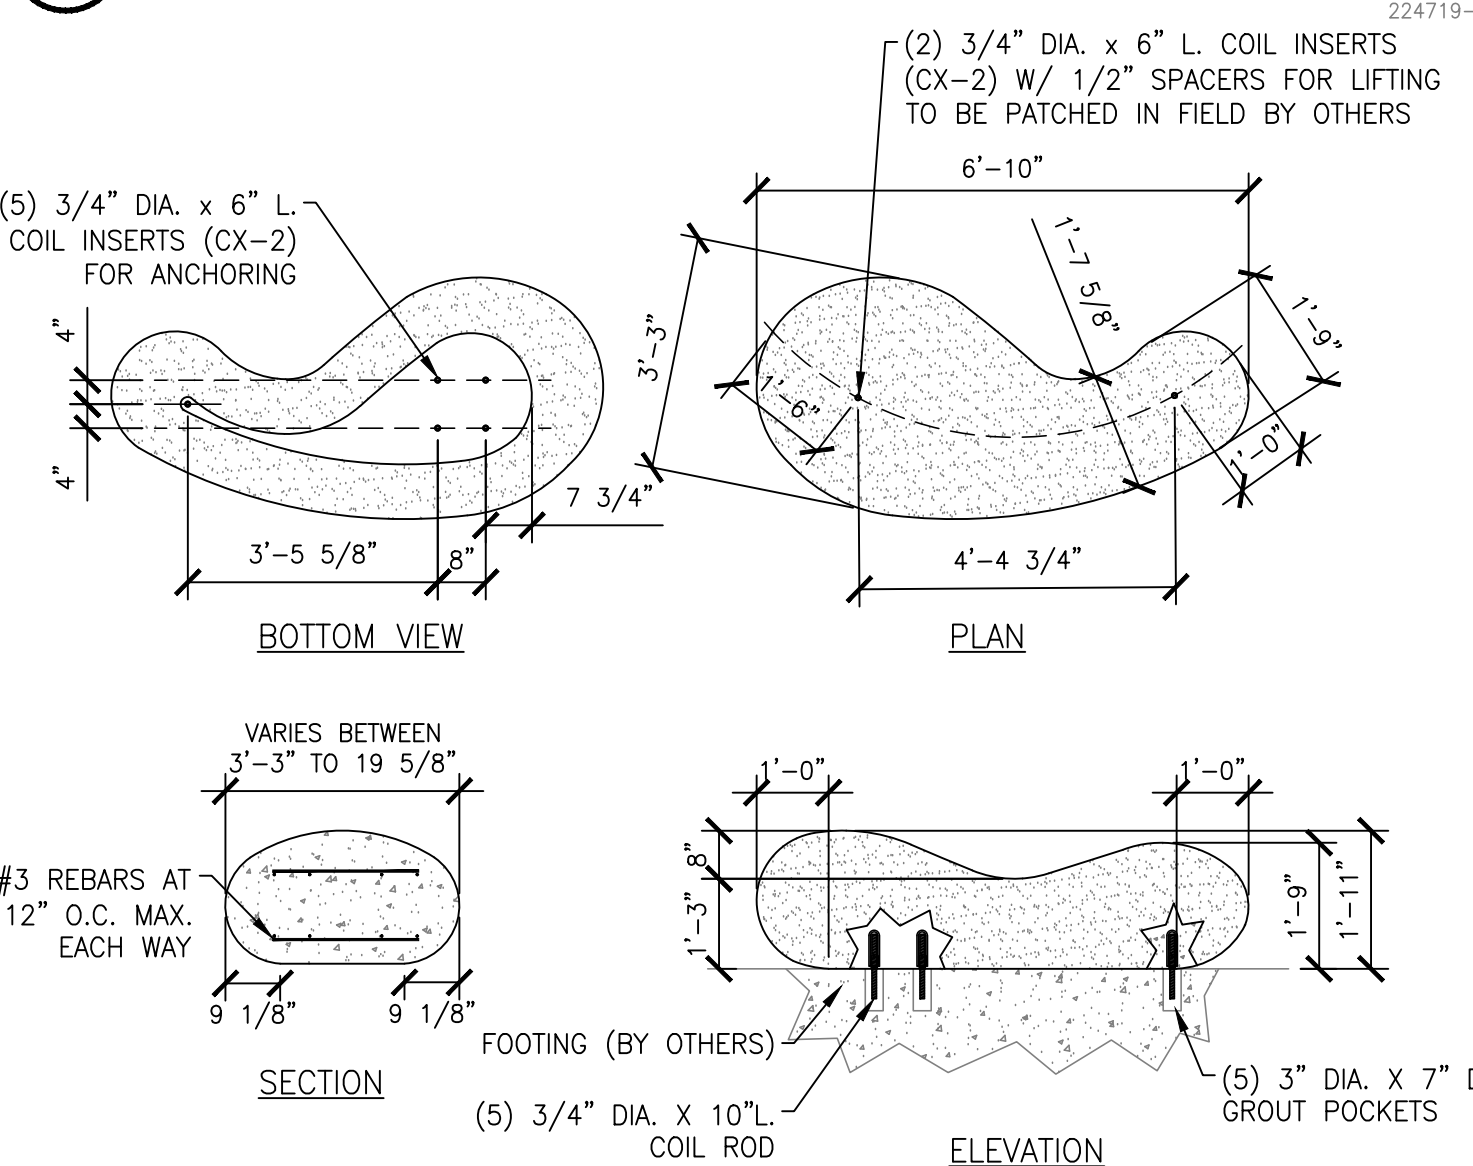

5 THE BOG (SEATING) - QCP

SCALE:3/8" = 1'-0"


129343.13-03

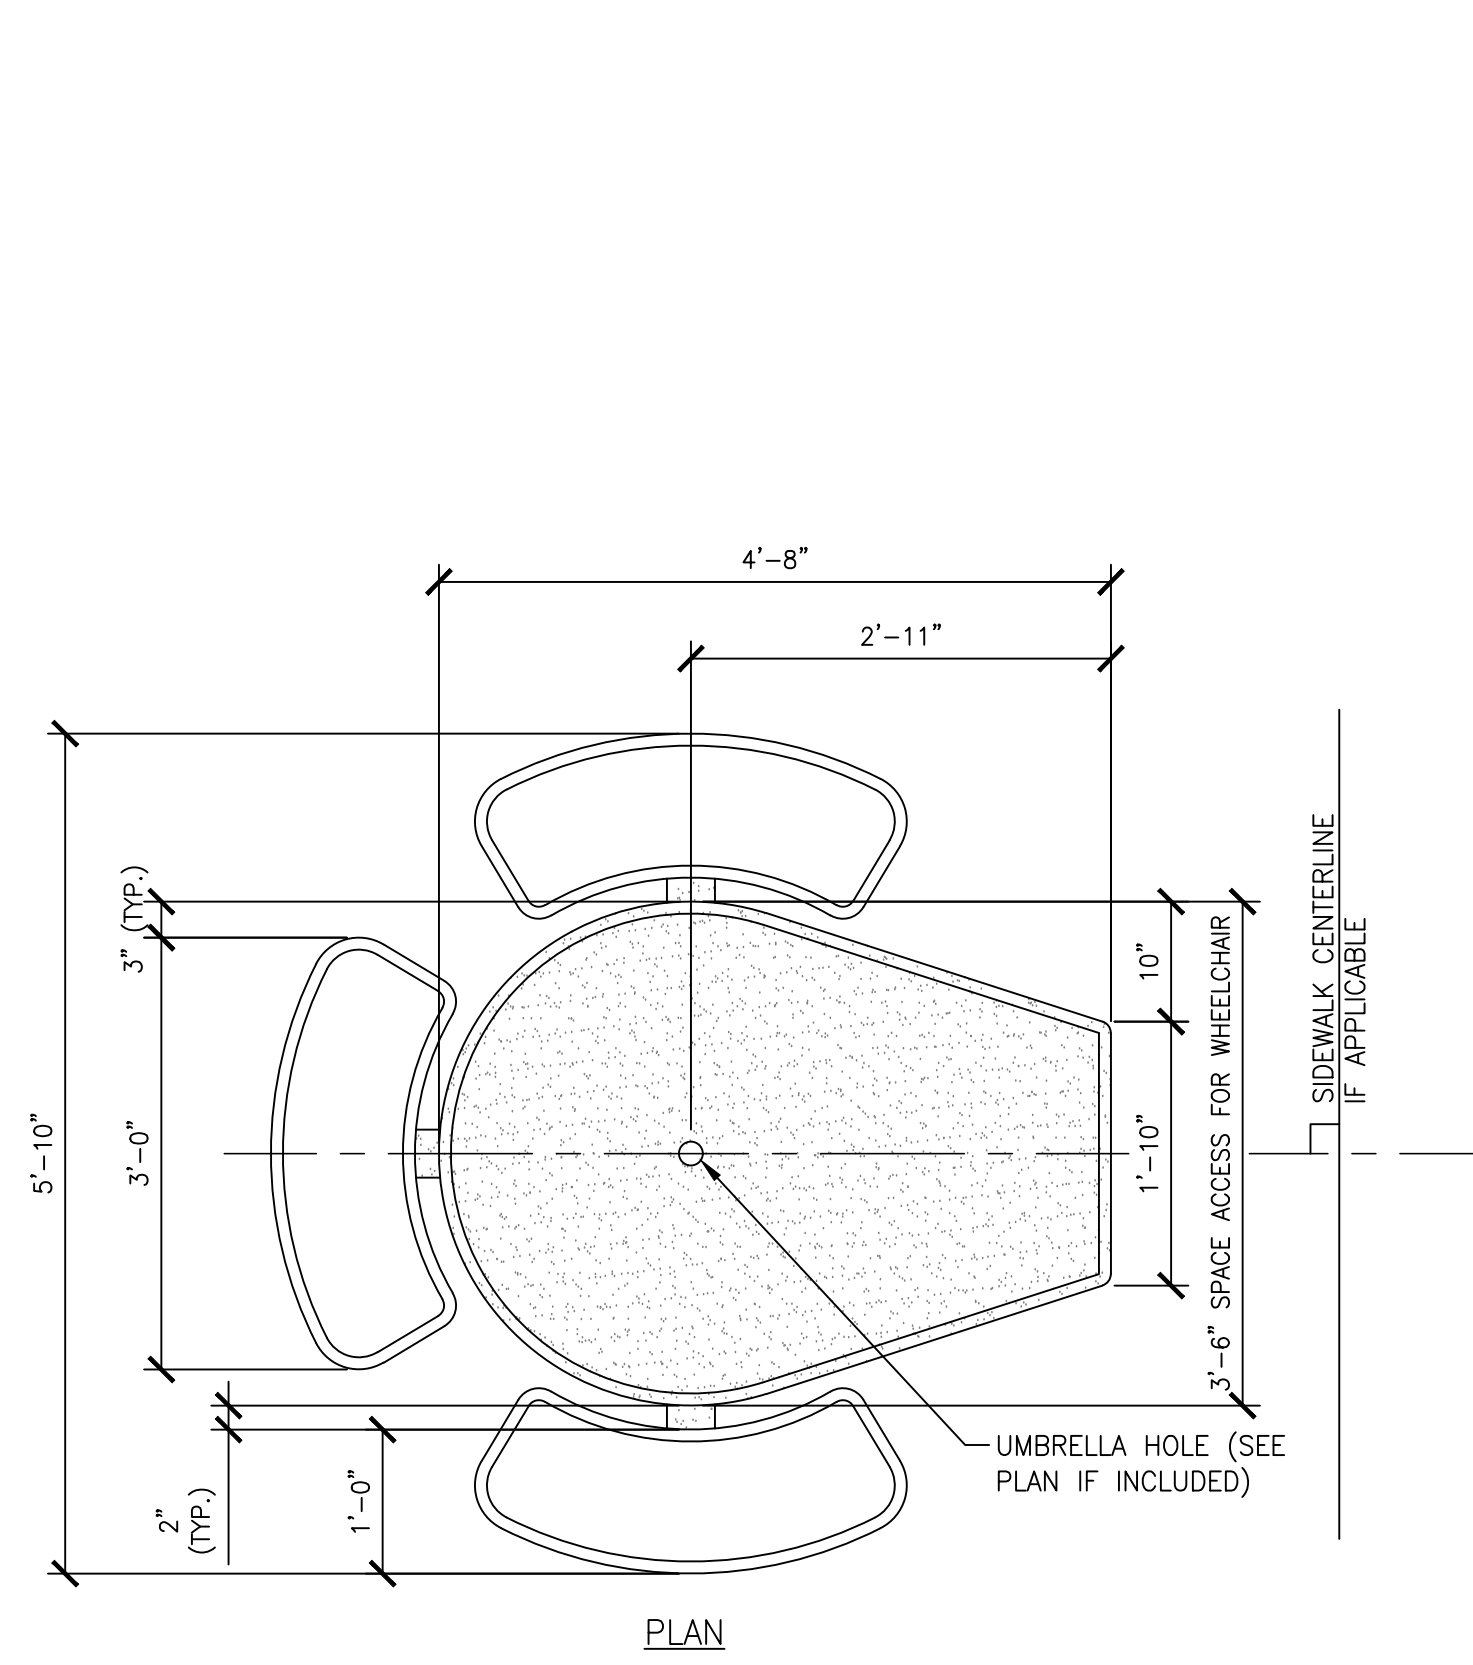

4 ROUND TABLE, ADA - QCP

SCALE:3/4" = 1'-0"


129343.13-05

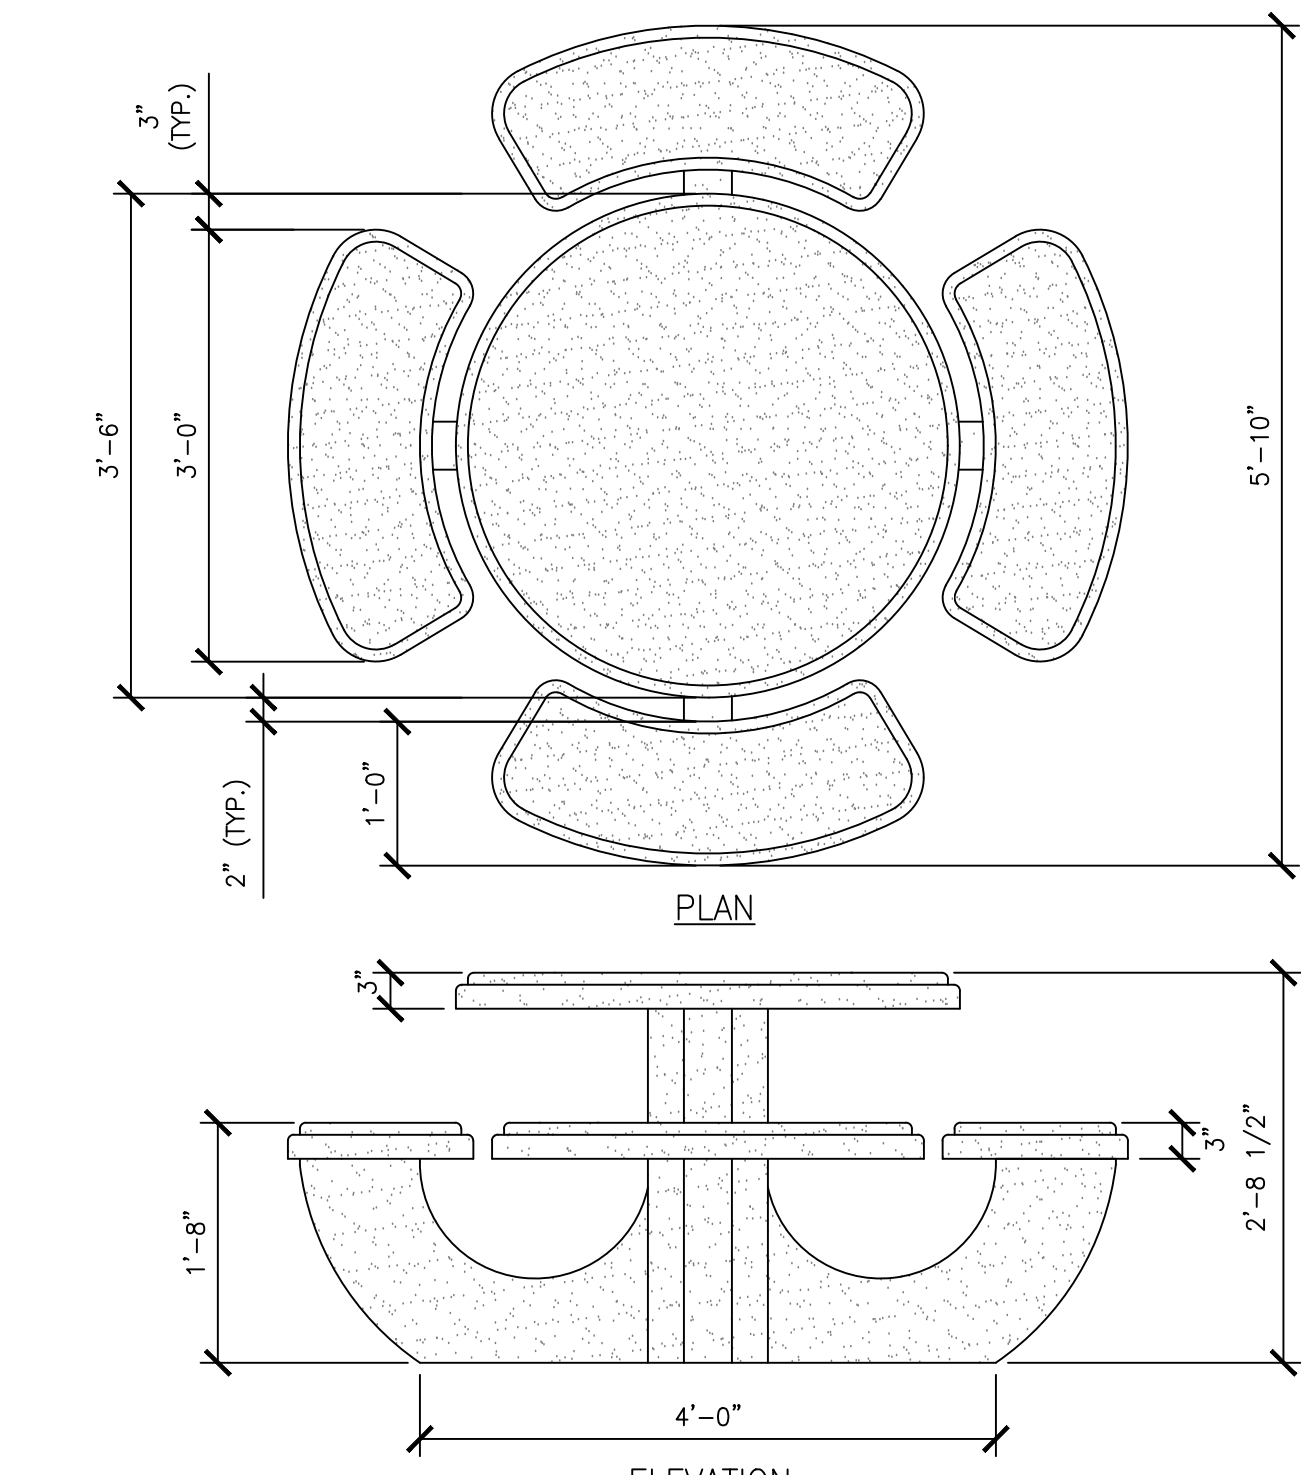

3 ROUND TABLE - QCP

SCALE:3/4" = 1'-0"


129343.13-04

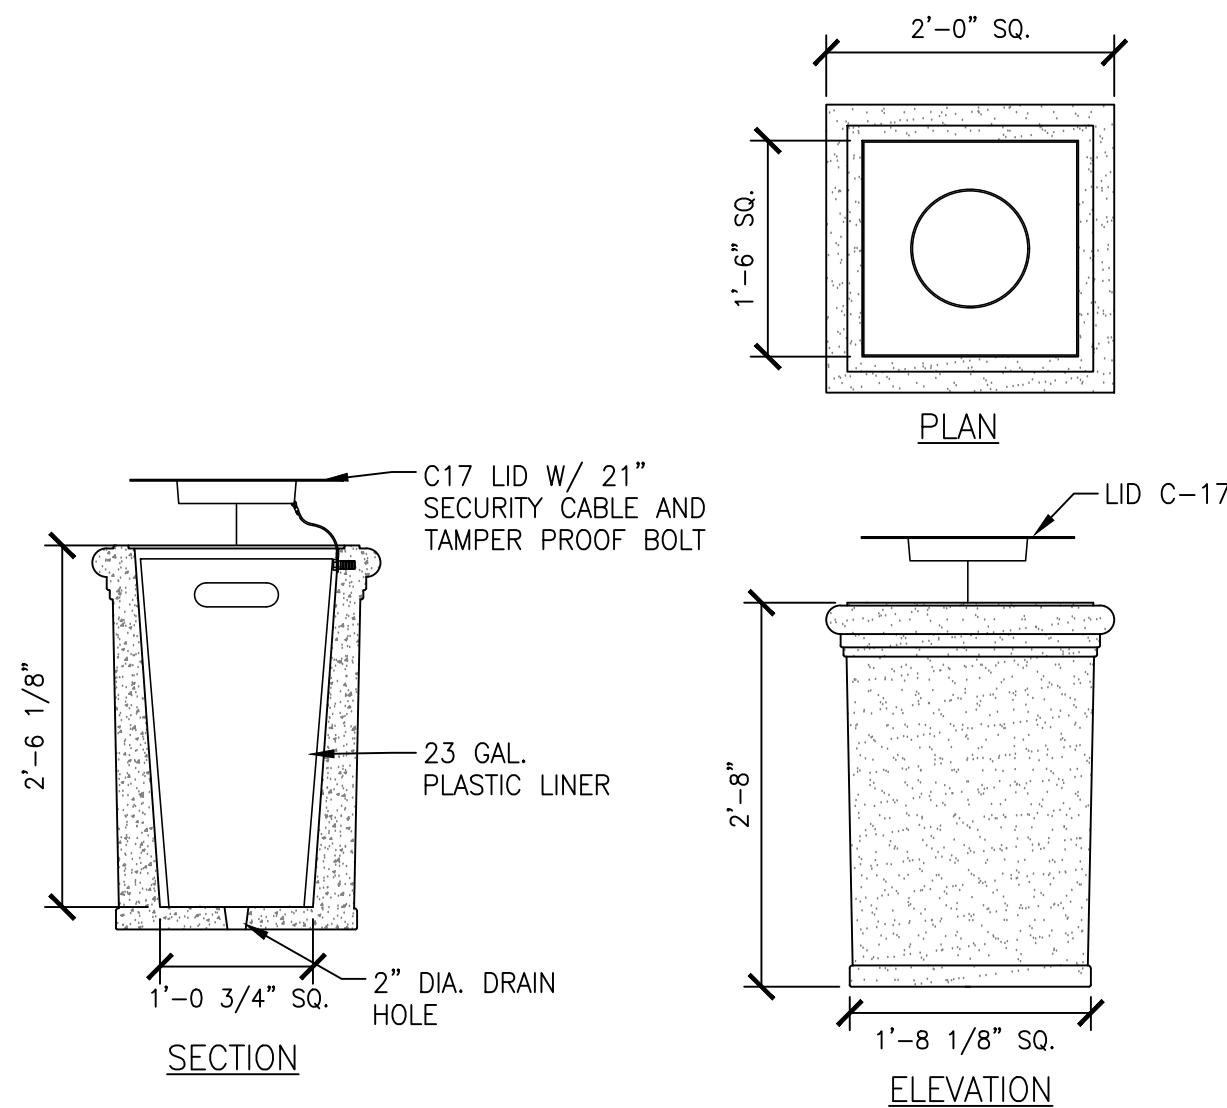

2 WASTE CONTAINER (SQUARE) - QCP

SCALE:3/4" = 1'-0"

129323-02

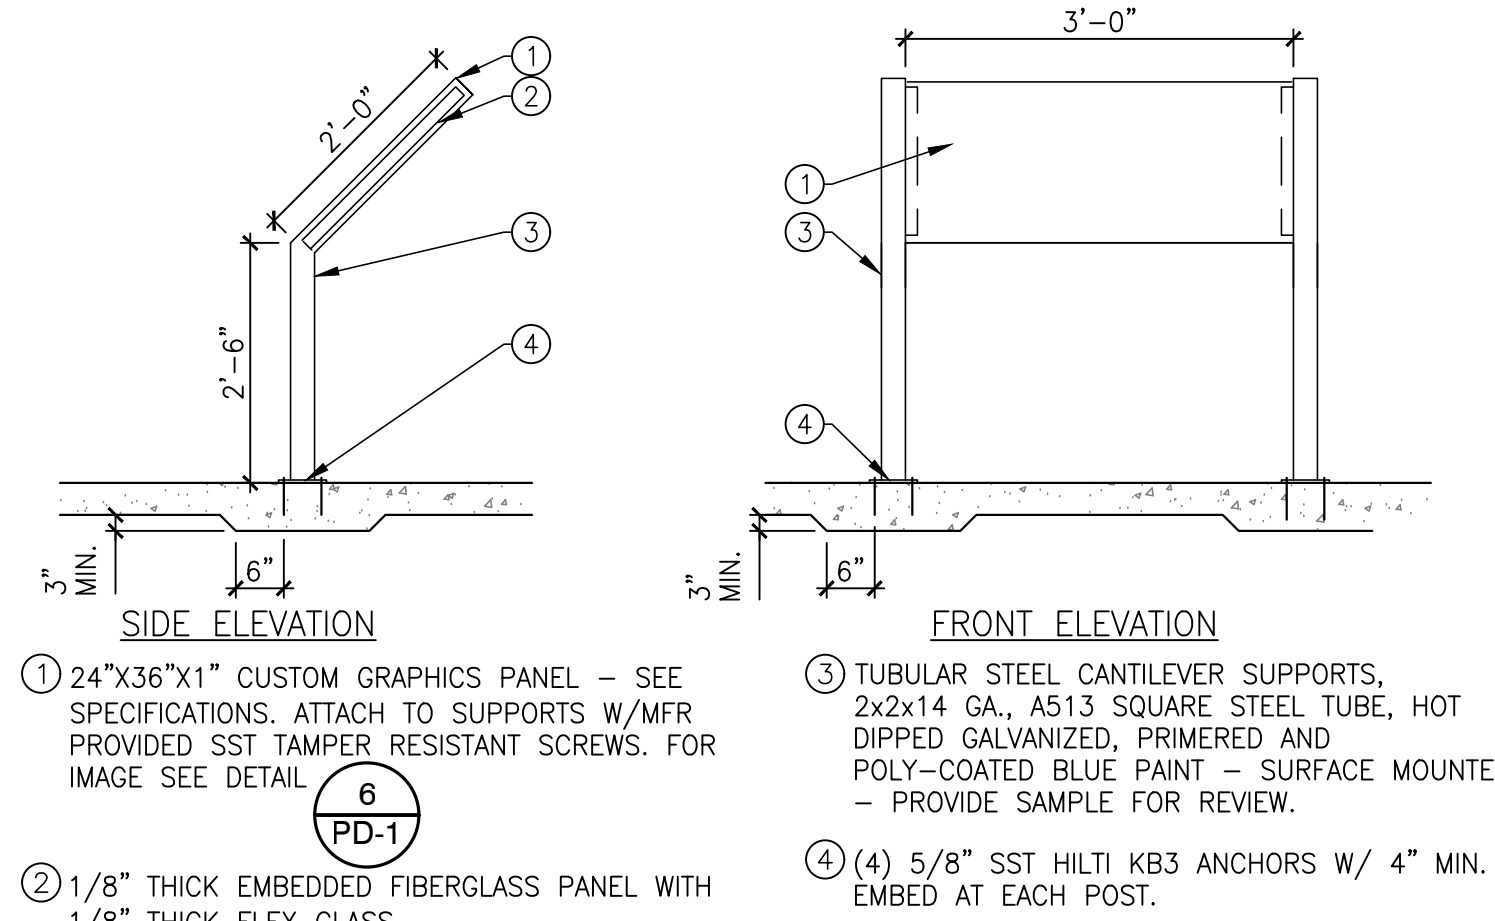

1 INTERPRETIVE SIGNAGE


SCALE:NTS

FN:01664L-5011CD
DATE: 5/2/19
PLOT SCALE: 1=1



Stantec Consulting Ltd.
38 Technology Drive
Irvine, Ca.
92618-5312
Tel. 949.923.8000
Fax. 949.923.6121
www.stantec.com

LAST SAVED BY: kmenguyen
PLOT DATE: Oct. 15, 2019
SAVED PATH: C:\pworkdir\0539316

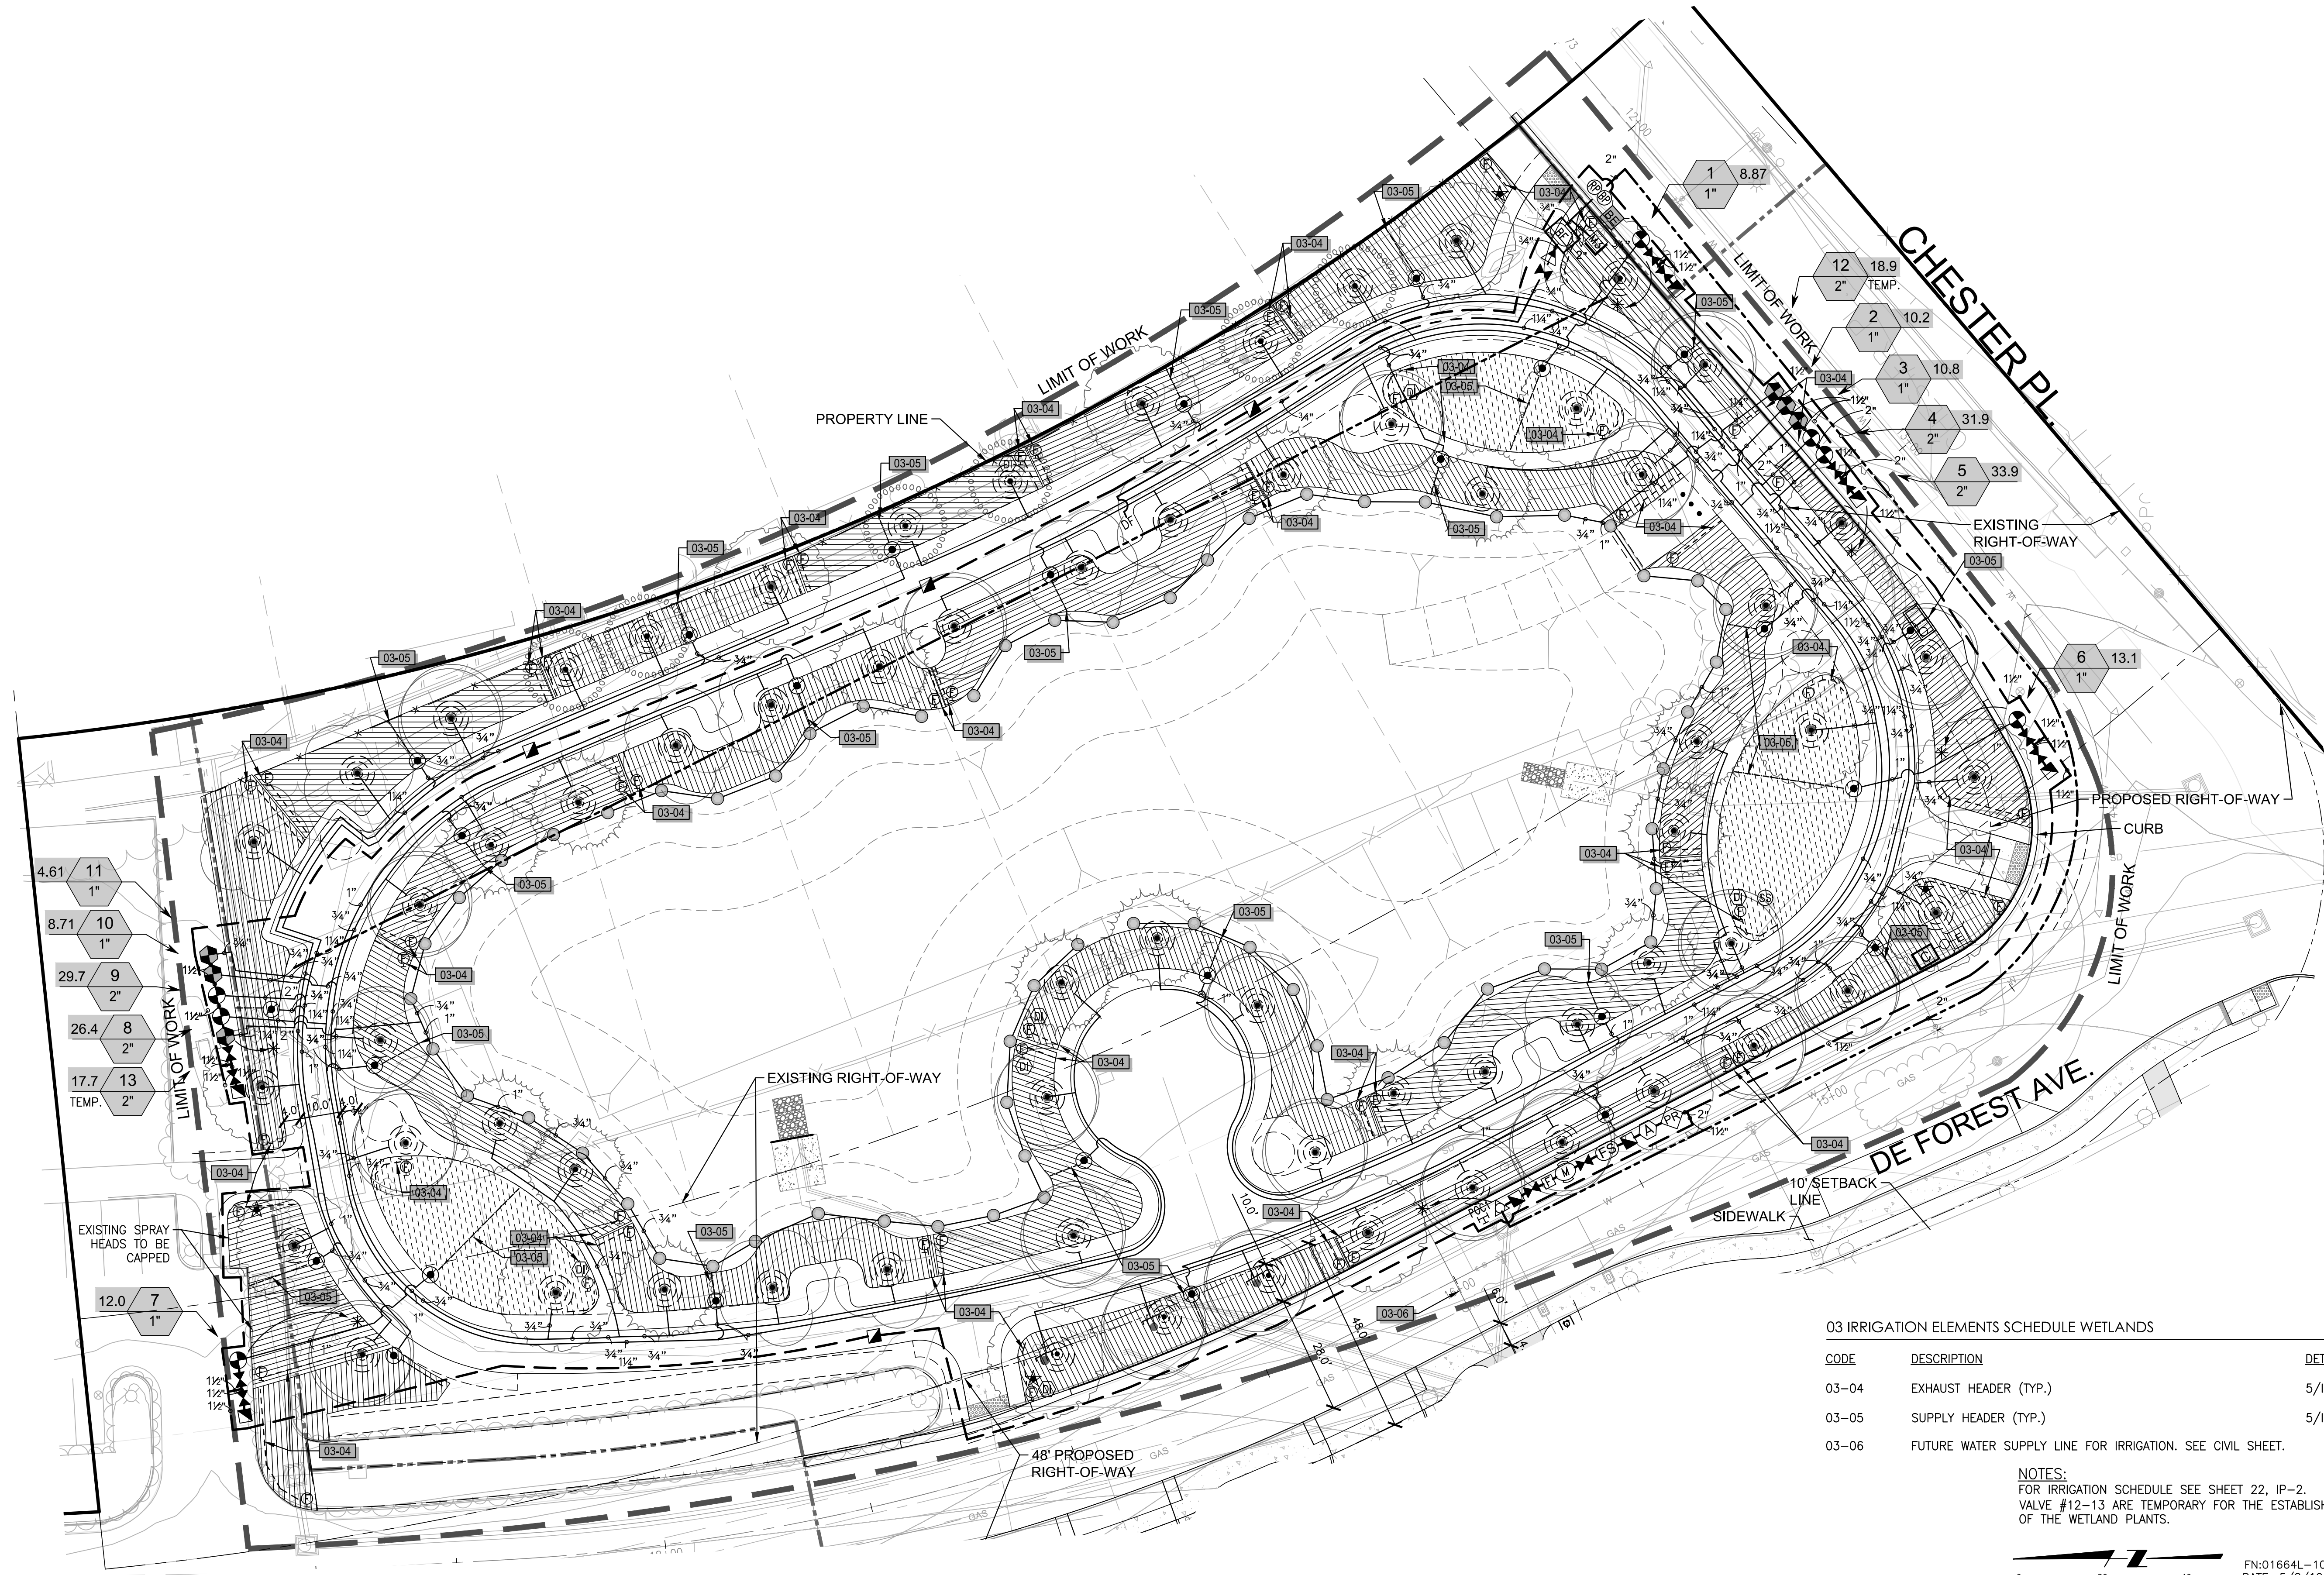

Stantec Consulting Ltd.
38 Technology Drive
Irvine, Ca.
92618-5312
Tel. 949.923.8000
Fax. 949.923.6121
www.stantec.com

Long Beach Municipal Urban Stormwater Treatment - Wetlands
LANDSCAPE IRRIGATION PLAN

JOB NO. 224501187

NO. R-
SHEET

21 OF 26

DRAWING NO.
IP-1

FIELD BOOK
X.X.X.
PAGE
X.X.X.
GRAPHIC SCALE
0 1 2 3



DESIGNED BY:
KM & SC
DRAWN BY:
KM & SC
DESIGN CHECK BY:
DRAFTING CHECK BY:

REVISIONS
No. DATE SHEET APPROVAL
AS-BUILT: REF. X-XXXX

DESCRIPTION

LEED V4 WATER USE

Baseline Calculation			
Landscape area (sq ft)			25,627
Table: Peak watering month			
Determine the peak watering month at the project location by entering the monthly rainfall and evapotranspiration rate in the table below. The month with the highest watering demand is the peak watering month.			
	Monthly Rainfall (in)	Monthly ETo (in)	Watering Demand (in)
January	2	2	0
February	0	2	2
March	0	3	3
April	0	4	4
May	0	5	4
June	0	4	4
July	0	5	5
August	0	5	5
September	0	4	4
October	0	3	3
November	0	2	2
December	0	2	1
Peak watering month			July
Peak watering demand (in)			5
Peak watering month ETo (in)			5
Landscape water allowance (gal/month)			59,261
Landscape water baseline (gal/month)			84,659

Landscape Water Requirement

Average monthly rainfall for the site's peak watering month (in/month)

0

Table: Landscape water requirement

Zone ID	Hydrozone or Landscape Feature Area (sq ft)	Plant Type or Landscape Feature	Water Requirement	Landscape Coefficient (K _c)	Irrigation Type	Distribution Uniformity (DU _a)	LWR _a (gal/month)
1	1,800 Trees		Low	0.2	Fixed spray	65%	1830
2	19,827 Shrubs		Low	0.2	Drip (grass comp)	90%	14556
3	4,000 Turfgrass		Medium	0.7	Rotor	70%	13214
							0
							0
							0
							0
							0
							0
Total hydrozone or landscape feature area (sq ft)							25,627
Landscape water requirement based on the site's peak watering month (gal/month)							29,599

Summary	
Note: All information on this tab is READ-ONLY. To edit, see previous tabs.	
Landscape water baseline (gal/month)	84,659
Landscape water requirement (LWR) (gal/month)	29,599
Percentage reduction from baseline (%)	65%

CALIFORNIA MAWA & ETWU

Maximum Applied Water Allowance Calculations for New and Rehabilitated Non-Residential Landscapes		
Enter value in Pale Blue Cells		
Tan Cells Show Results		
Messages and Warnings		
Click on the blue cell on right to Pick City Name	Long Beach	Name of City
ET _a of City from Appendix A	39.70	ET _a (inches/year)
	4000	Overhead Landscape Area (ft ²)
	21627	Drip Landscape Area (ft ²)
		SLA (ft ²)
Total Landscape Area	25,627	
Results:		
(ET _a) x (0.62) x [(0.45 x LA) + (1.0 - 0.45) X SLA]		
		Gallons
		Cubic Feet
		HCF
		Acre-feet
		Millions of Gallons
MAWA calculation incorporating Effective Precipitation (Optional)		
ET _a of City from Appendix A	40	ET _a (inches/year)
Total Landscape Area	25,627	LA (ft ²)
Special Landscape Area	0	SLA (ft ²)
	2	Total annual precipitation (inches/year)
Enter Effective Precipitation	0.50	Eppt (in/yr)(25% of total annual precipitation)
Results:		
MAWA = [(ET _a - Eppt) x (0.62)] x [(0.45 x LA) + ((1.0 - 0.45) x SLA)]		
	280,277	Gallons
	37,467.76	Cubic Feet
	374.68	HCF
	0.86	Acre-feet
	0.28	Millions of Gallons

Estimated Total Water Use						
Equation: ETWU = ET _a x 0.62 x [(PF x HA)/(IE) + SLA]; Considering precipitation ETWA = (ETo-Eppt) x 0.62 x [(PF x HA)/(IE) + SLA]						
Enter values in Pale Blue Cells						
Tan Cells Show Results						
Messages and Warnings						
Irrigation Efficiency Default Value for overhead 0.75 and drip 0.81.						
Plant Water Use Type		Plant Factor				
Very Low		0 - 0.1				
Low		0.2 - 0.3				
Medium		0.4 - 0.6				
High		0.7 - 1.0				
SLA		1.0				
Hydrozone	Select System From the Dropdown List click on cell below	Plant Water Use Type (s) (low, medium, high)	Plant Factor (PF)	Hydrozone Area (HA) (ft ²) Without SLA	Enter Irrigation Efficiency (IE)	(PF x HA (ft ²))/(IE)
Zone 1	Overhead Spray	Medium	0.50	4,000	0.75	2,667
Zone 2	Drip	Low	0.20	21,627	0.81	5,340
						8,007
		SLA				0
		Sum		25,627		
Results						
MAWA =		280,277	ETWU =		194,594 Gallons	ETWU complies with MAWA
					26,014 Cubic Feet	
					260.14 HCF	
					0.60 Acre-feet	
					0.19 Millions of Gallons	

IRRIGATION SCHEDULE				IRRIGATION SCHEDULE CONTINUED			
SYMBOL	MANUFACTURER/MODEL/DESCRIPTION	QTY	DETAIL	SYMBOL	MANUFACTURER/MODEL/DESCRIPTION	QTY	DETAIL
○	RAIN BIRD R-VAN14 1812-P45 SHRUB ROTARY, 8"-14" 45A-270A AND 360A HAND ADJUSTABLE MULTI-STREAM ROTARY W/1800 SHRUB SPRAY BODY ON 12.0" POP-UP WITH 1800-NP PURPLE CAP TO IDENTIFY RECYCLED WATER. 45 PSI IN-STEM PRESSURE REGULATOR. 1/2" NPT FEMALE THREADED INLET.	63	9/ID-2	Ⓢ	SOIL MOISTURE SENSOR LOCATE CALSENSE CS-2W-MOIST- LOCATE 5' AWAY FROM LAWN EDGE PER MANUFACTURERS RECOMMENDATIONS. DIMENSION ON AS-BUILT DRAWINGS. 2 WIRE SHALL BE PLACED IN GREY ELECTRICAL CONDUIT FROM SENSOR TO CONTROLLER. LOCATE DECODER IN CONTROLLER ENCLOSURE. PLACE ONE DISK MAGNET WITH 2 LB. MIN. HOLDING FORCE IN A SCH 80 CLOSE-END NIPPLE. TEFLON TAPE AND CAP BOTH ENDS IF NIPPLE AND PLACE TAPE NIPPLE TO SENSOR WIRES DIRECTLY ADJACENT TO SENSOR. CONNECT SENSOR TO ALL LAWN VALVE TERMINALS IN THE CONTROLLER. ALL WIRE TO BE PAIGE CABLE P-7354-D OR HUNTER REGENCY CABLE IN CONDUIT. ALL WIRE CONNECTIONS SHALL BE MADE WITH 3M SCOTCH CAST 3570G-N CONNECTORS WITH WIRE NUT ONLY.	1	
⦿	PIPE TRANSITION POINT ABOVE GRADE	26	2/ID-3	Ⓢ	FLOW SENSOR CALSENSE FM-1B WITH 14 AWG IN GREY ELECTRICAL CONDUIT BETWEEN THE FLOW METER AND THE CONTROLLER.	1	2/ID-2
Ⓢ	MANUAL FLUSH VALVE NETAFM VALVE #TL5OV 1/2" MALE PIPE THREAD.	51	7/ID-3	Ⓢ	BASKET FILTER RAIN BIRD PRB-QKCHK-100-100M - 100 MESH STAINLESS STEEL SCREEN.	1	
Ⓢ	DRIP INDICATOR RAIN BIRD OPERIND- STEM RISES 6" FOR CLEAR VISIBILITY WHEN DRIP SYSTEM IS CHARGED TO A MINIMUM OF 20PSI. INCLUDES 16" OF 1/4" DISTRIBUTION TUBING WITH CONNECTION FITTING PRE-INSTALLED.	7	6/ID-3	Ⓢ	BACKFLOW ENCLOSURE V.I.T. PRODUCTS SBBC-22SS, LOW PROFILE, TUBE AND WIRE CONSTRUCTION SMOOTH TOUCH SURFACE, STAINLESS STEEL. 23.5"L, 28"H, 17.75"W (59.69CM L, 71.12CM H, 45.085CM W).	1	8/ID-1
Ⓢ	SUBSURFACE DRIPLINE AROUND TREE- 9" DIAMETER NETAFM TECHLINE TLHCVXR-053-12- PRESSURE COMPENSATING WITH CHECK VALVE AND ANTI-SIPHON FEATURE. 0.53 GPH EMITTERS AT 12" O.C. FIRST RING 3' DIAMETER CENTERED AT TREE TRUNK. OTHER RING(S) SET IN CONCENTRIC CIRCLES 18" APART.	67	9/ID-3	Ⓢ	ELECTRICAL METER PEDESTAL ADDRESS _____	1	
Ⓢ	AREA TO RECEIVE DRIPLINE SUBSURFACE LANDSCAPE DRIPLINE NETAFM TLHCVXR-053-18-NP TECHLINE HCVRX PRESSURE COMPENSATING WITH CHECK VALVE AND ANTI-SIPHON FEATURE. TO BE INSTALLED SUBSURFACE. FOR RECLAIMED WATER ONLY. 0.53 GPH EMITTERS AT 18" O.C. DRIPLINE LATERALS SPACED AT 12" APART, WITH EMITTERS OFFSET FOR TRIANGULAR PATTERN. 17MM. LOCATE BETWEEN 3" AND 4" BELOW FINISHED GRADE.	20,678 L.F.	5/ID-3	Ⓢ	TEMPORARY BACKFLOW ENCLOSURE V.I.T. PRODUCTS SBBC-40CR, HIGH PROFILE, TUBE AND WIRE CONSTRUCTION SMOOTH TOUCH SURFACE, COLD ROLLED STEEL, 40"L, 39"H, 25.5"W (101.6CM L, 99.06CM H, 64.77CM W).	1	8/ID-1
Ⓢ	AREA TO RECEIVE DRIPLINE SUBSURFACE TURF LANDSCAPE DRIPLINE NETAFM TLHCVXR-053-12-NP TECHLINE HCVRX PRESSURE COMPENSATING WITH CHECK VALVE AND ANTI-SIPHON FEATURE. FOR RECLAIMED WATER ONLY. 0.53 GPH EMITTERS AT 12" O.C. DRIPLINE LATERALS SPACED AT 12" APART, WITH EMITTERS OFFSET FOR TRIANGULAR PATTERN. 17MM. LOCATE BETWEEN 2-1/2" AND 3-1/2" BELOW FINISHED GRADE.	3,859 L.F.	5/ID-3	*	ACTUAL LOCATION OF IRRIGATION EQUIPMENT IRRIGATION EQUIPMENT TO BE LOCATED IN PLANTING AREA, NOT IN HARDSCAPE. MAINLINE TO BE LOCATED 4' FROM EDGE OF PAVEMENT ON THE OPPOSITE SIDE OF THE WETLAND. VALVES TO BE LOCATED 4'-6" FROM EDGE OF PAVEMENT.	1	
Ⓢ	BRASS CONTROL VALVE, FILTER & PRESSURE REGULATOR RAIN BIRD EFB-CP-1", 1-1/2", 2", THAT IS CONTAMINATION PROOF W/Self-FLUSHING FILTER SCREEN. GLOBE CONFIGURATION, PURPLE HANDLE COVER FOR NON-POTABLE WATER USE. ADD/INSTALL RAIN BIRD PRB-QKCHK-100 FILTER AND PRESSURE REGULATOR PER DETAIL.	7	1/ID-3	Ⓢ	PRESSURE RELIEF VALVE 3/4" WATTS 530C CALIBRATED PRESSURE RELIEF VALVE	1	1/ID-2
Ⓢ	BRASS REMOTE CONTROL VALVE RAIN BIRD EFB-CP-1", 1-1/2", 2" THAT IS CONTAMINATION PROOF W/Self-FLUSHING FILTER SCREEN. GLOBE CONFIGURATION, PURPLE HANDLE COVER FOR NON-POTABLE WATER USE.	6	7/ID-2	★	RECYCLED WATER SIGN	4	11/ID-2
Ⓢ	QUICK COUPLING VALVE RAIN BIRD 44-NP ACME - 1" BRASS QUICK-COUPLING VALVE, WITH CORROSION-RESISTANT STAINLESS STEEL SPRING, LOCKING NON-POTABLE PURPLE RUBBER COVER, AND 2-PIECE BODY, ACME THREAD .	11	6/ID-1	M3	WATER METER 1-1/2" EXISTING POTABLE WATER METER FOR TEMPORARY IRRIGATION USE AND PERMANENT DRINKING FOUNTAIN.	1	
Ⓢ	SHUT-OFF VALVE LASCO FITTINGS SUPER C - SC SERIES - 1", 1-1/2", 2", AND 3" PLASTIC FULL BLOCK TRUE UNION BALL VALVE. SHUT OFF/ISOLATION VALVE TO MINIMIZE THE POTENTIAL OF WATER HAMMER. SUPER "C" COMPACT VALVE. INSTALL SAME SIZE AS MAINLINE.	13	6/ID-2	POC1	POINT OF CONNECTION 2" PLANT PROVIDED ALTERNATIVE WATER SOURCE FOR FUTURE CONNECTION.	1	
Ⓢ	NORMALLY CLOSED BRASS MASTER VALVE 1-1/2" BUCKNER-SUPERIOR 3200-RW PROVIDES DIRTY WATER PROTECTION AND NO MINIMUM FLOW FEATURE. PURPLE CROSS HANDLE FOR RECLAIMED WATER USE.	1	3/ID-2	-----	IRRIGATION LATERAL LINE: PVC CLASS 315 SDR 13.5-NP UP TO 1-1/2" PIPE SHALL BE SCH 40 PVC. PIPE 2" AND LARGER SHALL BE CL. 315 PVC.	5,905 L.F.	4/ID-1
Ⓢ	PRESSURE AIR RELEASE VALVE BERMAD # 01-ARA 1"	1	1/ID-2	-----	IRRIGATION MAINLINE: PVC CLASS 315 SDR 13.5-NP MAINLINE: LOCATE 24" BELOW GRADE. UP TO 1-1/2" PIPE SHALL BE SCH 40 PVC. PIPE 2" AND LARGER SHALL BE CL. 315 PVC. INCLUDE CRISTY'S 3"BLUE - NON-POTABLE WATER MARKING TAPE PER DETAIL.	1,469 L.F.	4/ID-1
Ⓢ	PRESSURE REDUCING VALVE WILKINS 500XL. SIZE PER LINE SIZE.	1	7/ID-1	-----	IRRIGATION MAINLINE: PVC CLASS 315 SDR 13.5 TEMPORARY MAINLINE: LOCATE 24" BELOW GRADE. UP TO 1-1/2" PIPE SHALL BE SCH 40 PVC. PIPE 2" AND LARGER SHALL BE CL. 315 PVC. INCLUDE CRISTY'S 3" BLUE - NON-POTABLE WATER MARKING TAPE PER DETAIL.	379.7 L.F.	4/ID-1
Ⓢ	PRESSURE REDUCING VALVE INSTALLED IN BOX PRESSURE LIMITED TO 57.70 PSI WILKINS #500XL. SIZE PER LINE SIZE.	1	3/ID-1	-----	IRRIGATION MAINLINE: TYPE K COPPER PIPE TO DRINKING FOUNTAIN-MAINLINE: LOCATE 24" BELOW GRADE. INCLUDE CRISTY'S 2"BLUE - POTABLE WATER MARKING TAPE PER DETAIL.	151.3 L.F.	4/ID-1
Ⓢ	BACKFLOW PREVENTER 3/4" APOLLO VALVES 4ALF2042AF, REDUCED PRESSURE PRINCIPLE, LEAD FREE, INLET SIZE 3/4" WITH BALL VALVES AND SAE TESTCOCKS	1	7/ID-1	-----	PIPE SLEEVE: PVC SCHEDULE 40 TYPICAL PIPE SLEEVE FOR IRRIGATION PIPE. PIPE SLEEVE SIZE SHALL ALLOW FOR IRRIGATION PIPING AND THERE RELATED COUPLINGS TO EASILY SLIDE THROUGH SLEEVING MATERIAL. EXTEND SLEEVES 18 INCHES BEYOND EDGES OF PAVING OR CONSTRUCTION.	114.5 L.F.	4/ID-1
Ⓢ	TEMPORARY BACKFLOW PREVENTER APOLLO VALVES 4ALF207A2F, REDUCED PRESSURE PRINCIPLE, LEAD FREE, INLET SIZE 1-1/2" WITH BALL VALVES AND SAE TESTCOCKS	1	7/ID-1	VALVE CALLOUT			
Ⓢ	IRRIGATION CONTROLLER ASSEMBLY IMPERIAL TECHNICAL SERVICE MODEL NO.ICA5-CS1-16/CS-GR/GR-STUBBY/COMM 5YR/C3-2WIRE-OPT/CS-2W-MOIST/FMXX/INTMTC-ET2845; METERED ENCLOSURE CONVENTIONALLY WIRED POINT OF CONNECTION, TRANSIENT PROTECTION, AND FIELD-REPLACEABLE MODULES. SUPPORTS UP TO 48 CONVENTIONALLY-WIRED STATIONS WITH ADDITIONAL 8-STATION MODULES. CELLULAR MODEM FOR CS3000 TO PROVIDE COMMUNICATION WITH CLOUD-BASED COMMAND CENTER ONLINE WEB APPLICATION. 5-YEAR PREPAID DATA PLAN FOR 1-CELLULAR MODEM COMMUNICATING WITH 1 OR 2 CELLULAR STUBBY SURFACE-MOUNT ANTENNAE WITH 3-FT. ANTENNA CABLE. IN ADDITION, AN INTERMATIC MODEL ET2845 LIGHTING CONTROL TIMER SHALL BE PRE-MOUNTED AND WIRED TO 120V. CONNECTION. LIGHTING CONTRACTOR SHALL BE RESPONSIBLE FOR ALL WIRING REQUIRED FOR LIGHTING CIRCUITS AS NOTED IN THE ELECTRICAL PLAN.	1	1/ID-1	VALVE NUMBER			

SYMBOL	MANUFACTURER/MODEL/DESCRIPTION	QTY	DETAIL
⦿	BRASS CONTROL VALVE, FILTER & PRESSURE REGULATOR RAIN BIRD EFB-CP-1", 1-1/2", 2", THAT IS CONTAMINATION PROOF W/Self-FLUSHING FILTER SCREEN. GLOBE CONFIGURATION, PURPLE HANDLE COVER FOR NON-POTABLE WATER USE. ADD/INSTALL RAIN BIRD PRB-QKCHK-100 FILTER AND PRESSURE REGULATOR PER DETAIL.	7	1/ID-3
⦿	BRASS REMOTE CONTROL VALVE RAIN BIRD EFB-CP-1", 1-1/2", 2" THAT IS CONTAMINATION PROOF W/Self-FLUSHING FILTER SCREEN. GLOBE CONFIGURATION, PURPLE HANDLE COVER FOR NON-POTABLE WATER USE.	6	7/ID-2
Ⓢ	QUICK COUPLING VALVE RAIN BIRD 44-NP ACME - 1" BRASS QUICK-COUPLING VALVE, WITH CORROSION-RESISTANT STAINLESS STEEL SPRING, LOCKING NON-POTABLE PURPLE RUBBER COVER, AND 2-PIECE BODY, ACME THREAD .	11	6/ID-1
Ⓢ	SHUT-OFF VALVE LASCO FITTINGS SUPER C - SC SERIES - 1", 1-1/2", 2", AND 3" PLASTIC FULL BLOCK TRUE UNION BALL VALVE. SHUT OFF/ISOLATION VALVE TO MINIMIZE THE POTENTIAL OF WATER HAMMER. SUPER "C" COMPACT VALVE. INSTALL SAME SIZE AS MAINLINE.	13	6/ID-2

SYMBOL	MANUFACTURER/MODEL/DESCRIPTION	QTY	DETAIL
Ⓢ	NORMALLY CLOSED BRASS MASTER VALVE 1-1/2" BUCKNER-SUPERIOR 3200-RW PROVIDES DIRTY WATER PROTECTION AND NO MINIMUM FLOW FEATURE. PURPLE CROSS HANDLE FOR RECLAIMED WATER USE.	1	3/ID-2
Ⓢ	PRESSURE AIR RELEASE VALVE BERMAD # 01-ARA 1"	1	1/ID-2
Ⓢ	PRESSURE REDUCING VALVE WILKINS 500XL. SIZE PER LINE SIZE.	1	7/ID-1
Ⓢ	PRESSURE REDUCING VALVE INSTALLED IN BOX PRESSURE LIMITED TO 57.70 PSI WILKINS #500XL. SIZE PER LINE SIZE.	1	3/ID-1
Ⓢ	BACKFLOW PREVENTER 3/4" APOLLO VALVES 4ALF2042AF, REDUCED PRESSURE PRINCIPLE, LEAD FREE, INLET SIZE 3/4" WITH BALL VALVES AND SAE TESTCOCKS	1	7/ID-1
Ⓢ	TEMPORARY BACKFLOW PREVENTER APOLLO VALVES 4ALF207A2F, REDUCED PRESSURE PRINCIPLE, LEAD FREE, INLET SIZE 1-1/2" WITH BALL VALVES AND SAE TESTCOCKS	1	7/ID-1
Ⓢ	IRRIGATION CONTROLLER ASSEMBLY IMPERIAL TECHNICAL SERVICE MODEL NO.ICA5-CS1-16/CS-GR/GR-STUBBY/COMM 5YR/C3-2WIRE-OPT/CS-2W-MOIST/FMXX/INTMTC-ET2845; METERED ENCLOSURE CONVENTIONALLY WIRED POINT OF CONNECTION, TRANSIENT PROTECTION, AND FIELD-REPLACEABLE MODULES. SUPPORTS UP TO 48 CONVENTIONALLY-WIRED STATIONS WITH ADDITIONAL 8-STATION MODULES. CELLULAR MODEM FOR CS3000 TO PROVIDE COMMUNICATION WITH CLOUD-BASED COMMAND CENTER ONLINE WEB APPLICATION. 5-YEAR PREPAID DATA PLAN FOR 1-CELLULAR MODEM COMMUNICATING WITH 1 OR 2 CELLULAR STUBBY SURFACE-MOUNT ANTENNAE WITH 3-FT. ANTENNA CABLE. IN ADDITION, AN INTERMATIC MODEL ET2845 LIGHTING CONTROL TIMER SHALL BE PRE-MOUNTED AND WIRED TO 120V. CONNECTION. LIGHTING CONTRACTOR SHALL BE RESPONSIBLE FOR ALL WIRING REQUIRED FOR LIGHTING CIRCUITS AS NOTED IN THE ELECTRICAL PLAN.	1	1/ID-1


-----	IRRIGATION LATERAL LINE: PVC CLASS 315 SDR 13.5-NP UP TO 1-1/2" PIPE SHALL BE SCH 40 PVC. PIPE 2" AND LARGER SHALL BE CL. 315 PVC.	5,905 L.F.	4/ID-1
-----	IRRIGATION MAINLINE: PVC CLASS 315 SDR 13.5-NP MAINLINE: LOCATE 24" BELOW GRADE. UP TO 1-1/2" PIPE SHALL BE SCH 40 PVC. PIPE 2" AND LARGER SHALL BE CL. 315 PVC. INCLUDE CRISTY'S 3"BLUE - NON-POTABLE WATER MARKING TAPE PER DETAIL.	1,469 L.F.	4/ID-1
-----	IRRIGATION MAINLINE: PVC CLASS 315 SDR 13.5 TEMPORARY MAINLINE: LOCATE 24" BELOW GRADE. UP TO 1-1/2" PIPE SHALL BE SCH 40 PVC. PIPE 2" AND LARGER SHALL BE CL. 315 PVC. INCLUDE CRISTY'S 3" BLUE - NON-POTABLE WATER MARKING TAPE PER DETAIL.	379.7 L.F.	4/ID-1
-----	IRRIGATION MAINLINE: TYPE K COPPER PIPE TO DRINKING FOUNTAIN-MAINLINE: LOCATE 24" BELOW GRADE. INCLUDE CRISTY'S 2"BLUE - POTABLE WATER MARKING TAPE PER DETAIL.	151.3 L.F.	4/ID-1
-----	PIPE SLEEVE: PVC SCHEDULE 40 TYPICAL PIPE SLEEVE FOR IRRIGATION PIPE. PIPE SLEEVE SIZE SHALL ALLOW FOR IRRIGATION PIPING AND THERE RELATED COUPLINGS TO EASILY SLIDE THROUGH SLEEVING MATERIAL. EXTEND SLEEVES 18 INCHES BEYOND EDGES OF PAVING OR CONSTRUCTION.	114.5 L.F.	4/ID-1

-----	IRRIGATION LATERAL LINE: PVC CLASS 315 SDR 13.5-NP UP TO 1-1/2" PIPE SHALL BE SCH 40 PVC. PIPE 2" AND LARGER SHALL BE CL. 315 PVC.	5,905 L.F.	4/ID-1
-----	IRRIGATION MAINLINE: PVC CLASS 315 SDR 13.5-NP MAINLINE: LOCATE 24" BELOW GRADE. UP TO 1-1/2" PIPE SHALL BE SCH 40 PVC. PIPE 2" AND LARGER SHALL BE CL. 315 PVC. INCLUDE CRISTY'S 3"BLUE - NON-POTABLE WATER MARKING TAPE PER DETAIL.	1,469 L.F.	4/ID-1
-----	IRRIGATION MAINLINE: PVC CLASS 315 SDR 13.5 TEMPORARY MAINLINE: LOCATE 24" BELOW GRADE. UP TO 1-1/2" PIPE SHALL BE SCH 40 PVC. PIPE 2" AND LARGER SHALL BE CL. 315 PVC. INCLUDE CRISTY'S 3" BLUE - NON-POTABLE WATER MARKING TAPE PER DETAIL.	379.7 L.F.	4/ID-1
-----	IRRIGATION MAINLINE: TYPE K COPPER PIPE TO DRINKING FOUNTAIN-MAINLINE: LOCATE 24" BELOW GRADE. INCLUDE CRISTY'S 2"BLUE - POTABLE WATER MARKING TAPE PER DETAIL.	151.3 L.F.	4/ID-1
-----	PIPE SLEEVE: PVC SCHEDULE 40 TYPICAL PIPE SLEEVE FOR IRRIGATION PIPE. PIPE SLEEVE SIZE SHALL ALLOW FOR IRRIGATION PIPING AND THERE RELATED COUPLINGS TO EASILY SLIDE THROUGH SLEEVING MATERIAL. EXTEND SLEEVES 18 INCHES BEYOND EDGES OF PAVING OR CONSTRUCTION.	114.5 L.F.	4/ID-1

-----	IRRIGATION LATERAL LINE: PVC CLASS 315 SDR 13.5-NP UP TO 1-1/2" PIPE SHALL BE SCH 40 PVC. PIPE 2" AND LARGER SHALL BE CL. 315 PVC.	5,905 L.F.	4/ID-1
-----	IRRIGATION MAINLINE: PVC CLASS 315 SDR 13.5-NP MAINLINE: LOCATE 24" BELOW GRADE. UP TO 1-1/2" PIPE SHALL BE SCH 40 PVC. PIPE 2" AND LARGER SHALL BE CL. 315 PVC. INCLUDE CRISTY'S 3"BLUE - NON-POTABLE WATER MARKING TAPE PER DETAIL.	1,469 L.F.	4/ID-1
-----	IRRIGATION MAINLINE: PVC CLASS 315 SDR 13.5 TEMPORARY MAINLINE: LOCATE 24" BELOW GRADE. UP TO 1-1/2" PIPE SHALL BE SCH 40 PVC. PIPE 2" AND LARGER SHALL BE CL. 315 PVC. INCLUDE CRISTY'S 3" BLUE - NON-POTABLE WATER MARKING TAPE PER DETAIL.	379.7 L.F.	4/ID-1
-----	IRRIGATION MAINLINE: TYPE K COPPER PIPE TO DRINKING FOUNTAIN-MAINLINE: LOCATE 24" BELOW GRADE. INCLUDE CRISTY'S 2"BLUE - POTABLE WATER MARKING TAPE PER DETAIL.	151.3 L.F.	4/ID-1
-----	PIPE SLEEVE: PVC SCHEDULE 40 TYPICAL PIPE SLEEVE FOR IRRIGATION PIPE. PIPE SLEEVE SIZE SHALL ALLOW FOR IRRIGATION PIPING AND THERE RELATED COUPLINGS TO EASILY SLIDE THROUGH SLEEVING MATERIAL. EXTEND SLEEVES 18 INCHES BEYOND EDGES OF PAVING OR CONSTRUCTION.	114.5 L.F.	4/ID-1

-----	IRRIGATION LATERAL LINE: PVC CLASS 315 SDR 13.5-NP UP TO 1-1/2" PIPE SHALL BE SCH 40 PVC. PIPE 2" AND LARGER SHALL BE CL. 315 PVC.	5,905 L.F.	4/ID-1
-----	IRRIGATION MAINLINE: PVC CLASS 315 SDR 13.5-NP MAINLINE: LOCATE 24" BELOW GRADE. UP TO 1-1/2" PIPE SHALL BE SCH 40 PVC. PIPE 2" AND LARGER SHALL BE CL. 315 PVC. INCLUDE CRISTY'S 3"BLUE - NON-POTABLE WATER MARKING TAPE PER DETAIL.	1,469 L.F.	4/ID-1
-----	IRRIGATION MAINLINE: PVC CLASS 315 SDR 13.5 TEMPORARY MAINLINE: LOCATE 24" BELOW GRADE. UP TO 1-1/2" PIPE SHALL BE SCH 40 PVC. PIPE 2" AND LARGER SHALL BE CL. 315 PVC. INCLUDE CRISTY'S 3" BLUE - NON-POTABLE WATER MARKING TAPE PER DETAIL.	379.7 L.F.	4/ID-1
-----	IRRIGATION MAINLINE: TYPE K COPPER PIPE TO DRINKING FOUNTAIN-MAINLINE: LOCATE 24" BELOW GRADE. INCLUDE CRISTY'S 2"BLUE - POTABLE WATER MARKING TAPE PER DETAIL.	151.3 L.F.	4/ID-1
-----	PIPE SLEEVE: PVC SCHEDULE 40 TYPICAL PIPE SLEEVE FOR IRRIGATION PIPE. PIPE SLEEVE SIZE SHALL ALLOW FOR IRRIGATION PIPING AND THERE RELATED COUPLINGS TO EASILY SLIDE THROUGH SLEEVING MATERIAL. EXTEND SLEEVES 18 INCHES BEYOND EDGES OF PAVING OR CONSTRUCTION.	114.5 L.F.	4/ID-1

-----	IRRIGATION LATERAL LINE: PVC CLASS 315 SDR 13.5-NP UP TO 1-1/
-------	---

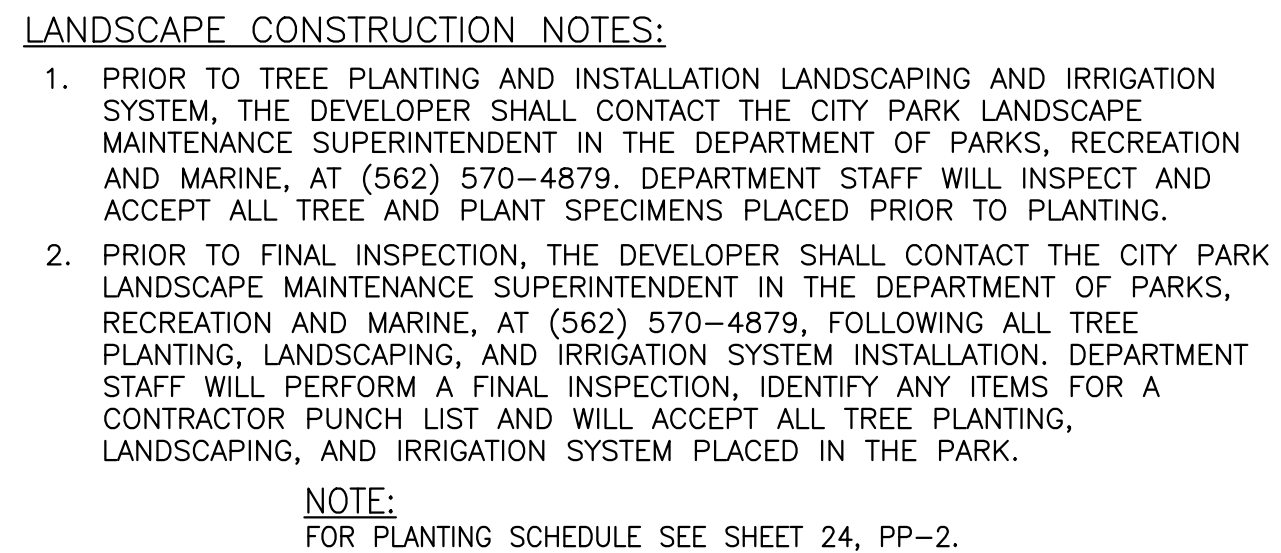

Long Beach Municipal Urban Stormwater Treatment - Wetlands

LANDSCAPE PLANTING PLAN

GRAPHIC SCALE



PAGE X.X.X.

FIELD BOOK X.X.X.

JOB NO. 224501187

NO. R-

SHEET

23

OF

26

DRAWING NO.

PP-1

LAST SAVED BY: kmcnguyen
PLOT DATE: Oct. 15, 20 SAVED PATH: C:\pwworkdir\40539316

REFERENCE NOTES SCHEDULE WETLANDS

SYMBOL	04 PLANTING ELEMENTS DESCRIPTION	QTY	DETAIL
04-01	ROOT BARRIER (TYP.) – DEEP ROOT MODEL UB 24–2 (415) 434–3072	747 LF	3/PD–1

PLANT SCHEDULE WETLANDS

TREES	CODE	BOTANICAL / COMMON NAME	CONT	SPACE	ZONE*	QTY	DETAIL
	PR IL	PRUNUS ILICIFOLIA ILICIFOLIA / HOLLYLEAF CHERRY	24"BOX	AS SHOWN	L/0.3	6	2/PD–1
	QU AG	QUERCUS AGRIFOLIA / COAST LIVE OAK	24"BOX	AS SHOWN	L/0.3	15	2/PD–1
	QU EN	QUERCUS ENGLEMANNII / ENGELMANN OAK	24"BOX	AS SHOWN	L/0.3	10	2/PD–1
	QU LO	QUERCUS LOBATA / VALLEY OAK	24"BOX	AS SHOWN	L/0.3	22	2/PD–1
	SA LA	SALIX LAEVIGATA / RED WILLOW STANDARD ONE TRUNK	24"BOX	AS SHOWN	L/0.3	14	2/PD–1
SHRUBS	CODE	BOTANICAL / COMMON NAME	CONT	SPACING	ZONE*	QTY	DETAIL
	BA PI	BACCHARIS PILULARIS / DWARF COYOTE BRUSH	1 GAL	5' O.C.	L/0.3	72	1/PD–1
	EL MA	ELEOCHARIS MACROSTACHYA / COMMON SPIKERUSH	1 GAL	4.5' O.C.	M/0.5	66	1/PD–1
	FR SA	FRANKENIA SALINA / ALKALI HEATH	1 GAL	3.5' O.C.	L/0.3	52	1/PD–1
	LE CO	LEYMUS CONDENSATUS / GIANT WILD RYE	1 GAL	4' O.C.	L/0.3	83	1/PD–1
	MU RI	MUHLENBERGIA RIGENS / DEER GRASS	1 GAL	5' O.C.	L/0.3	138	1/PD–1
	RH OV	RHUS OVATA / SUGAR BUSH	5 GAL	8' O.C.	L/0.3	14	1/PD–1
	RH TR	RHUS TRILOBATA / SKUNKBUSH SUMAC	1 GAL	6' O.C.	L/0.3	24	1/PD–1
	RI AU	RIBES AUREUM GRACILLIMUM / GOLDEN CURRANT	5 GAL	5' O.C.	L/0.3	50	1/PD–1
	RI MA	RIBES MALVACEUM / CHAPARRAL CURRANT	5 GAL	6' O.C.	L/0.3	77	1/PD–1
	SC CA	SCHOENOPLECTUS CALIFORNICUS / CALIFORNIA BULRUSH	1 GAL	6' O.C.	M/0.5	115	1/PD–1
	TY LA	TYPHA LATIFOLIA / BROAD LEAVED CATTAIL	5 GAL	6' O.C.	M/0.4	48	1/PD–1
VINE/ESPAJIER	CODE	BOTANICAL / COMMON NAME	CONT	SPACING	ZONE*	QTY	DETAIL
	LH	LONICERA HISPIDULA / HONEYSUCKLE TO BE PLANTED AT EACH FENCE POST AND IN THE MIDDLE OF FENCE POSTS	1 GAL	4' O.C.	L/0.3	85	5/PD–1
SHRUB AREAS	CODE	BOTANICAL / COMMON NAME	CONT	SPACE	ZONE*	QTY	DETAIL
	AC MI	ACHILLEA MILLEFOLIUM / COMMON YARROW	1 GAL	2' O.C.	L/0.3	104	4/PD–1
	BO MA	BOLBOSCHOENUS MARITIMUS / SALTMARSH BULRUSH	1 GAL	3.5' O.C.	M/0.5	120	4/PD–1
	BU DA	BUCHLOE DACTYLOIDES 'UC VERDE' / UC VERDE BUFFALO GRASS	PLUGS	6" O.C.	M/0.4	15,720	4/PD–1
	CA PR	CAREX PRAEGRACILIS / SLENDER SEDGE	1 GAL	2' O.C.	L/0.3	254	4/PD–1
	EX BS	EXISTING BIOSWALE PLANTING / PROTECT IN PLACE	EXIST			2,376 SF	1/PD–1
	HE SA	HELIOTROPIMUM CURASSAVICUM / SALT HELIOTROPE	1 GAL	3' O.C.	L/0.3	83	4/PD–1
	JU EF	JUNCUS EFFUSUS / SOFT RUSH	1 GAL	3' O.C.	L/0.3	193	4/PD–1
	JU PA	JUNCUS PATENS / CALIFORNIA GRAY RUSH	1 GAL	2.5' O.C.	L/0.3	46	4/PD–1
	PL SA	PLUCHEA ODORATA / SALTMARSH FLEABANE	1 GAL	3' O.C.	M/0.4	90	4/PD–1
	ST RI	STACHYS AJUGOIDES VAR. RIGIDA / HEDGE NETTLE	1 GAL	3' O.C.	M/0.4	79	4/PD–1
GROUND COVERS	CODE	BOTANICAL / COMMON NAME	CONT	SPACE	ZONE*	QTY	DETAIL
	GV	GRAVEL AT EDGE OF TRAIL SEE PRECISE GRADING PLAN	GRAVEL	NA	NA	9,987 SF	
	MU	MULCH / AVAILABLE THROUGH AGUINAGA FERTILIZER ALL AREAS TO RECEIVE 3" THICK	MULCH	NA	NA	21,586 SF	
REVEGETATION MIX	CODE	BOTANICAL / COMMON NAME	CONT	SPACE	ZONE*	QTY	DETAIL
	M3	HYDROSEED MIX (TEMP. PERMANENT OR NON–IRRIGATED) AREAS WITH A GRADE OF 20% OR A TEMPORARY CONDITION. SEE HYDROSEED MIX ON SAME SHEET.	HYDROSEED	NA		5,731 SF	

HYDROSEED MIX

MIX/SEED (BOTANICAL NAME)	SEED (COMMON)	LBS./ACRE	%PLS
ACHILLEA MILLEFOLIUM	WHITE YARROW	4.0	80.0
ENCELIA CALIFORNICA	CALIFORNIA ENCELIA	8.0	20.0
ESCHSCHOLZIA CALIFORNICA	CALIFORNIA POPPY	4.0	80.0
LESSINGIA FILAGINIFOLIA	CALIFORNIA ASTER	6.0	30.0
LEYMUS TRITICOIDES	CREEPING WILD RYE	8.0	75.0
LOTUS SCOPARIUS	DEERWEED	6.0	60.0
LUPINUS EXCUBITUS	GRAPE SODA LUPINE	6.0	63.0
MIMULUS (DIPLACUS) AURANTIACUS	BUSH MONKEY FLOWER	10.0	2.5
TOTAL LBS./ACRE		52.0	

FOR TEMPORARY EROSION CONTROL SEE CIVIL SHEET.

FN:01664L–1012PP
DATE: 5/2/19
XXX
PLOT SCALE: 1=1



Stantec Consulting Ltd.
38 Technology Drive
Irvine, Ca.
92618–5312
Tel. 949.923.8000
Fax. 949.923.6121
www.stantec.com

Long Beach Municipal Urban Stormwater Treatment - Wetlands
LANDSCAPE PLANTING SCHEDULE


JOB NO. 224501187

NO. R–

SHEET
24 OF 26

DRAWING NO.
PP–2

PAGE
X.X.X.
FIELD BOOK
X.X.X.

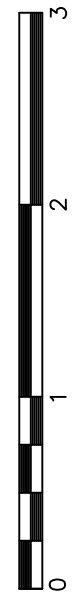

DESIGNED BY:
KM & SC
DRAWN BY:
KM & SC
DESIGN CHECK BY:
DRAFTING CHECK BY:


REVISIONS
No. DATE SHEET APPROVAL

DESCRIPTION
REF. X–XXXX

LAST SAVED BY: scook
PLOT DATE: Oct. 15, 20 SAVED PATH: C:\pworkdir\40539316

REFERENCE NOTES SCHEDULE				
CODE	01 EXISTING ELEMENTS DESCRIPTION	QTY	DETAIL	
01-01	EXISTING BIOSWALE & HISTORICAL RAILROAD TRACKS, PROTECT IN PLACE.			
CODE	02 NEW CONSTRUCTION ELEMENTS DESCRIPTION	QTY	DETAIL	
02-01	BOG SEAT, MODEL #02-BOG-82B. COLOR: NATURAL. FINISH: CRAFTSMAN ETCH W/GRAFFITI-RESISTANT COATING. CONTAINS 21% OR GREATER RECYCLED MATERIAL. MANUFACTURED BY QCP (866) 703-3434. INSTALL PER MANUFACTURER'S RECOMMENDATIONS.	6	5/CD-1	
02-02	ROUND TABLE WITH 4 SEATS, MODEL #QR-42FC. COLOR: QUAIL HILL RED. FINISH: CRAFTSMAN ETCH W/GRAFFITI-RESISTANT COATING. CONTAINS 21% OR GREATER RECYCLED MATERIAL. MANUFACTURED BY QCP (866) 703-3434. INSTALL PER MANUFACTURER'S RECOMMENDATIONS.	1	3/CD-1	
02-03	ROUND TABLE WITH 3 SEATS, MODEL #QR-42FC3-ADA. COLOR: QUAIL HILL RED. FINISH: CRAFTSMAN ETCH W/GRAFFITI-RESISTANT COATING. CONTAINS 21% OR GREATER RECYCLED MATERIAL. MANUFACTURED BY QCP (866) 703-3434. INSTALL PER MANUFACTURER'S RECOMMENDATIONS.	1	4/CD-1	
02-04	WASTE CONTAINER, MODEL #OS-SO2432WA-F17. COLOR: QUAIL HILL RED. FINISH: CRAFTSMAN ETCH W/GRAFFITI-RESISTANT COATING. CONTAINS 21% OR GREATER RECYCLED MATERIAL. MANUFACTURED BY QCP (866) 703-3434. INSTALL PER MANUFACTURER'S RECOMMENDATIONS.	3	2/CD-1	
02-05	DRINKING FOUNTAIN, MODEL #10155 SM WITH PET FOUNTAIN AND BOTTLE FILLER. COLOR: TEXTURED BURGANDY. MANUFACTURED BY MOST DEPENDABLE FOUNTAINS (800) 552-6331. INSTALL PER MANUFACTURER'S RECOMMENDATIONS.	1	6/CD-1	
02-06	DOG WASTE BAG STATION, MODEL #1002-2. MANUFACTURED BY DOGIPOT (800) 364-7681.	2	8/CD-1	
02-07	INTERPRETIVE SIGNAGE-WETLANDS		1/CD-1	
02-08	INTERPRETIVE SIGNAGE-CITY TO PROVIDE HISTORICAL RAILROAD SIGNAGE GRAPHIC		1/CD-1	
02-09	PEDESTRIAN LIGHTING. SEE ELECTRICAL PLAN.	9		
02-10	COMBINATION ELECTRICAL METER/IRRIGATION CONTROLLER ENCLOSURE			

REFERENCE NOTES SCHEDULE CONTINUED				
CODE	02 NEW CONSTRUCTION ELEMENTS DESCRIPTION	QTY	DETAIL	
02-11	MULTI-USE TRAIL - SEE CIVIL PLANS FOR PAVEMENT AND SHOULDER			
02-12	DEMOUNTABLE BOLLARD POST	4	10/CD-1	
02-13	SUMP FOR DRINKING FOUNTAIN-2'X2'X3'DEEP		6/CD-1	
02-14	CLEANOUT FOR DRINKING FOUNTAIN		6/CD-1	
02-21	BIKE RACK, MODEL #2170-7-E-C. MANUFACTURED BY CYCLOOPS. EMBEDDED MOUNT. COLOR: OCEAN TEAL. AVAILABLE THROUGH COLUMBIA CASCADE (800) 547-1940.		7/CD-1	
02-22	COMPANION SEATING - 30"X48", SEATING SHALL COMPLY WITH CALIFORNIA BUILDING CODES CLEAR FLOOR SPACE 11B-305 AND KNEE AND TOE ACCESSIBLE CLEARANCES SECTION 11B-306.	7		

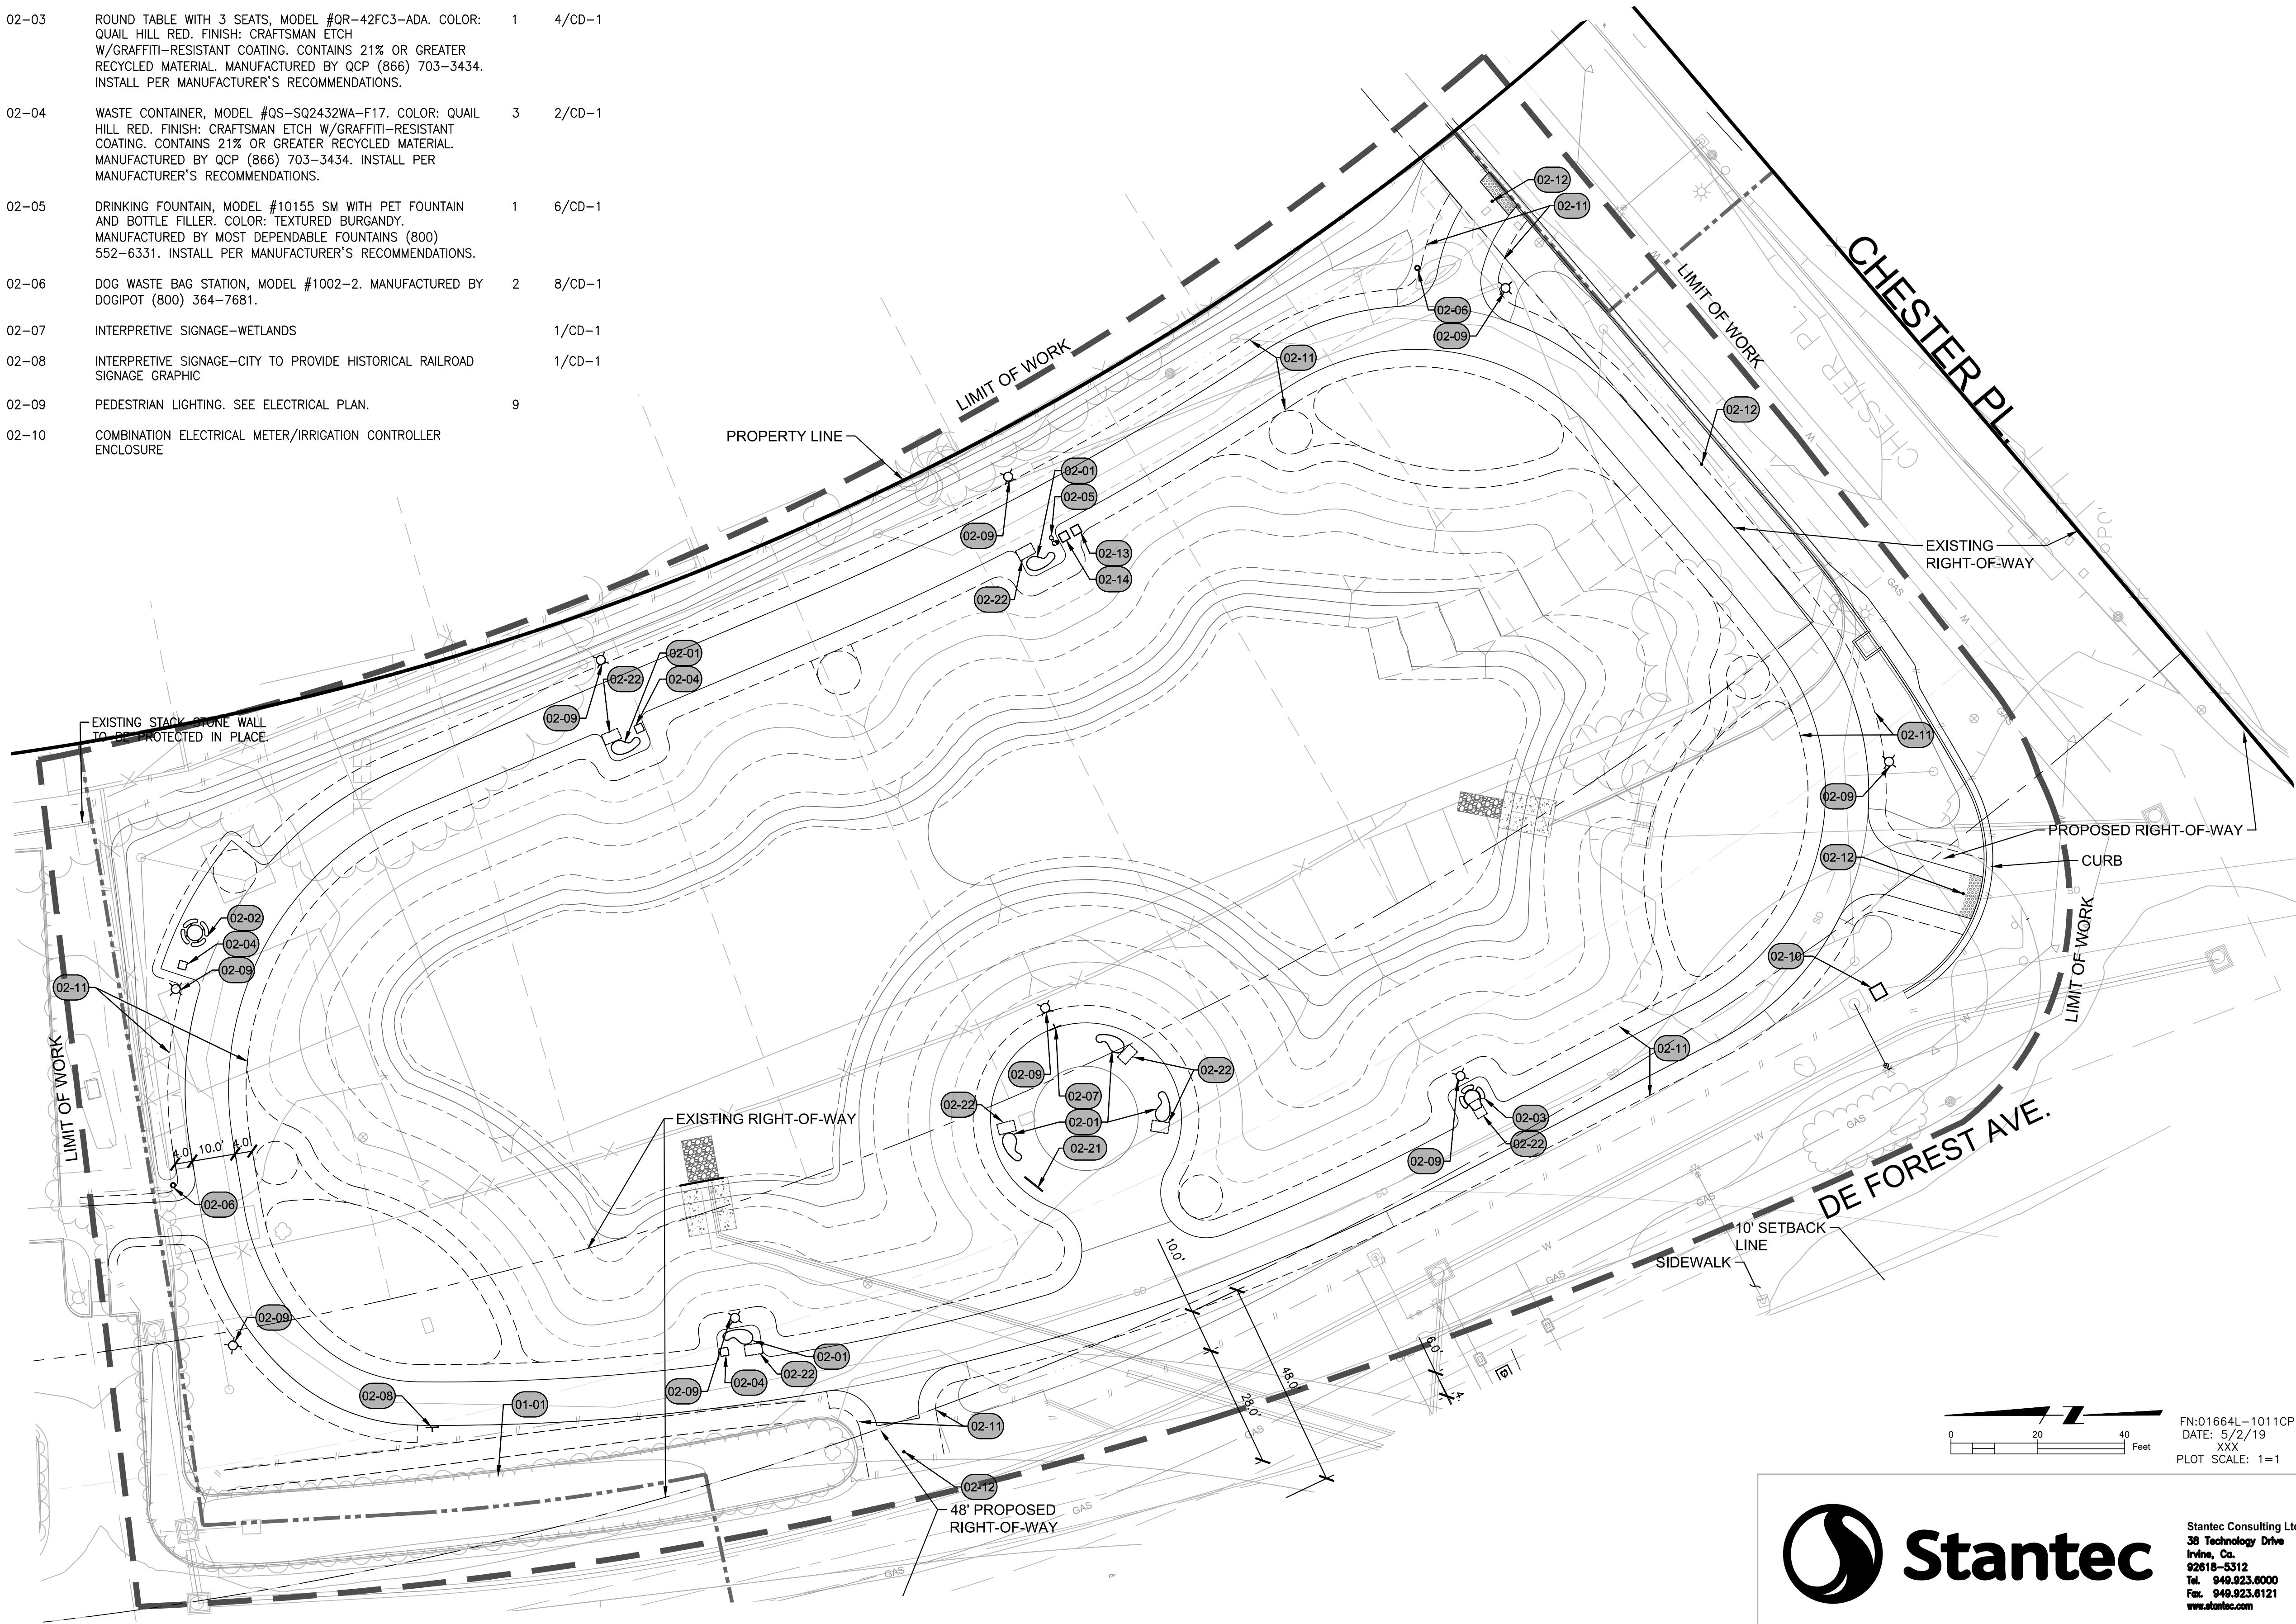

Stantec Consulting Ltd.
38 Technology Drive
Irvine, Ca.
92618-5312
Tel. 949.923.8000
Fax. 949.923.6121
www.stantec.com

Long Beach Municipal Urban Stormwater Treatment - Wetlands
LANDSCAPE CONSTRUCTION PLAN

JOB NO. 224501187
NO. R-
SHEET
25 OF 26
DRAWING NO.
CP-1




DESIGNED BY:
KM & SC
DRAWN BY:
KM & SC
DESIGN CHECK BY:
DRAFTING CHECK BY:



AS-BUILT:
REF. X-XXXX

REVISIONS
No. DATE SHEET APPROVAL DESCRIPTION


SINGLE LINE DIAGRAM □ SCHEMATIC DIAGRAM SYM □ OLOGY AND PLAN SYM □ OLOGY

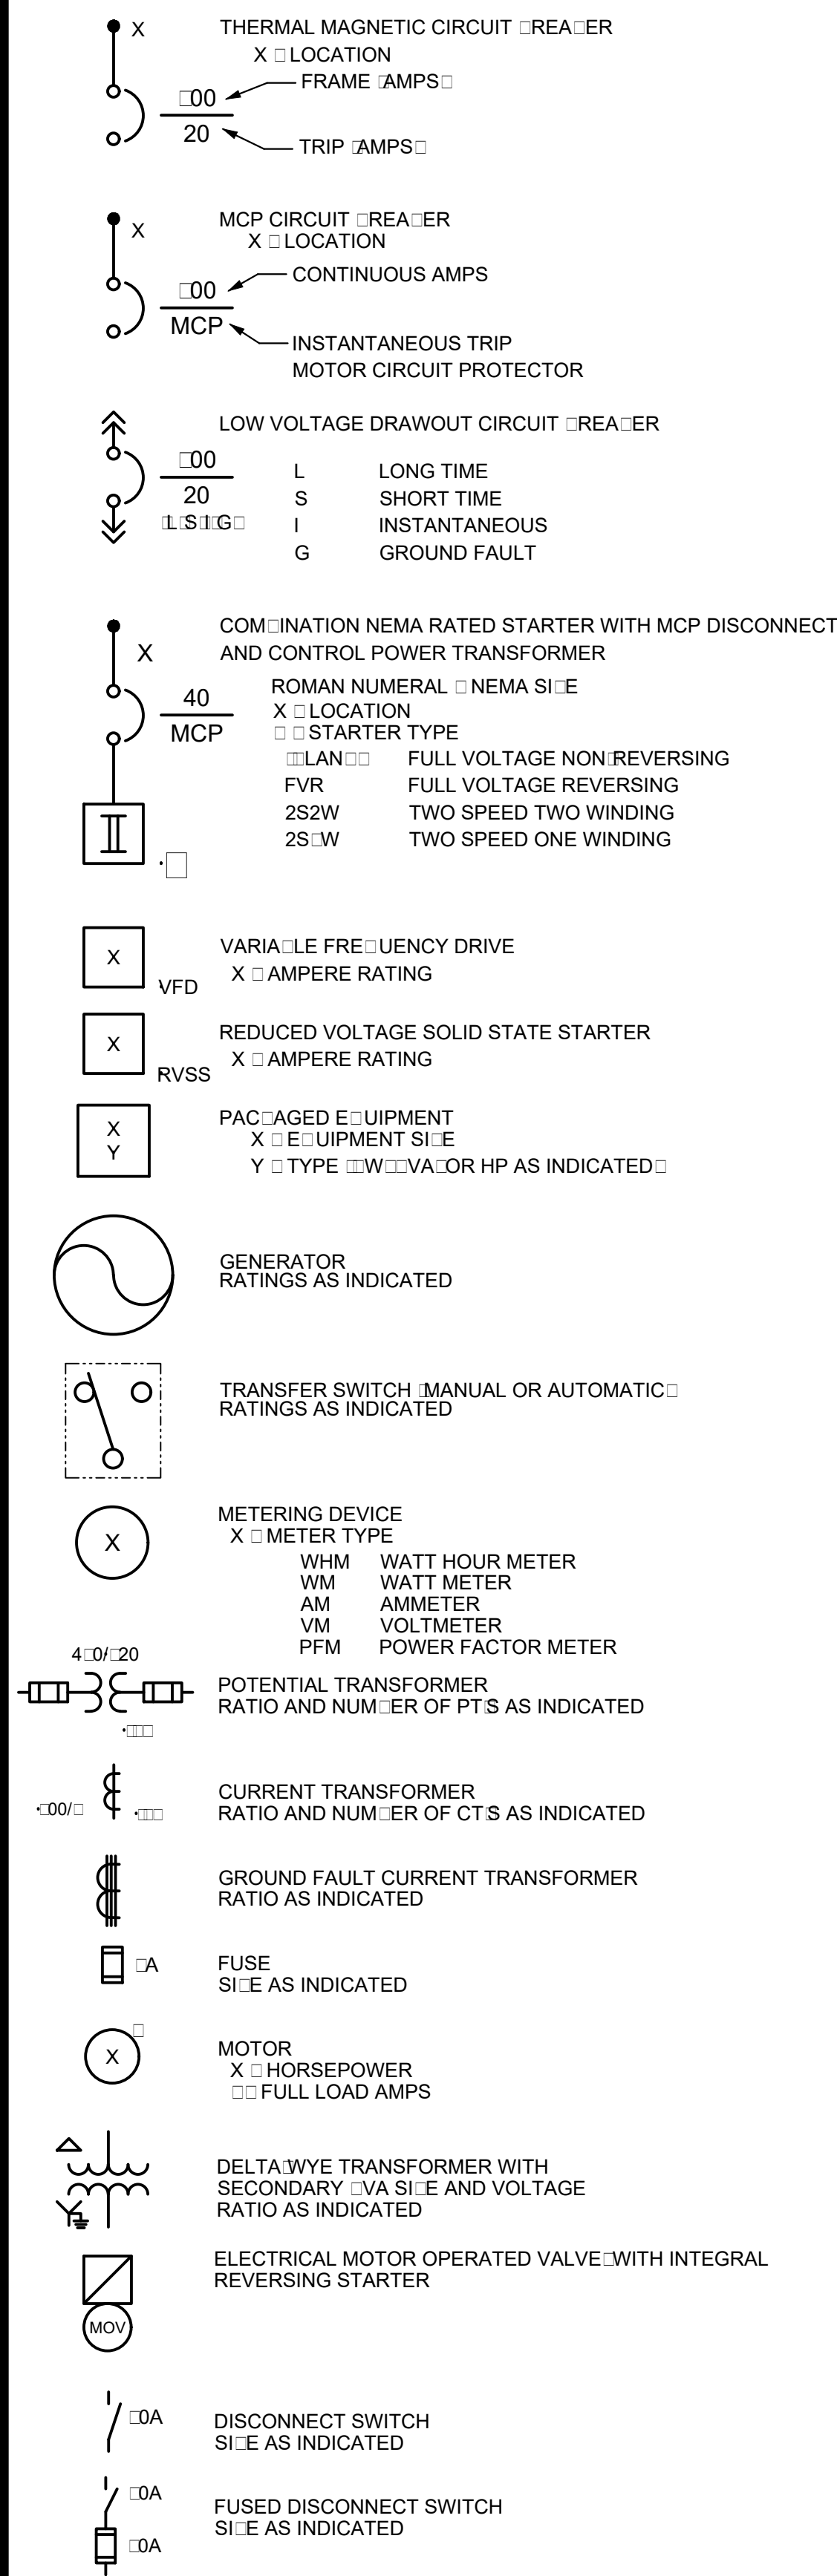


REV 000200

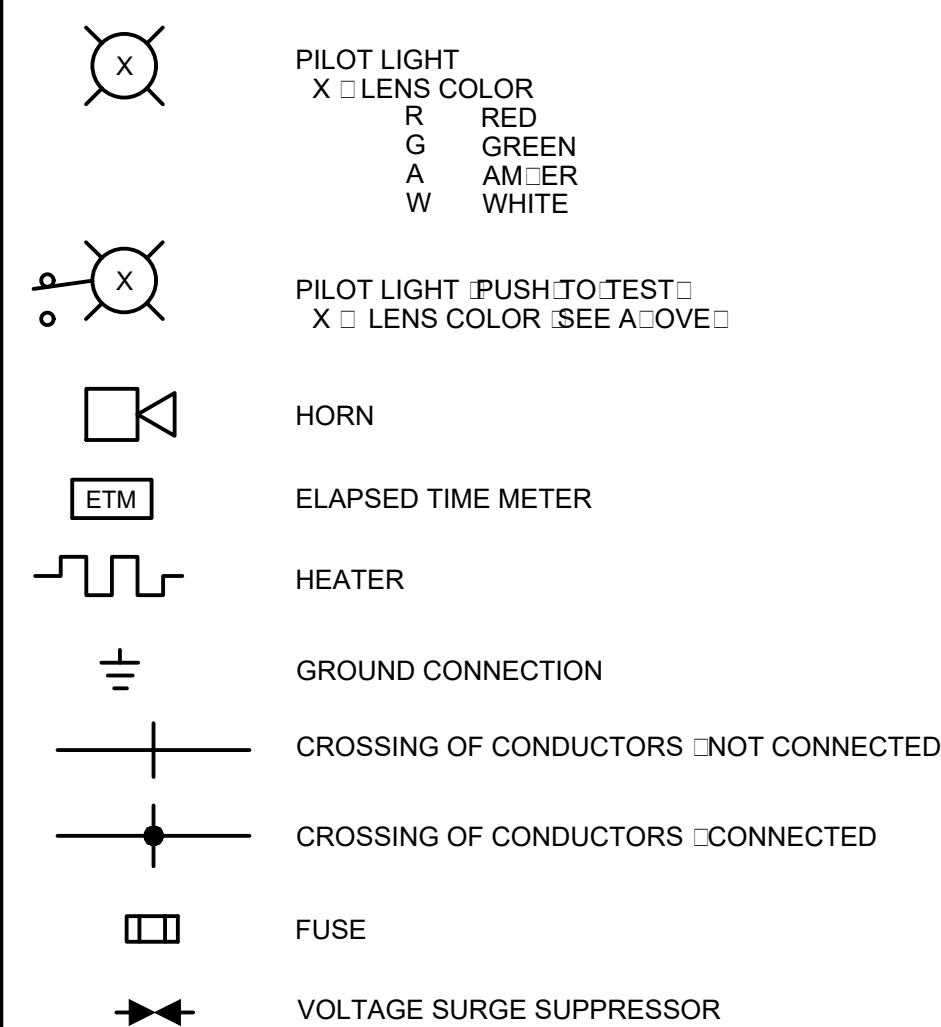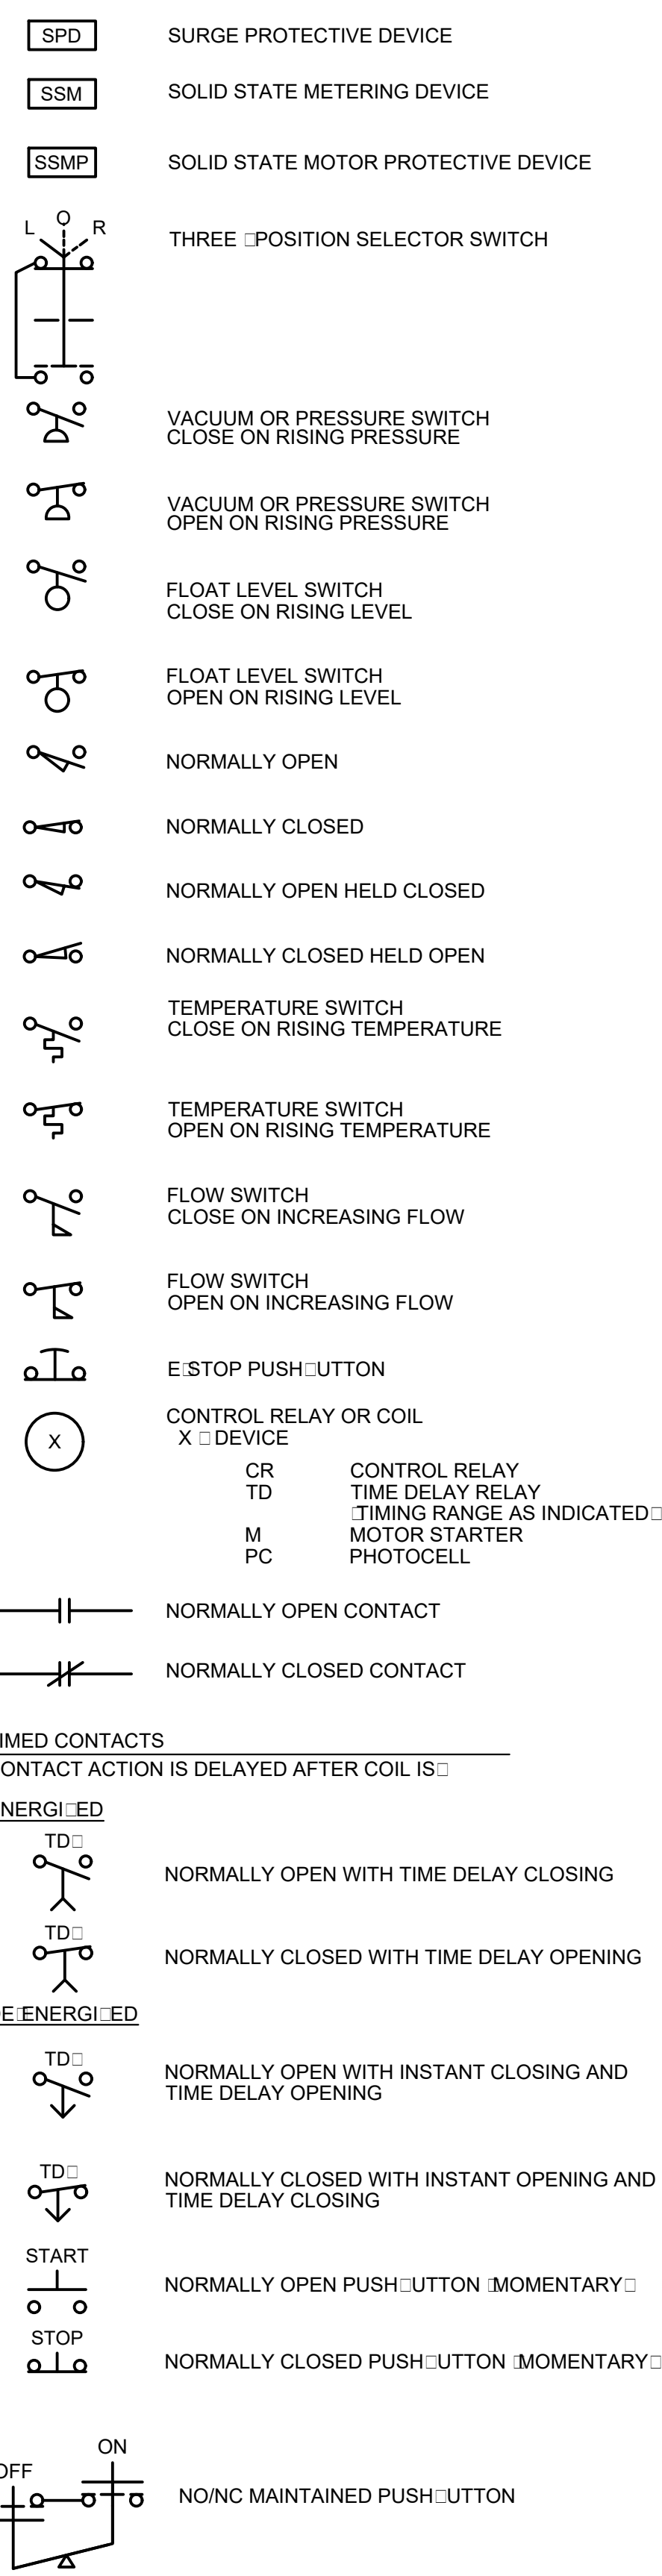


RECEPTACLES

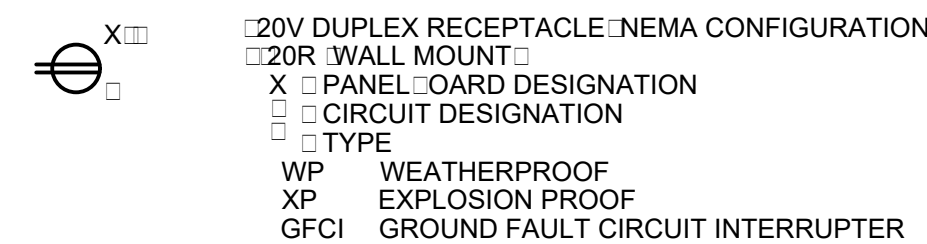


CONDUIT AND RACEWAY SYMBOLLOGY

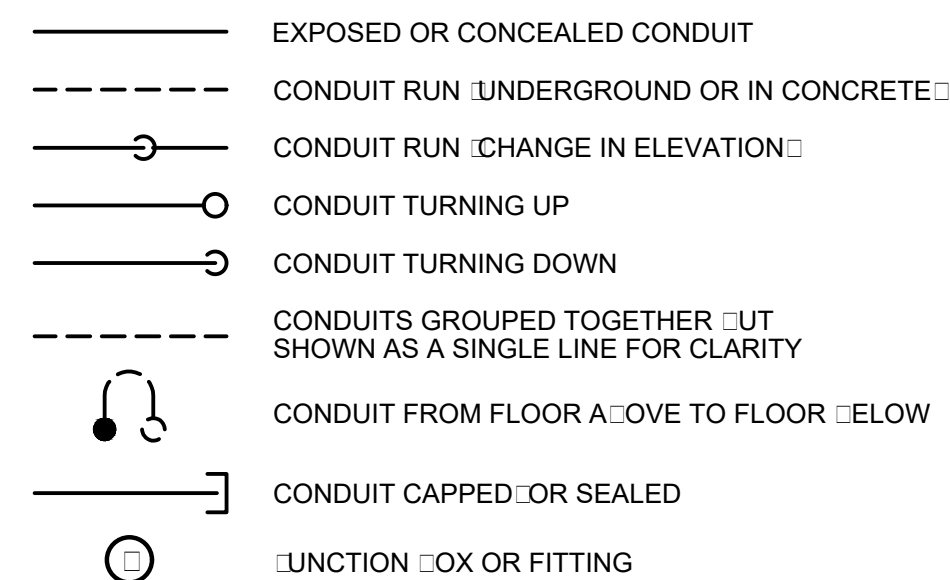


MISCELLANEOUS ELECTRICAL SYMBOLS

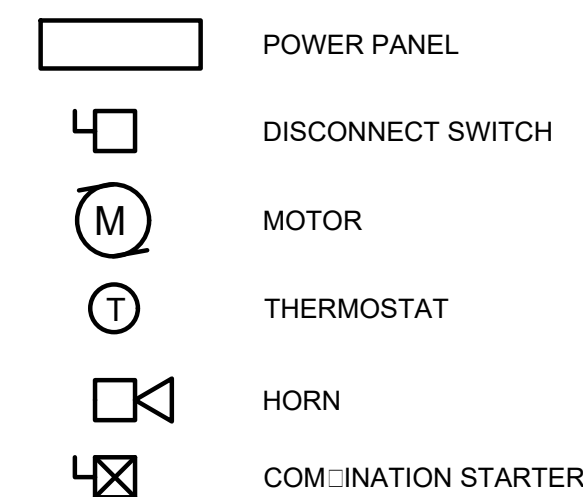

LIGHTING SYM□OLOGY













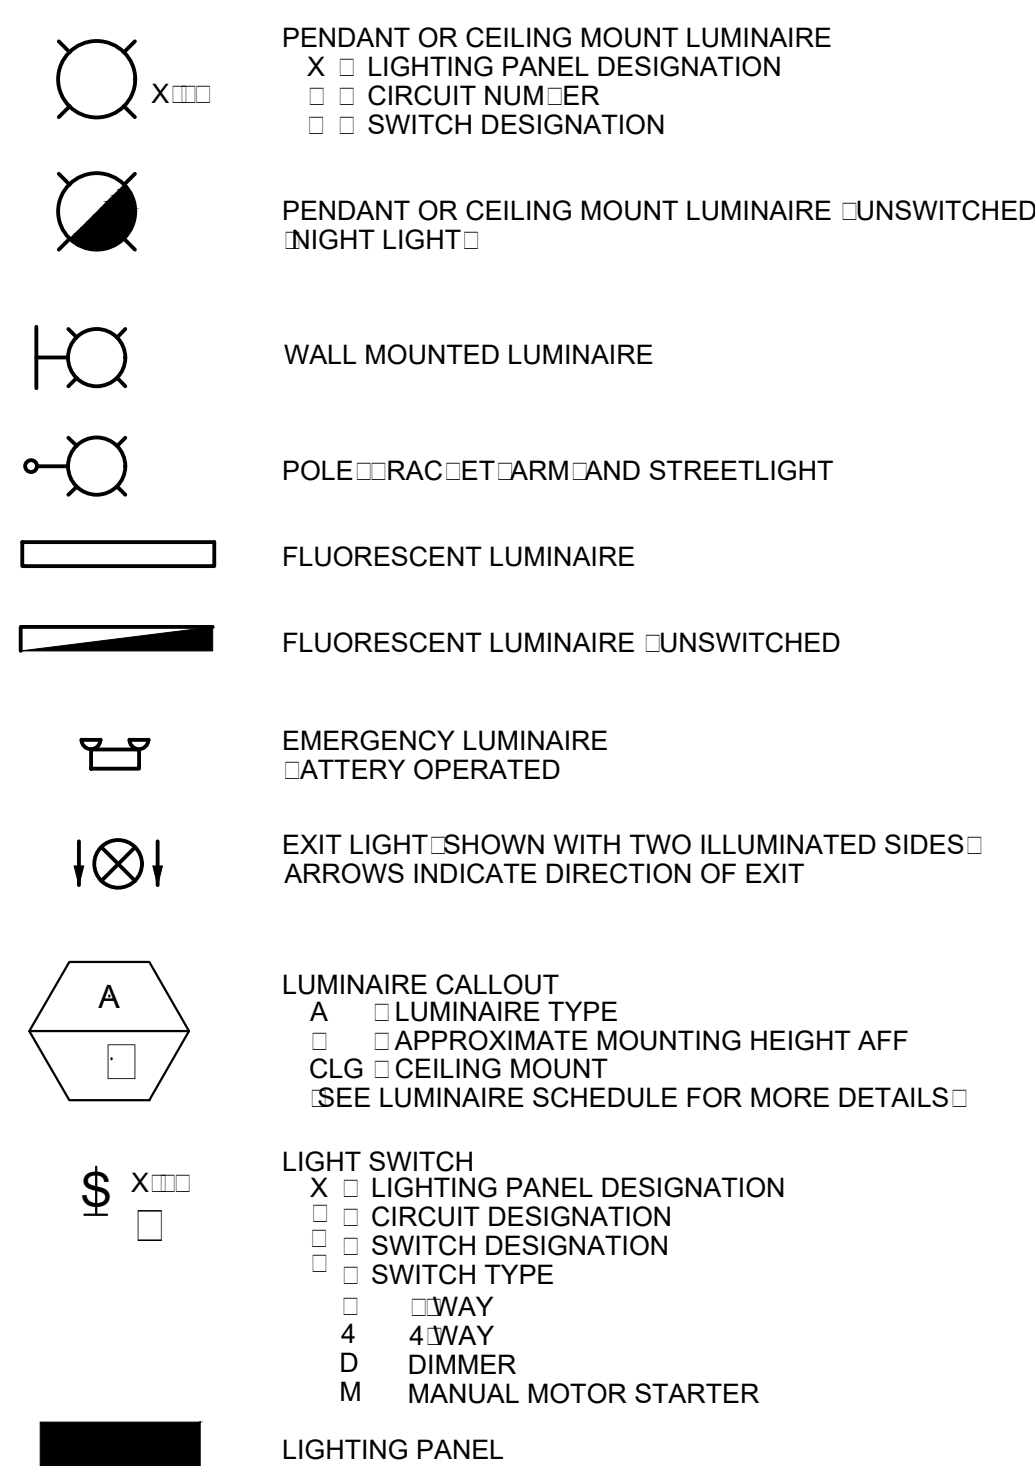


GROUNDING SYM□LOGY

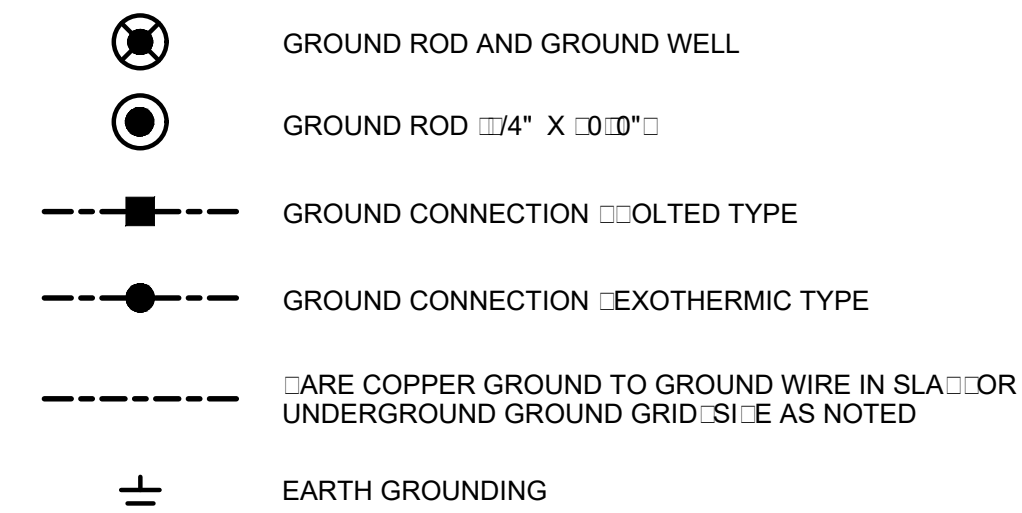

LAST SAVED BY: bmvong
PLOT DATE: Oct. 9, 20 SAVED PATH: C:\pworkdir\0497249

ELECTRICAL ABBREVIATIONS		GENERAL ELECTRICAL NOTES		ELECTRICAL DEMOLITION NOTES	
A AC AF AM ANN AS AT ATS AUTO AWG AMPERE/AUTOMATIC ALTERNATING CURRENT CIRCUIT BREAKER FRAME SIZE AMMETER ANNUNCIATOR ADJUSTABLE SPEED AMPERE TRIP AUTOMATIC TRANSFER SWITCH AUTOMATIC AMERICAN WIRE GAUGE ATT C R BATTERY CARE COPPER CAREER C CAP C C C CLF COM COMM COMP CP CPT CR CT CONDUIT/CLOSED CAPACITOR CIRCUIT BREAKER CONTROL FUNCTION BOX CIRCUIT CURRENT LIMITING FUSE COMMON COMMUNICATIONS COMPARTMENT CONTROL PANEL CONTROL POWER TRANSFORMER CONTROL RELAY CARD READER COLD ROLLED CURRENT TRANSFORMER DCS DISC DISTR DPDT DPST DISTRIBUTED CONTROL SYSTEM DISCONNECT DISTRIBUTION DOUBLE POLE DOUBLE THROW DOUBLE POLE SINGLE THROW E EMT ENCL EO ETM EMERGENCY ELECTRICAL METALLIC TUBING ENCLOSURE ELECTRICALLY OPERATED ELAPSED TIME METER F FDR FLA FLUOR FM FO FVR FVNR FREQUENCY/FUSE/FIXED FEEDER FULL LOAD AMPS FLUORESCENT FREQUENCY METER FIBER OPTIC FULL VOLTAGE REVERSING FULL VOLTAGE NON-REVERSING GEN GFCI GND GENERATOR GROUND FAULT CIRCUIT INTERRUPTER GROUND H HD HH HID HOA HPS HS H HAND HEAT DETECTOR HAND HOLE HIGH INTENSITY DISCHARGE HAND-OFF/AUTOMATIC HIGH PRESSURE SODIUM HAND SWITCH HERTZ I IMC INCAND IND INST I/O I ISO INSTRUMENTATION FUNCTION BOX INTERMEDIATE METALLIC CONDUIT INCANDESCENT INDICATION INSTANTANEOUS INPUT/OUTPUT SHORT CIRCUIT CURRENT AMPS ISOLATION UNCTION BOX A AIC CMIL VA BILO AMPERES BILO AMP INTERRUPTING CURRENT BILO CIRCULAR MILS BILOVOLT AMPERE L LCP LCS LOC LOR LOS LP LRA LS LSIG LTG LTS LOCAL LOCAL CONTROL PANEL LOCAL CONTROL STATION LOCAL LOCAL OFF-REMOTE LOC-OUT STOP PUSH-BUTTON LIGHTING PANEL LOC-ED ROTOR AMPS LEVEL SWITCH LONG TIME SHORT TIME INSTANTANEOUS GROUND FAULT LIGHTING LIGHTS M MA MCP MLO MOV MS MTS MOTOR CONTACTOR COIL MILLIAMPERE MOTOR CIRCUIT PROTECTOR MAIN LUGS ONLY MOTOR OPERATED VALVE MANUAL MOTOR STARTER MANUAL TRANSFER SWITCH NEUT NC NP NO NEUTRAL NORMALLY CLOSED NAMEPLATE NORMALLY OPENED O OL OPEN/OFF OVERLOAD PA P PC PCM PF PFM PH PL PNL PP POS POT PRI PT PT PWR PUBLIC ADDRESS PUSH-BUTTON/PULL-BOX PHOTOCELL PROCESS CONTROL MODULE POWER FACTOR POWER FACTOR METER PHASE PILOT LIGHT PANELBOARD POWER PANELBOARD POSITION POTENTIOMETER PRIMARY POTENTIAL TRANSFORMER PAN/TILT-ROOM POWER R RECPT RGS RMS RTU RVSS REMOTE RECEPTACLE RIGID GALVANIZED STEEL ROOT MEAN SQUARE REMOTE TERMINAL UNIT REDUCED VOLTAGE SOLID STATE SEL SW SE SHLD SIG SP SP HTR SPDT SPST SSM SSMP SSS ST-SH STR SSTU SW SW/D SWGR SELECTOR SWITCH SEQUENCE SHIELDED SIGNAL SPARE SPACE HEATER SINGLE POLE DOUBLE THROW SINGLE POLE SINGLE THROW SOLID STATE METER SOLID STATE MOTOR PROTECTOR SOLID STATE STARTER SHUNT TRIP STARTER SOLID STATE TRIP UNIT SWITCH SWITCHBOARD SWITCHGEAR TACH T TERM TM TD TS TX TACHOMETER TERMINAL BOX TERMINAL REPEAT CYCLE TIMER TIME DELAY RELAY TEMPERATURE SWITCH TRANSFORMER UPS UNINTERRUPTIBLE POWER SUPPLY V VA VAR VFD VM VP VOLTAGE/VOLTS VOLT AMPERE VOLT AMPERE REACTIVE VARIABLE FREQUENCY DRIVE VOLTMETER VAPOR PROOF W WM WP WATTS/WIRE WATT METER WEATHERPROOF XFMR XMTR XP TRANSFORMER TRANSMITTER EXPLOSION PROOF 20 2 22 24 ALL RACEWAYS AND EQUIPMENT SHALL BE INSTALLED AND GROUNDED IN ACCORDANCE WITH THE 2014 EDITION OF THE NATIONAL ELECTRICAL CODE AND APPLICABLE LOCAL CODES THE CONTRACTOR SHALL VERIFY THE EXACT LOCATION OF TERMINAL BOXES AND CONDUIT ENTRANCES OF ALL EQUIPMENT AGAINST APPROVED SHOP DRAWINGS BEFORE STUDING UP CONDUITS REFER TO SPECIFICATION SECTION 2.0 FOR REQUIREMENTS RELATED TO FLEXIBLE CONDUIT INSTALLATION CONDUIT RUNS ARE SHOWN DIAGRAMMATICALLY ONLY AND SHALL BE INSTALLED IN A MANNER TO PREVENT CONFLICTS WITH EQUIPMENT OR STRUCTURAL CONDITIONS EXPOSED CONDUIT SHALL BE INSTALLED PARALLEL OR PERPENDICULAR TO BEAMS AND WALLS. REFER TO SPECIFICATION SECTION 2.0 CONDUIT STUDS SHALL NOT BE MORE THAN 3 INCHES FROM THE CENTERLINE OF TERMINAL BOXES IN THE EVENT OF INTERFERENCE BETWEEN ELECTRICAL EQUIPMENT SHOWN ON THE DRAWINGS AND OTHER EQUIPMENT, THE CONTRACTOR SHALL NOTIFY THE ENGINEER IN WRITING AND THE ENGINEER SHALL APPROVE PROPOSED CHANGES BEFORE THEY ARE MADE ALL SURFACE MOUNTED PANELS AND PANELBOARDS ON THE INTERIOR OF EXTERIOR WALLS ABOVE GRADE OR IN OTHER LOCATIONS CONSIDERED DAMP OR WET SHALL BE MOUNTED SO AS TO MAINTAIN A 1/4 INCH MINIMUM AIR SPACE BETWEEN THE ENCLOSURE AND THE WALL LOCATION OF PULLBOXES ARE APPROXIMATE. THE CONTRACTOR SHALL COORDINATE EXACT LOCATION WITH MECHANICAL PIPING AND SHALL BE 3 INCHES MINIMUM AWAY FROM MECHANICAL PIPING FLOW LINES ONLY MAJOR PULLBOXES ARE SHOWN. THE CONTRACTOR SHALL PROVIDE ADDITIONAL PULLBOXES WHERE REQUIRED TO MAKE A WORKABLE INSTALLATION THE WORK SHALL BE PERFORMED IN ACCORDANCE WITH THE DETAILS WHETHER OR NOT THEY ARE REFERENCED ON THE DRAWINGS ALL CONDUIT RUNS CROSSING EXPANSION JOINTS SHALL HAVE EXPANSION OR EXPANSION AND DEFLECTION TYPE FITTINGS FOR LOCATIONS OF EXPANSION JOINTS. REFER TO THE STRUCTURAL DWGS LUMINAIRES SHALL BE MOUNTED ACCORDING TO THE MOUNTING HEIGHT GIVEN ON THE DRAWINGS WITH THE DISTANCE BEING MEASURED FROM THE BOTTOM OF THE LUMINAIRE TO THE FINISHED FLOOR. THE APPROPRIATE MOUNTING BRACKETS AND HARDWARE SHALL BE SUPPLIED ALL PANELBOARDS SHALL BE MOUNTED SO THAT THE DISTANCE FROM THE CENTERLINE OF THE TOP CIRCUIT BREAKER OPERATING HANDLE IN THE UPPERMOST POSITION TO THE FINISHED FLOOR SHALL NOT EXCEED 6'7" THE WIRING DIAGRAMS QUANTITY AND SIZE OF WIRES AND CONDUIT REPRESENT A SUGGESTED ARRANGEMENT BASED UPON SELECTED STANDARD COMPONENTS OF ELECTRICAL EQUIPMENT. MODIFICATIONS ACCEPTABLE TO THE ENGINEER MAY BE MADE BY THE CONTRACTOR TO ACCOMMODATE EQUIPMENT ACTUALLY PURCHASED. THE BASIC SEQUENCE AND METHOD OF CONTROL MUST BE MAINTAINED AS INDICATED ON THE DRAWINGS AND/OR SPECIFICATIONS CONNECTIONS BETWEEN RIGID CONDUIT AND MOTOR TERMINAL BOXES OR SIMILAR EQUIPMENT SUBJECT TO VIBRATION SHALL BE FLEXIBLE LIQUID TIGHT CONDUIT CONDUITS SHALL BE TERMINATED SO AS TO PERMIT NEAT CONNECTION TO MOTORS AND OTHER EQUIPMENT CONDUITS FOR FUTURE EQUIPMENT OR EXTENSIONS SHALL BE TERMINATED AS SHOWN IN DETAIL OR AS SPECIFIED MCC AND SWITCHGEAR COMPARTMENT DESIGNATIONS SHALL BE AS FOLLOWS LAN/SPACE CONTAINS NECESSARY BUS AND HARDWARE FOR FUTURE ADDITION OF BREAKERS OR STARTERS SPARE CONTAINS A COMPLETE INSTALLED BREAKER OR STARTER AVAILABLE FOR FUTURE USE ALL MOTOR STARTER CONTROL POWER TRANSFORMERS SHALL BE SIZED TO PROVIDE SUFFICIENT VOLT AMPERE CAPACITY FOR OPERATING ALL LOCAL AND REMOTE ELECTRICAL DEVICES ASSOCIATED WITH CONTROL OF THE MOTOR IN ADDITION TO THE STARTER COIL MOTOR CONTROL CENTERS AND ALL FREE STANDING PANELS SHALL BE SET ON CONCRETE HOUSEKEEPING PADS WITH LEVELING CHANNELS EMBEDDED IN THE PAD ALL RECEPTACLES IN OUTDOOR AND ANTICIPATED WET AREAS SHALL BE GROUND FAULT CIRCUIT INTERRUPTER RECEPTACLES WITH WEATHERPROOF COVERS ELECTRICAL CONTRACTOR SHALL VISIT THE SITE PRIOR TO BIDDING THE PROJECT TO VERIFY THE SCOPE OF WORK WITH FIELD CONDITIONS. PARTICULAR ATTENTION SHOULD BE GIVEN TO NEW CONDUIT RUNS IN EXISTING BUILDINGS EQUIPMENT LOCATIONS SHALL BE IN STRICT ACCORDANCE WITH OWNER'S REQUIREMENTS FOR LIGHTING AND RECEPTACLE SYSTEMS, ONLY CIRCUIT NUMBERS ARE SHOWN. CONTRACTOR SHALL PROVIDE ALL NECESSARY CONDUITS, WIRES, FITTINGS, FUNCTION BOXES AND ALL NECESSARY COMPONENTS SHOWN OR NOT SHOWN ON THE DRAWINGS. TO MAKE THE ELECTRICAL INSTALLATION COMPLETE AND OPERATIONAL, ALL CONDUIT RUNS SHALL BE CONCEALED UNLESS INDICATED OTHERWISE. CIRCUIT LOADING SHALL BE AS INDICATED IN THE PANEL SCHEDULES. ALL LIGHTING AND RECEPTACLE CIRCUITS SHALL INCLUDE GROUND WIRE 1 2 3 0 GRAPHIC SCALE DESIGNED BY: C. REYNOLDS DRAWN BY: K. SHINGANE DESIGN CHECK BY: DRAFTING CHECK BY: REVISIONS APPROVAL SHEET DATE NO. AS-BUILT: REF. X-XXXX LONG BEACH MUNICIPAL URBAN STORMWATER TREATMENT (MUST) WETLAND PHASE 1C - 901 DE FOREST AVE GENERAL ELECTRICAL NOTES AND ABBREVIATIONS FN: WL_GE-002 DATE: 8/17/18 PLOT SCALE: 1=1 NO. R- XXXX SHEET X OF XX DRAWING NO. GE-2 JOB NO. PWXXXX XX FIELD BOOK X.X.X. PAGE X.X.X. REV 0020 REV 0020					

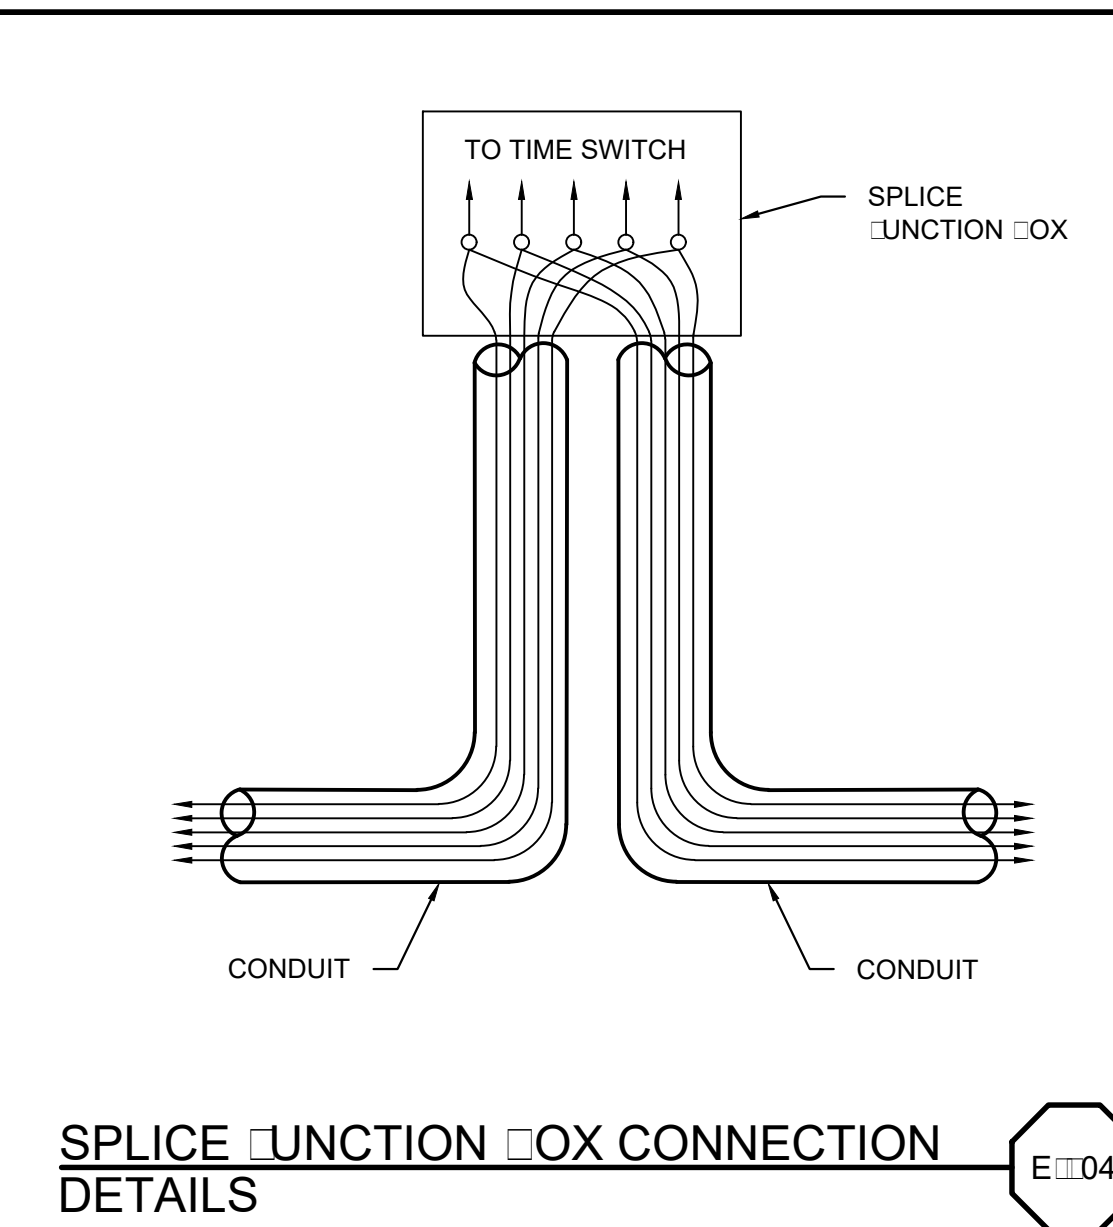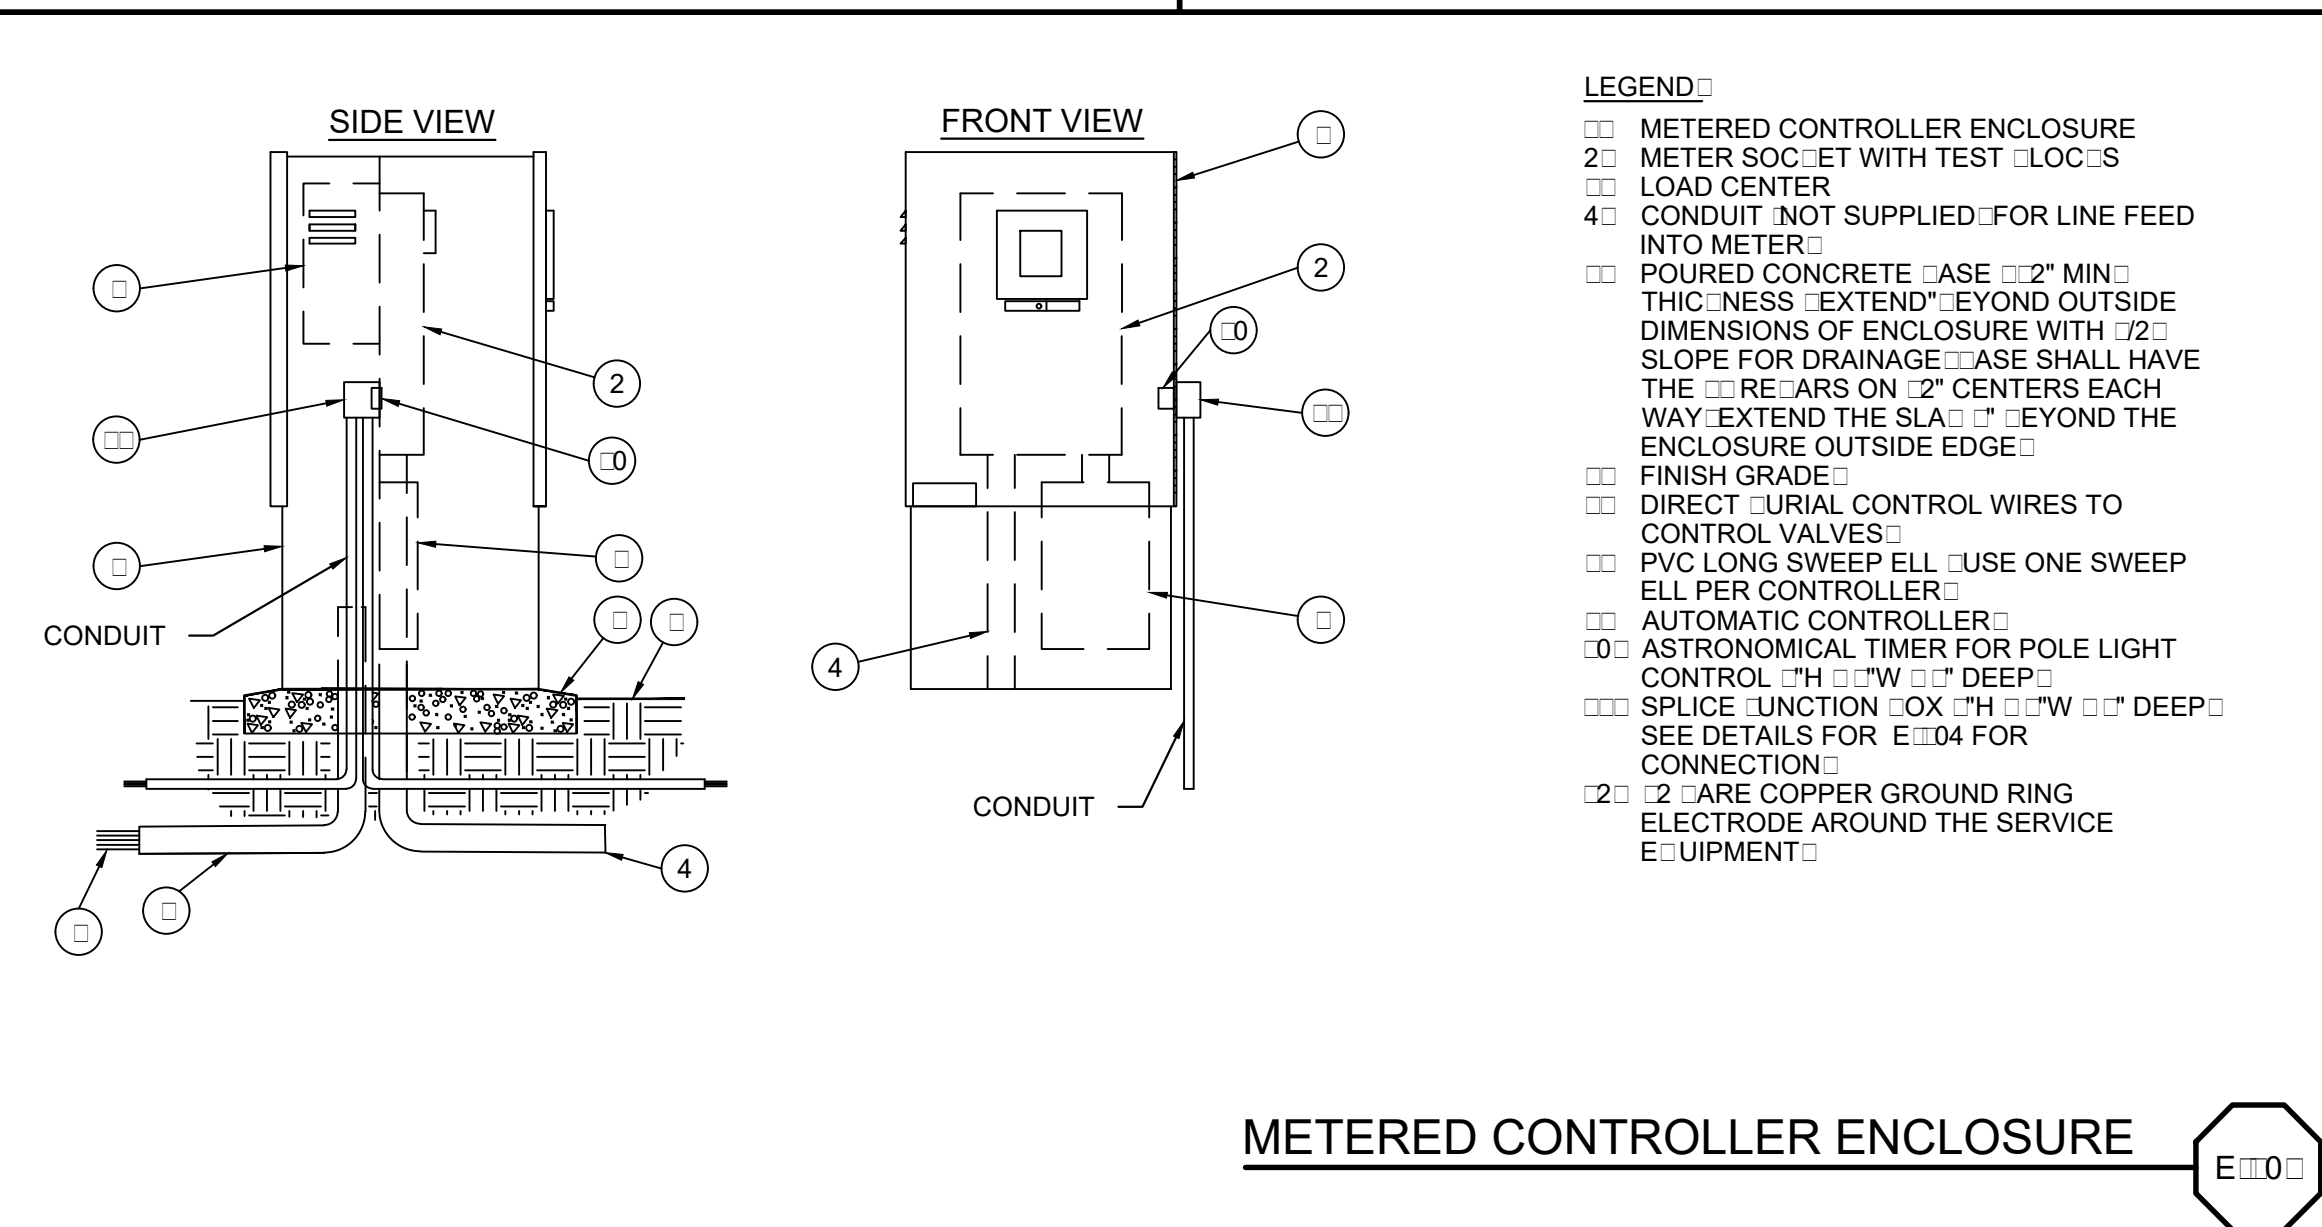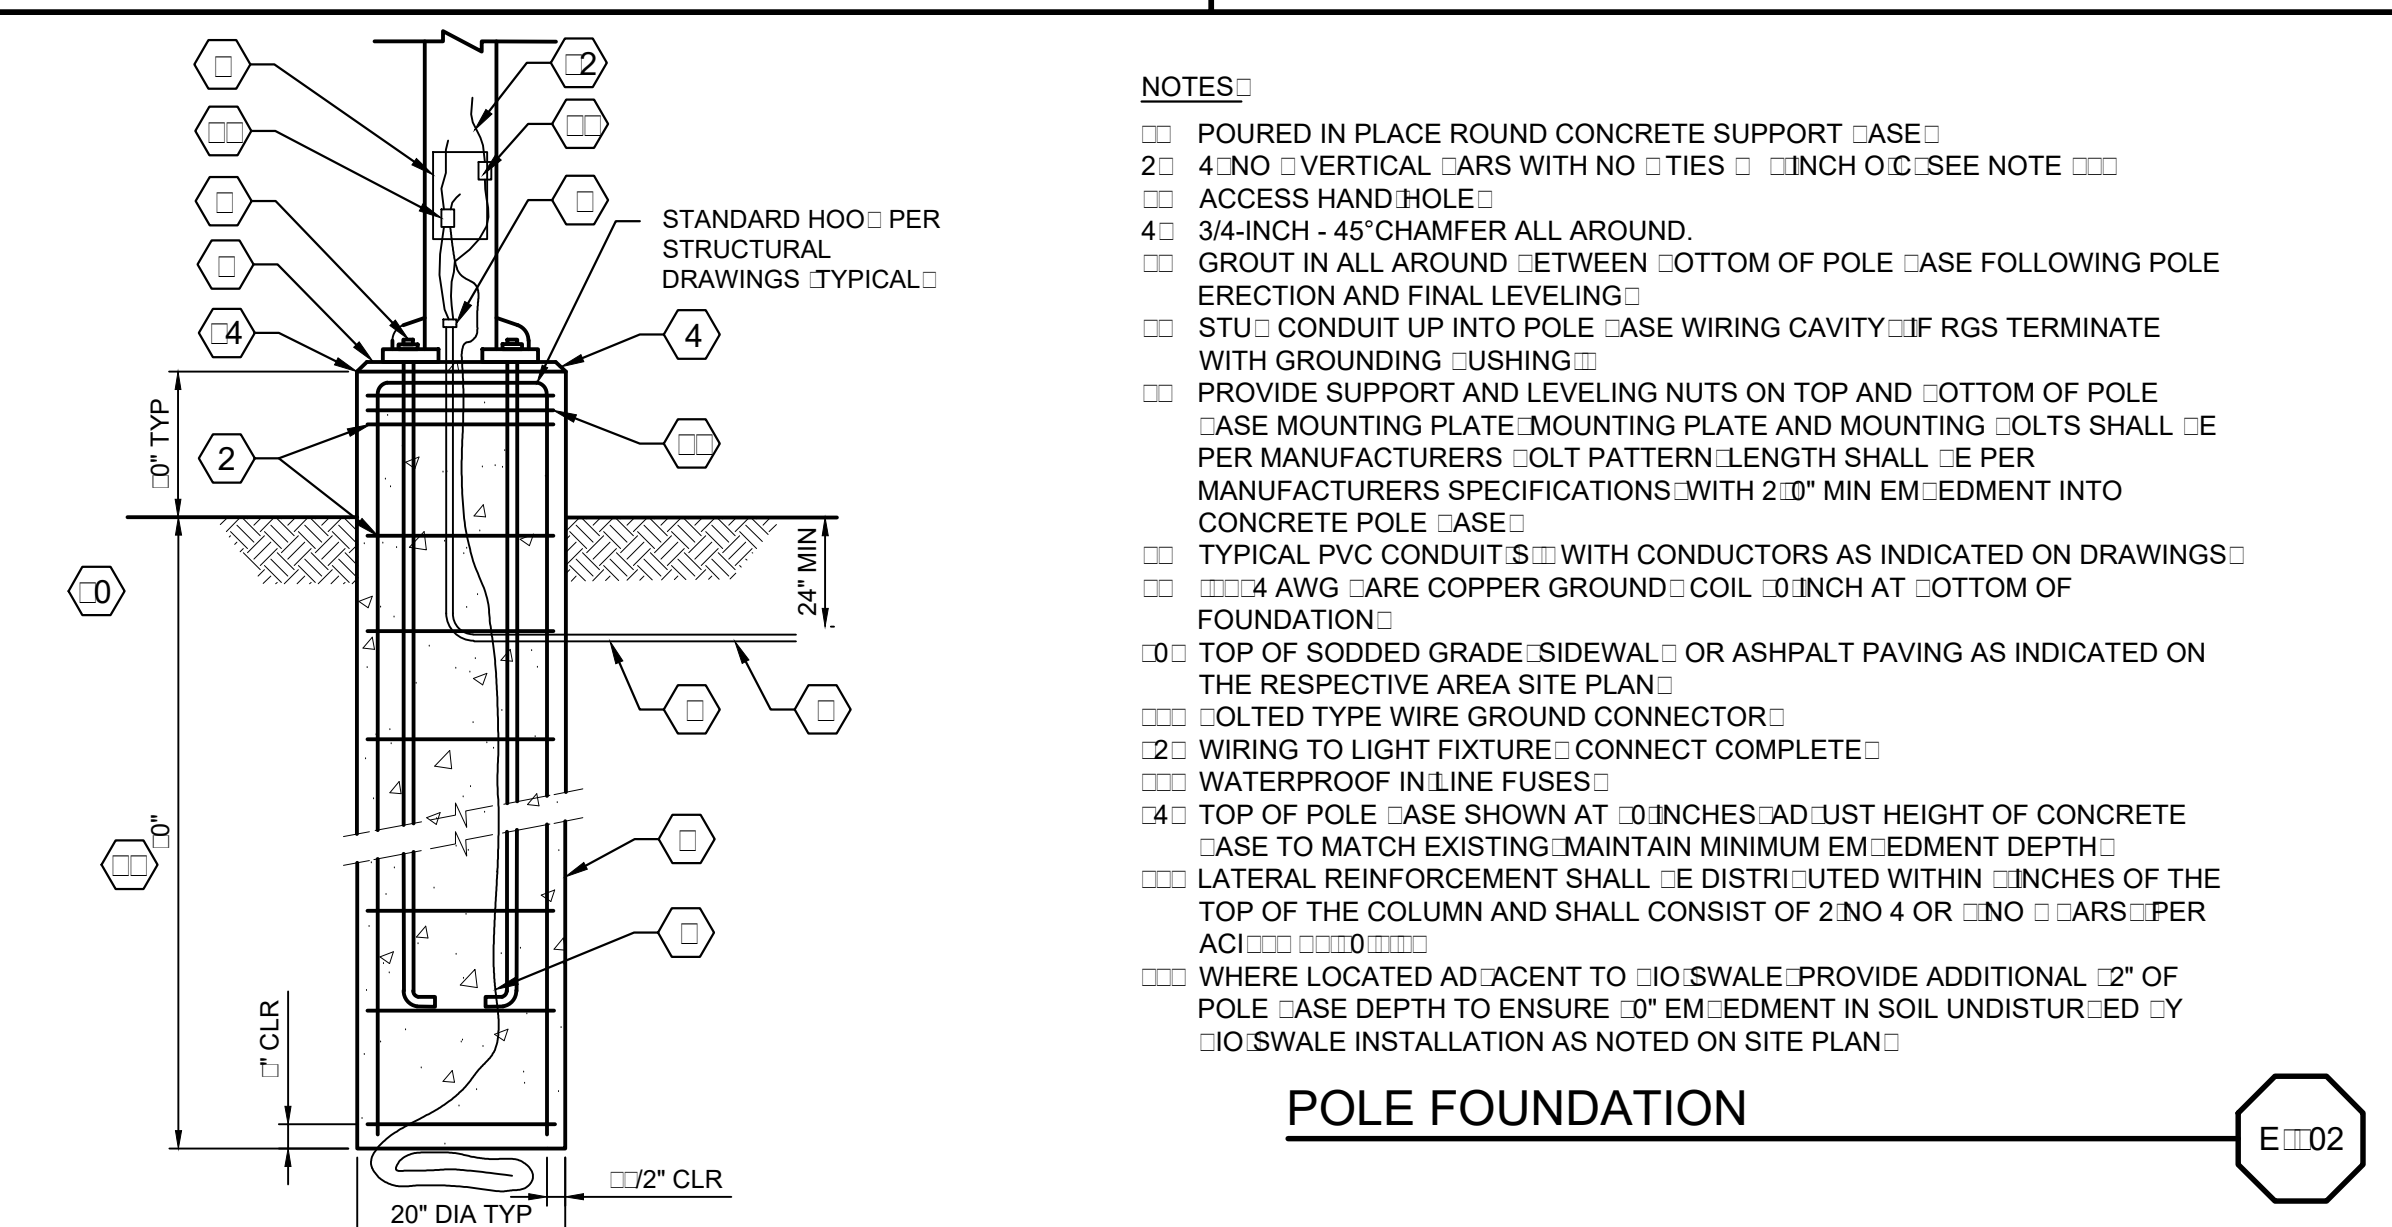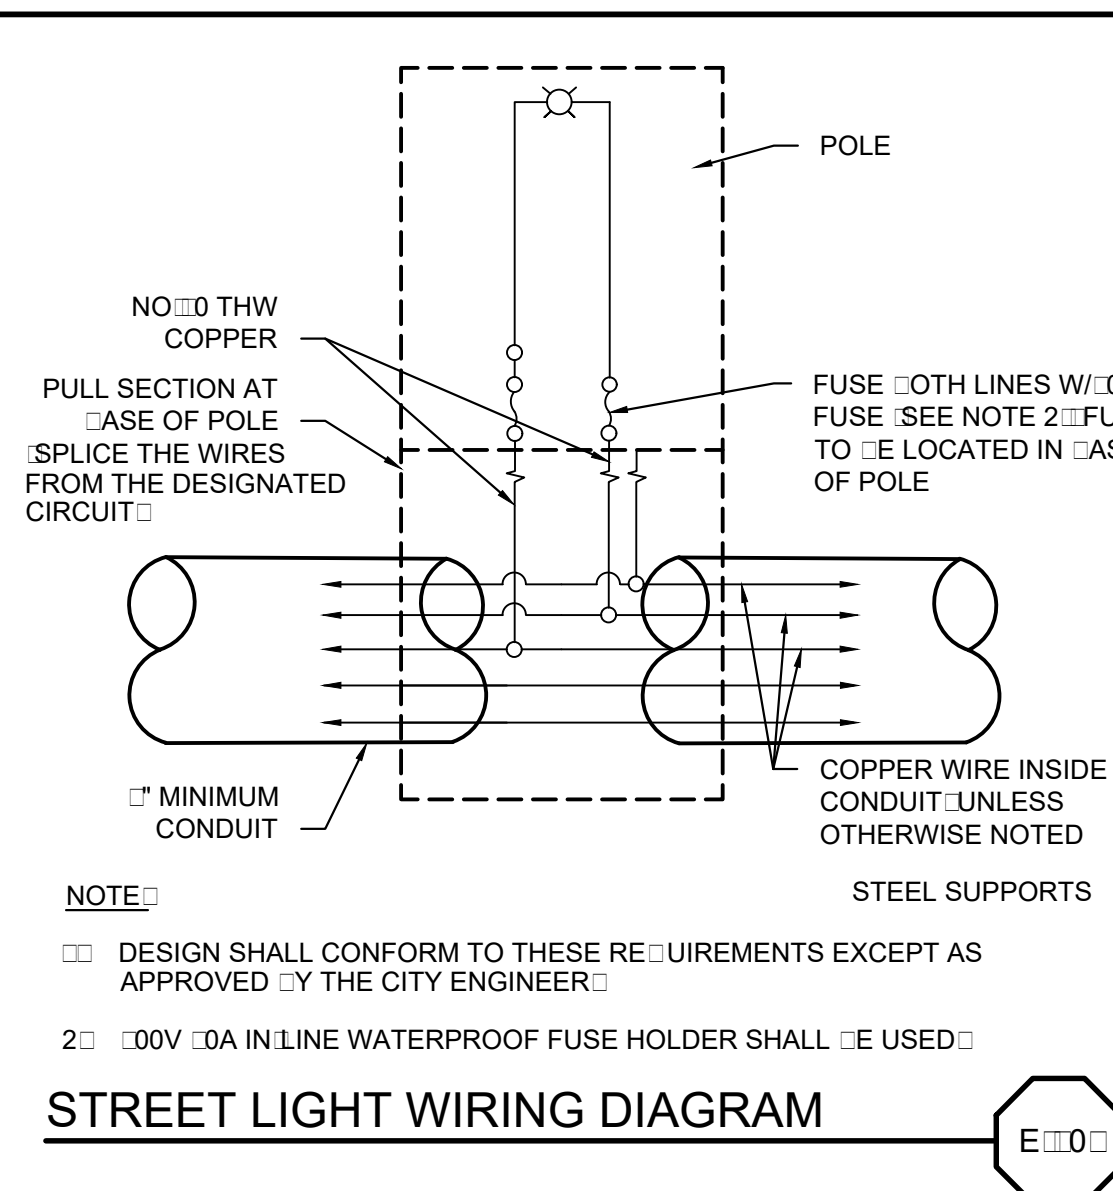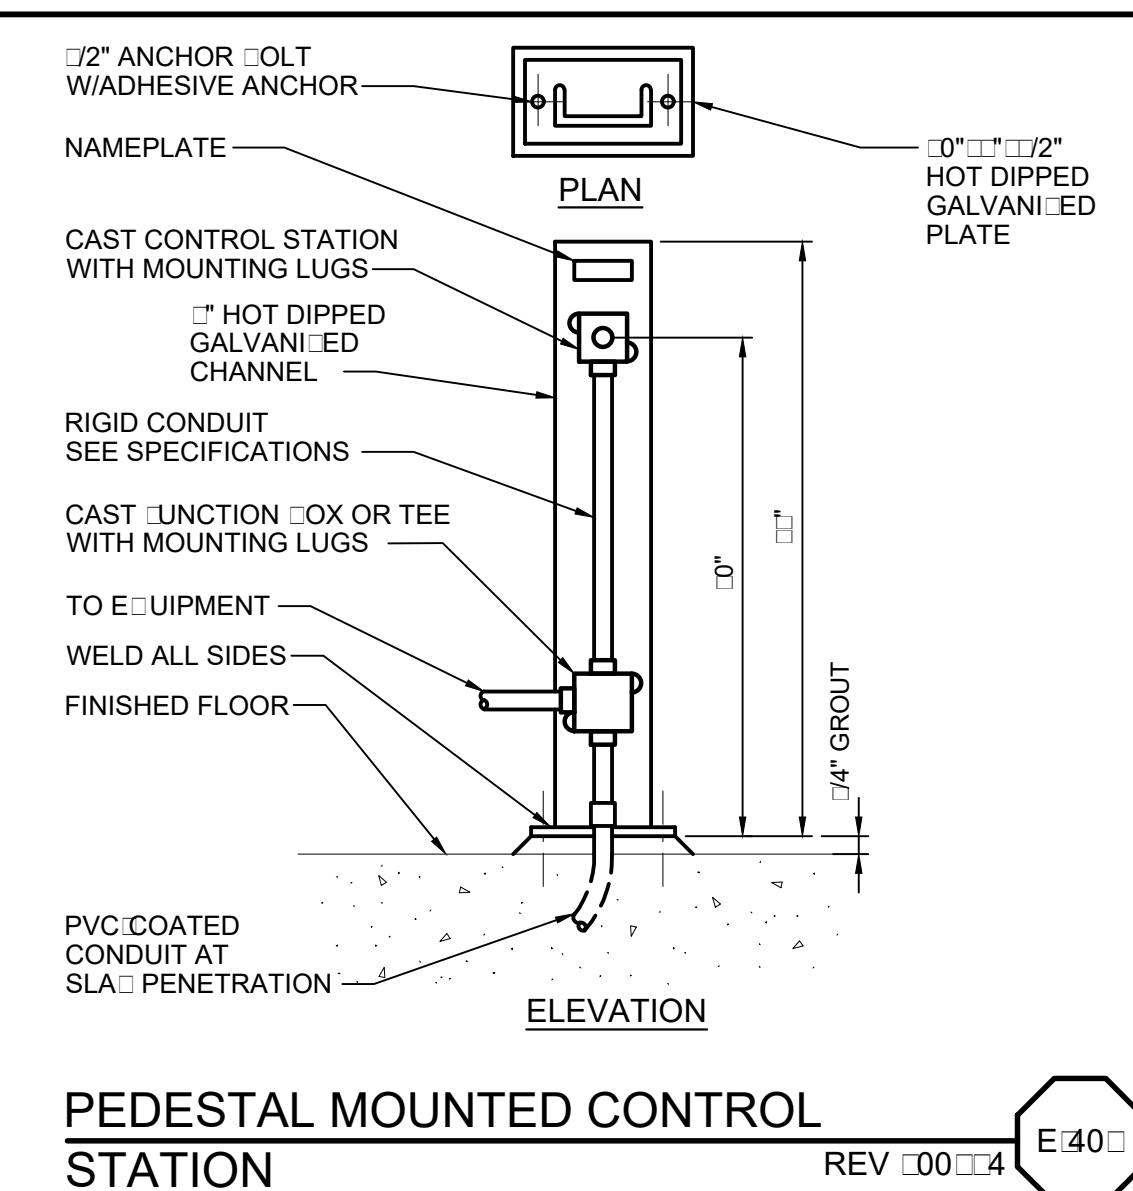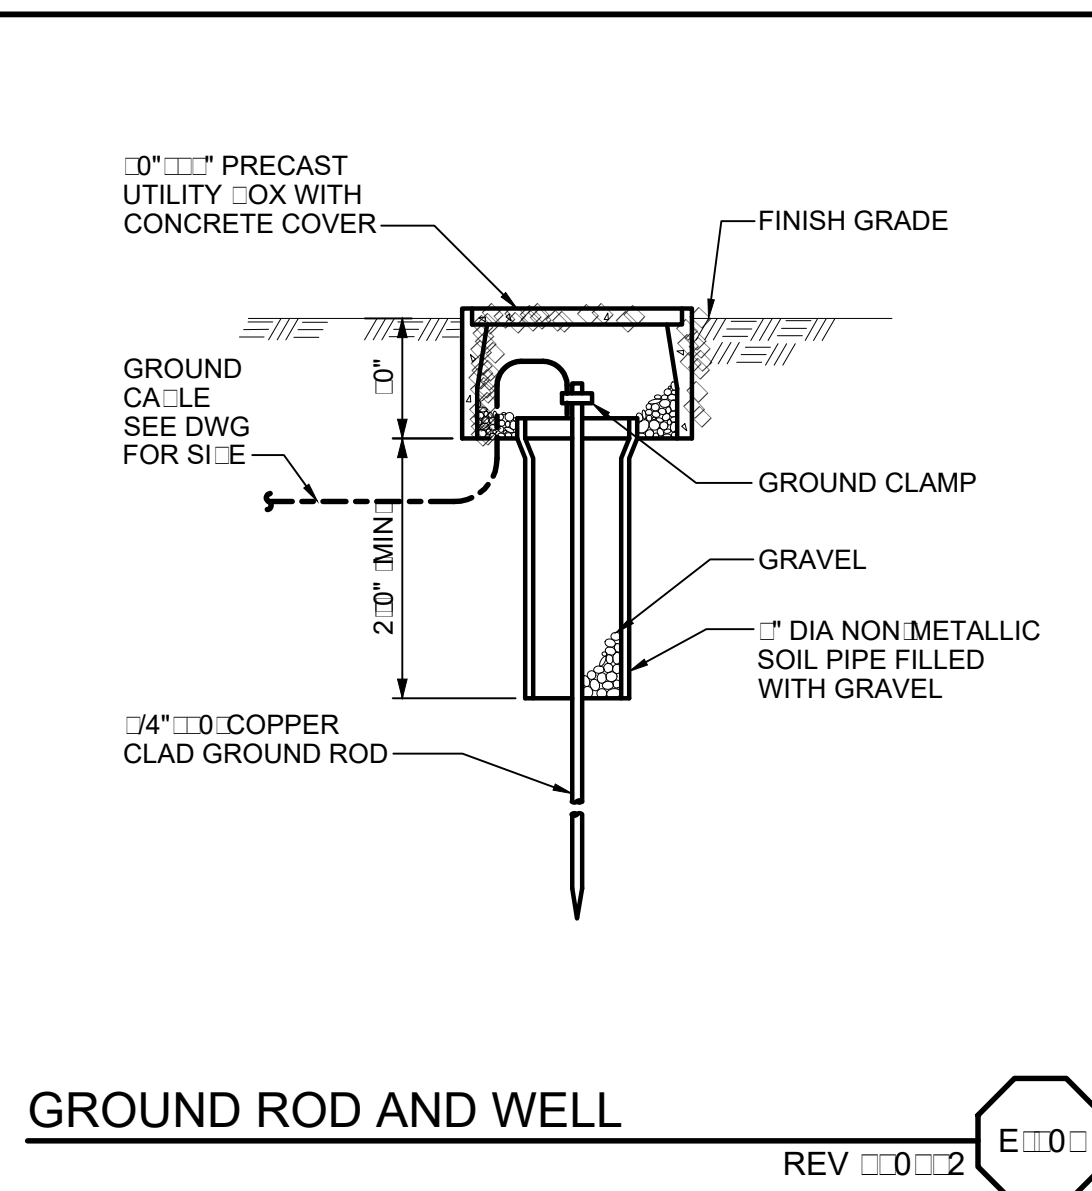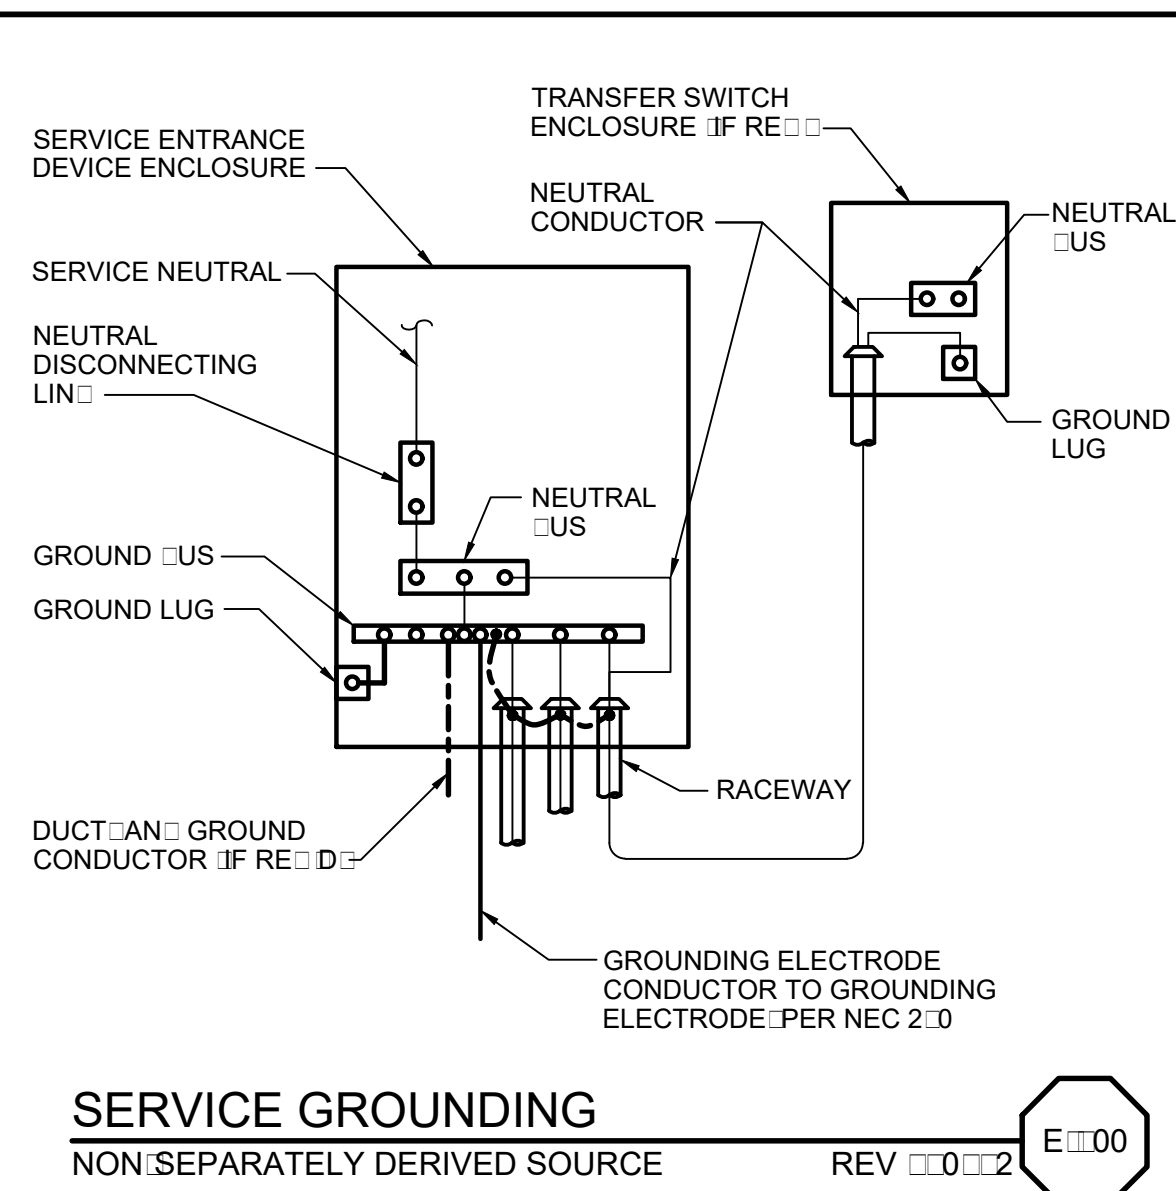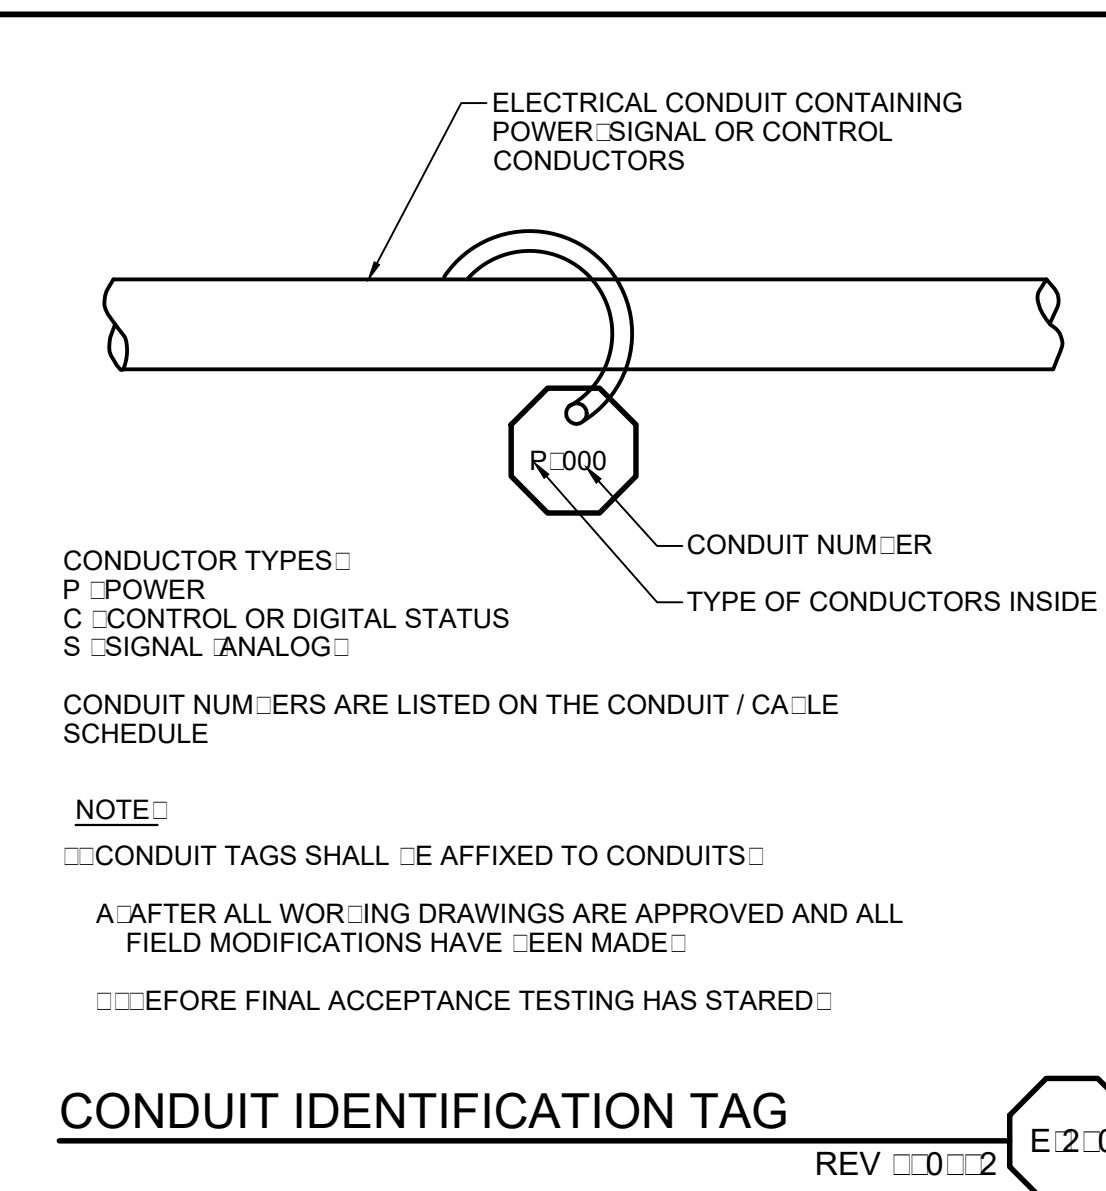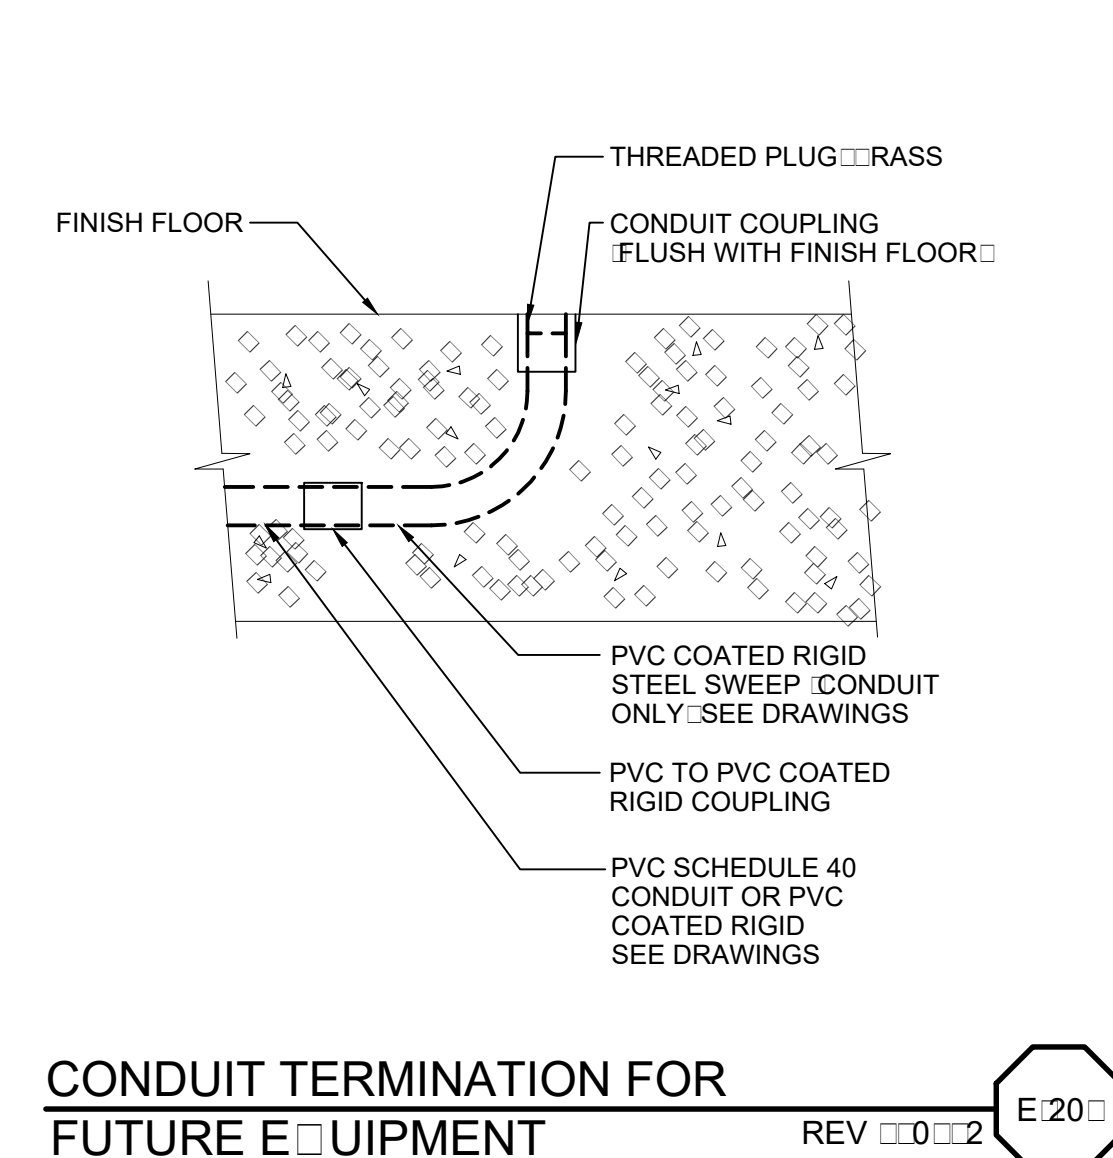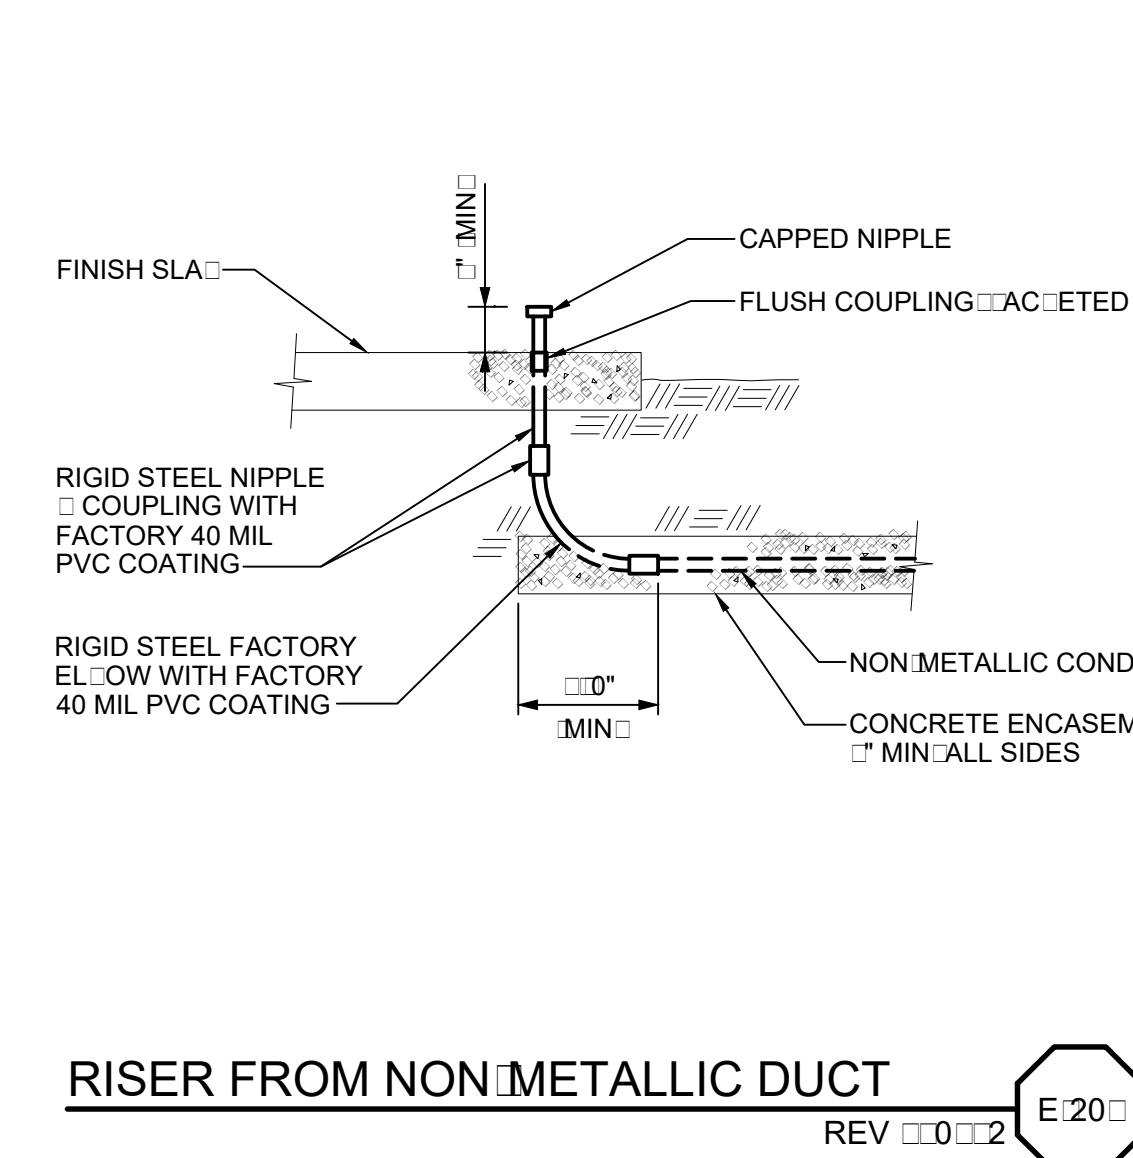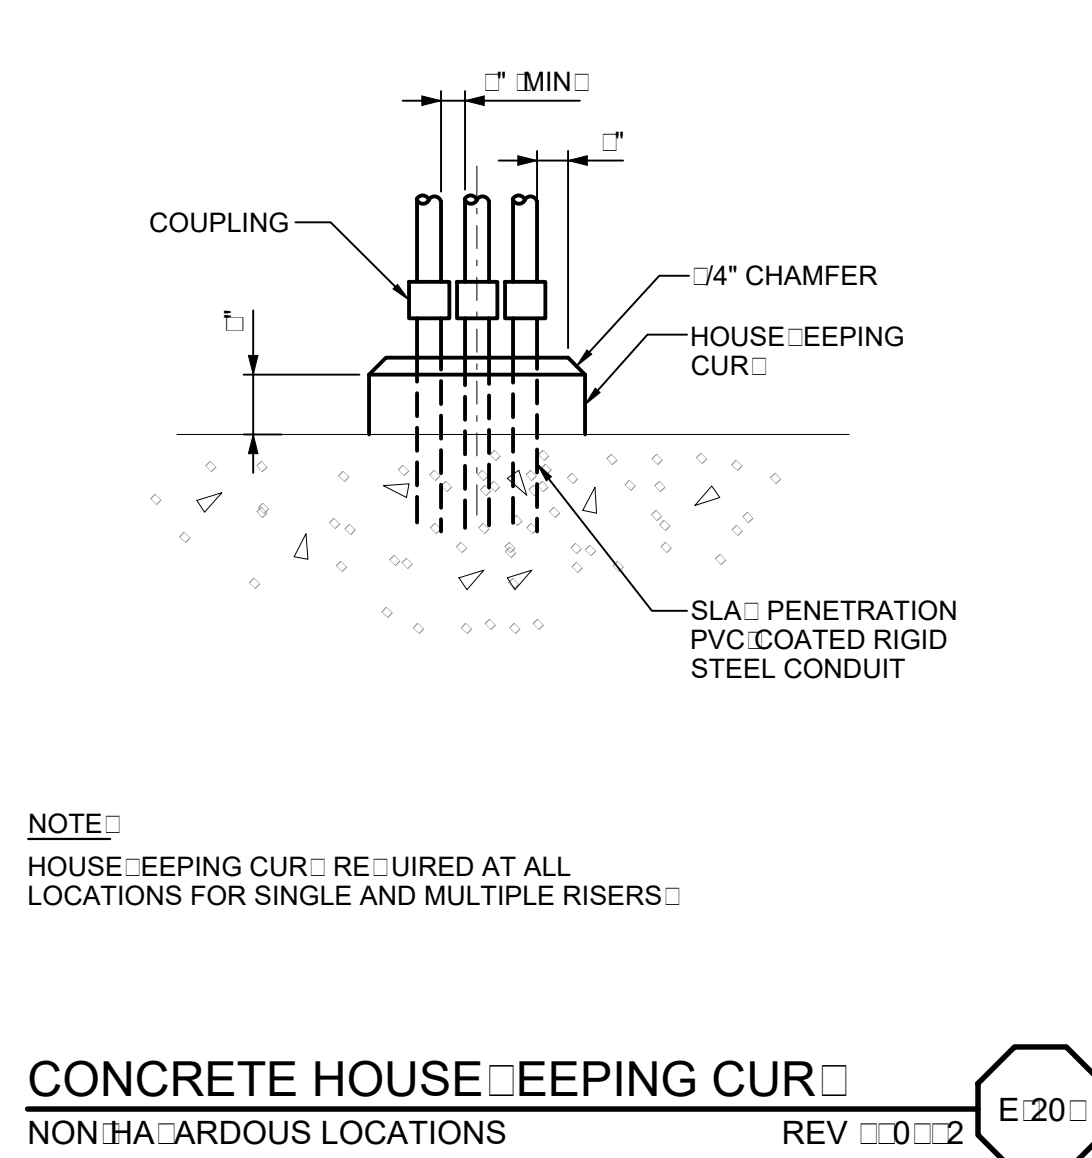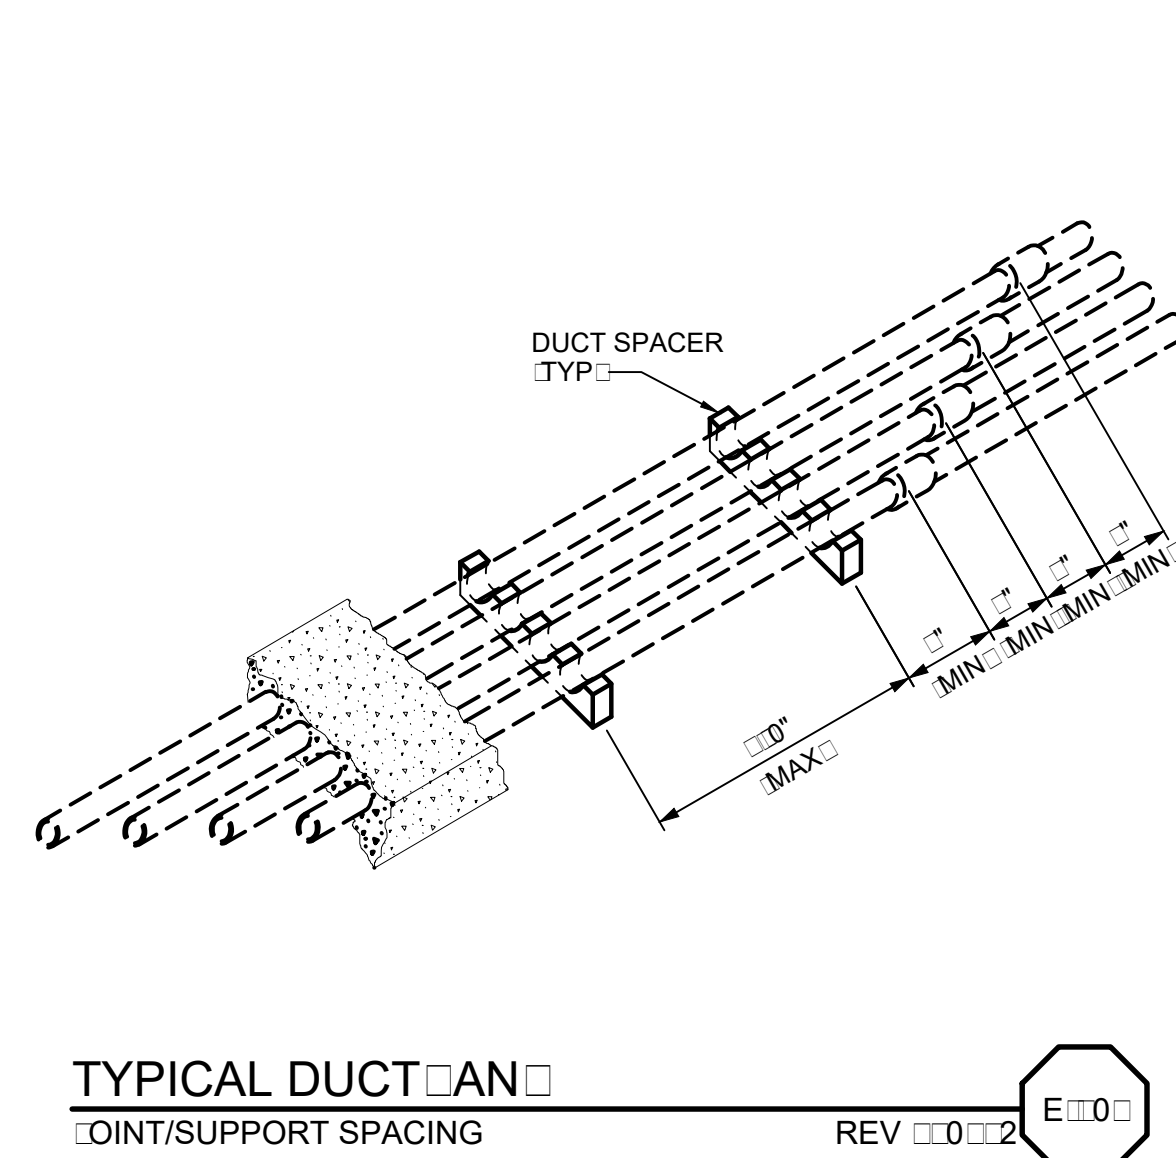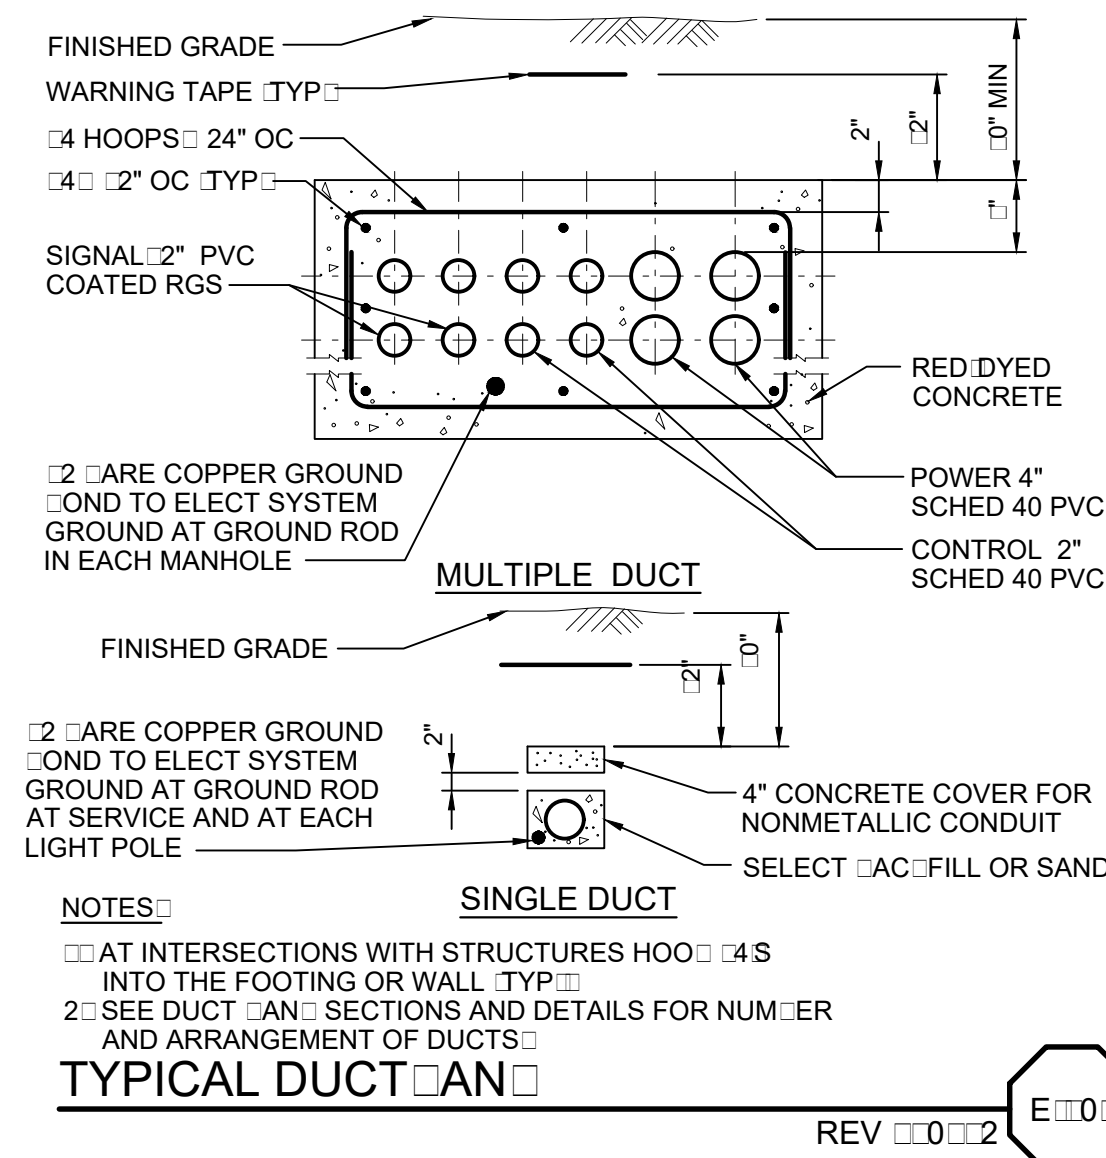

 SHEET ☐ EYNOTES

A ☐ SPLICE THE WIRES FROM THE DESIGNATED CIRCUIT INSIDE THE PULL SECTION AT THE ☐ASE OF POLE ☐

FIXTURE TYPE	LAMP	LAMP WATTAGE	VOLTAGE	MANUFACTURER(S) OR EQUAL	MODEL NUMBER(S)	DESCRIPTION
P	LED	0	240	GIL	LUMINAIRE CMO T4N FGC MHS 0W 240 NONE NONE DG TX POLE PA40 2 DG TX BASE COVER 0 DG TX	LED LUMINAIRE WITH CLEAR TEMPERED GLASS LENS TYPE III MEDIUM DISTRIBUTION WITH HOUSE SIDE SHIELDS 000 0 V DIMMING DRIVER MOUNTED ON A CUIC TO RELEASE TRAY IP 00 WEATHERPROOF LUMINAIRE WITH "V" GROOVE SILICON GLASS ET 0 WITH 2 POLE AND CAST CASE COVER 0

[illegible][illegible]

FN:WL_GE-004
DATE: 8/17/18
PLOT SCALE: 1=1