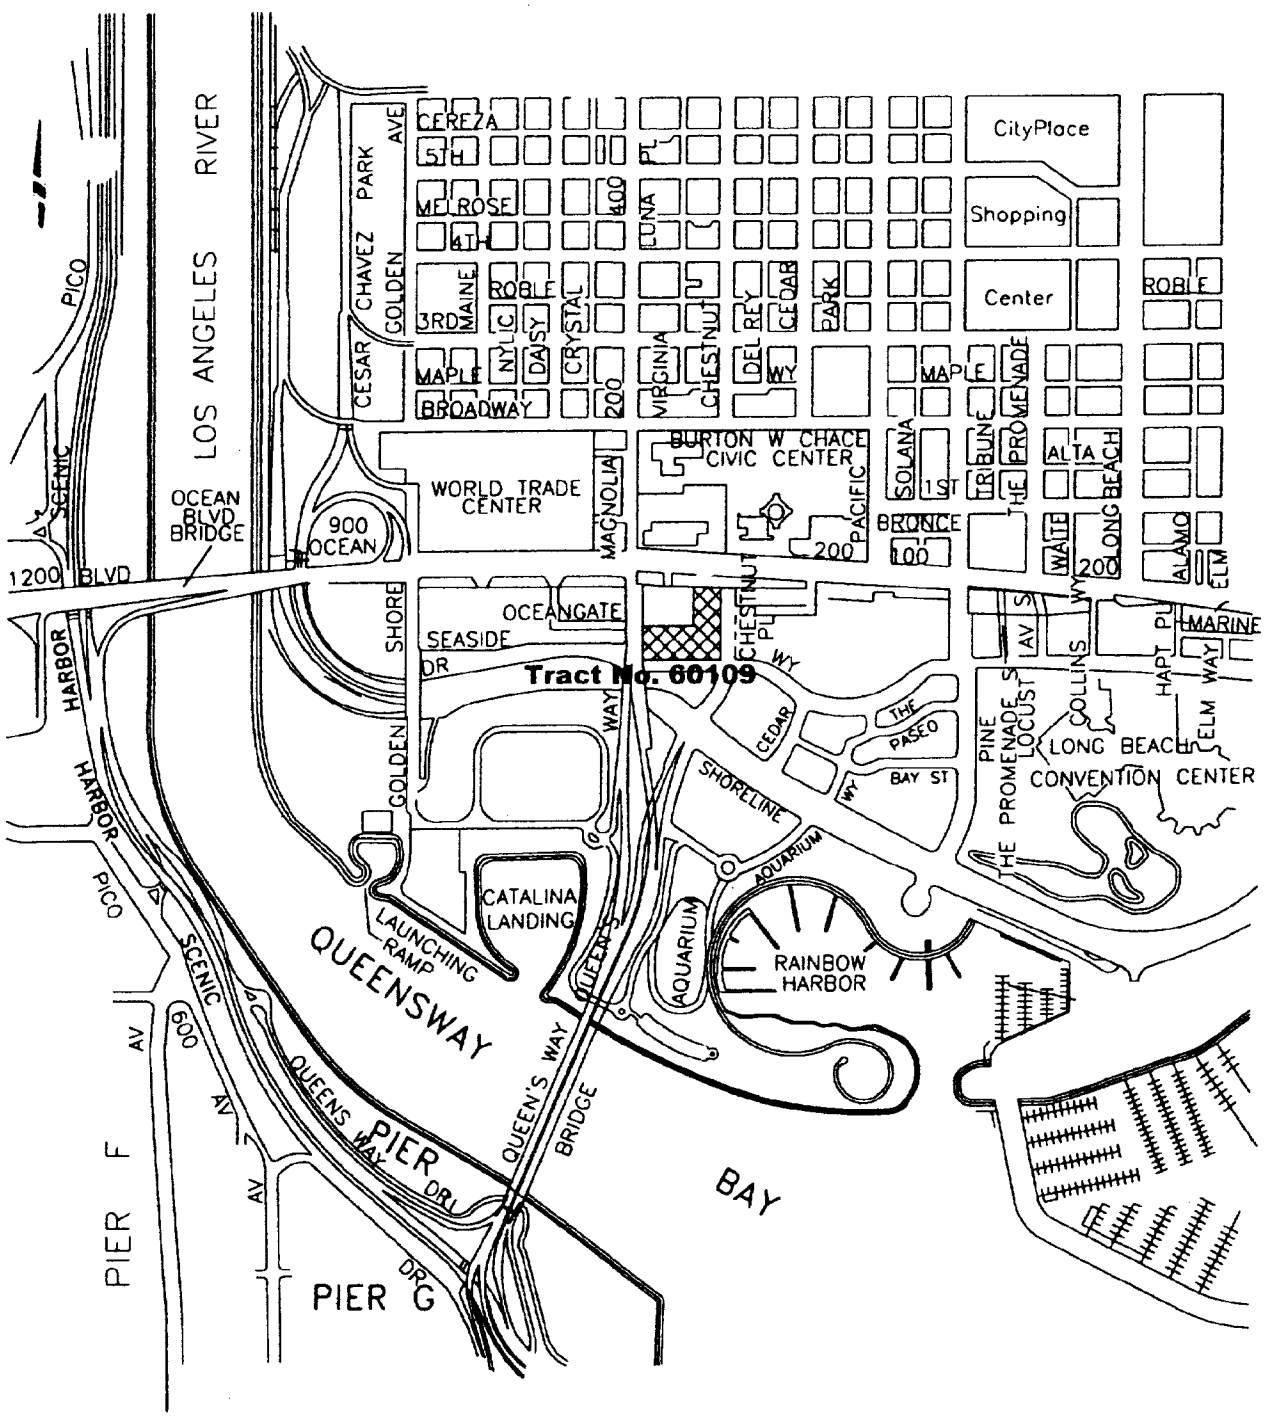

CITY OF LONG BEACH - CALIFORNIA
DEPARTMENT OF PUBLIC WORKS - CHRISTINE F. ANDERSEN, DIRECTOR

VICINITY MAP FOR
TRACT No. 60109

NORTH OF SEASIDE WAY BETWEEN QUEEN'S WAY AND CHESTNUT PLACE