**Exhibit B**
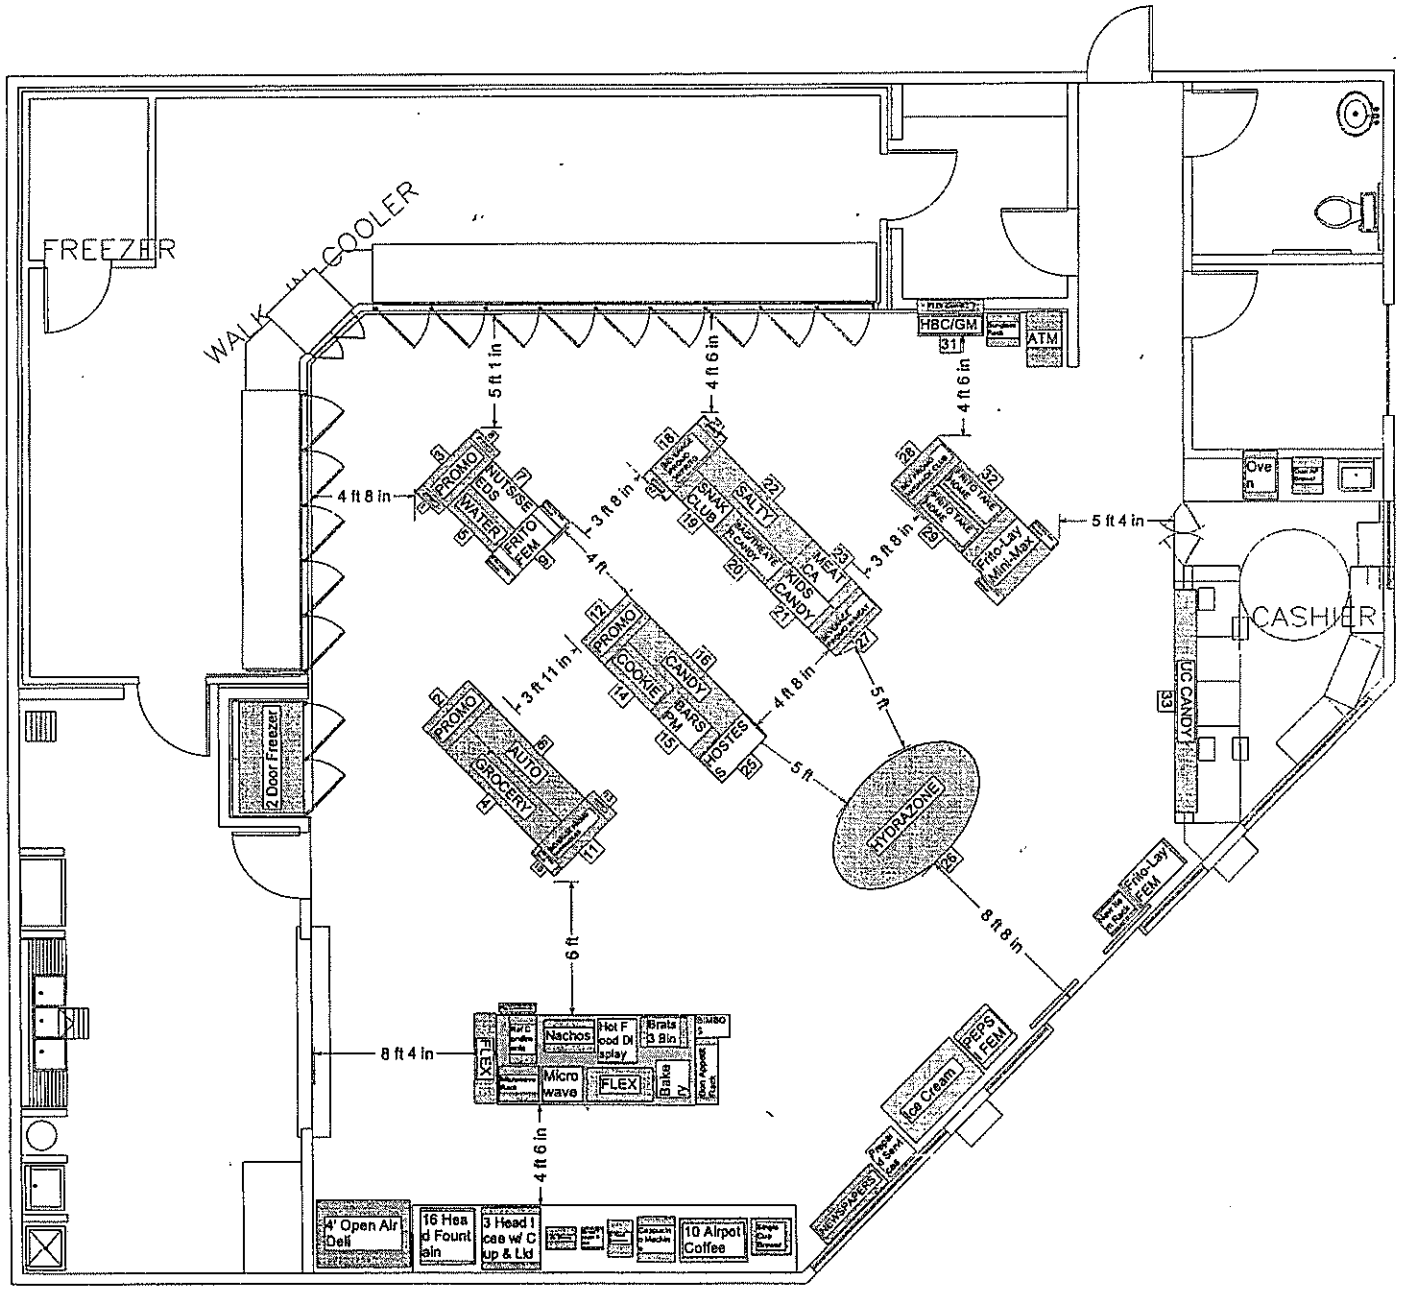
Store: 90817US - Ver 12-19
Facility:
Layout: