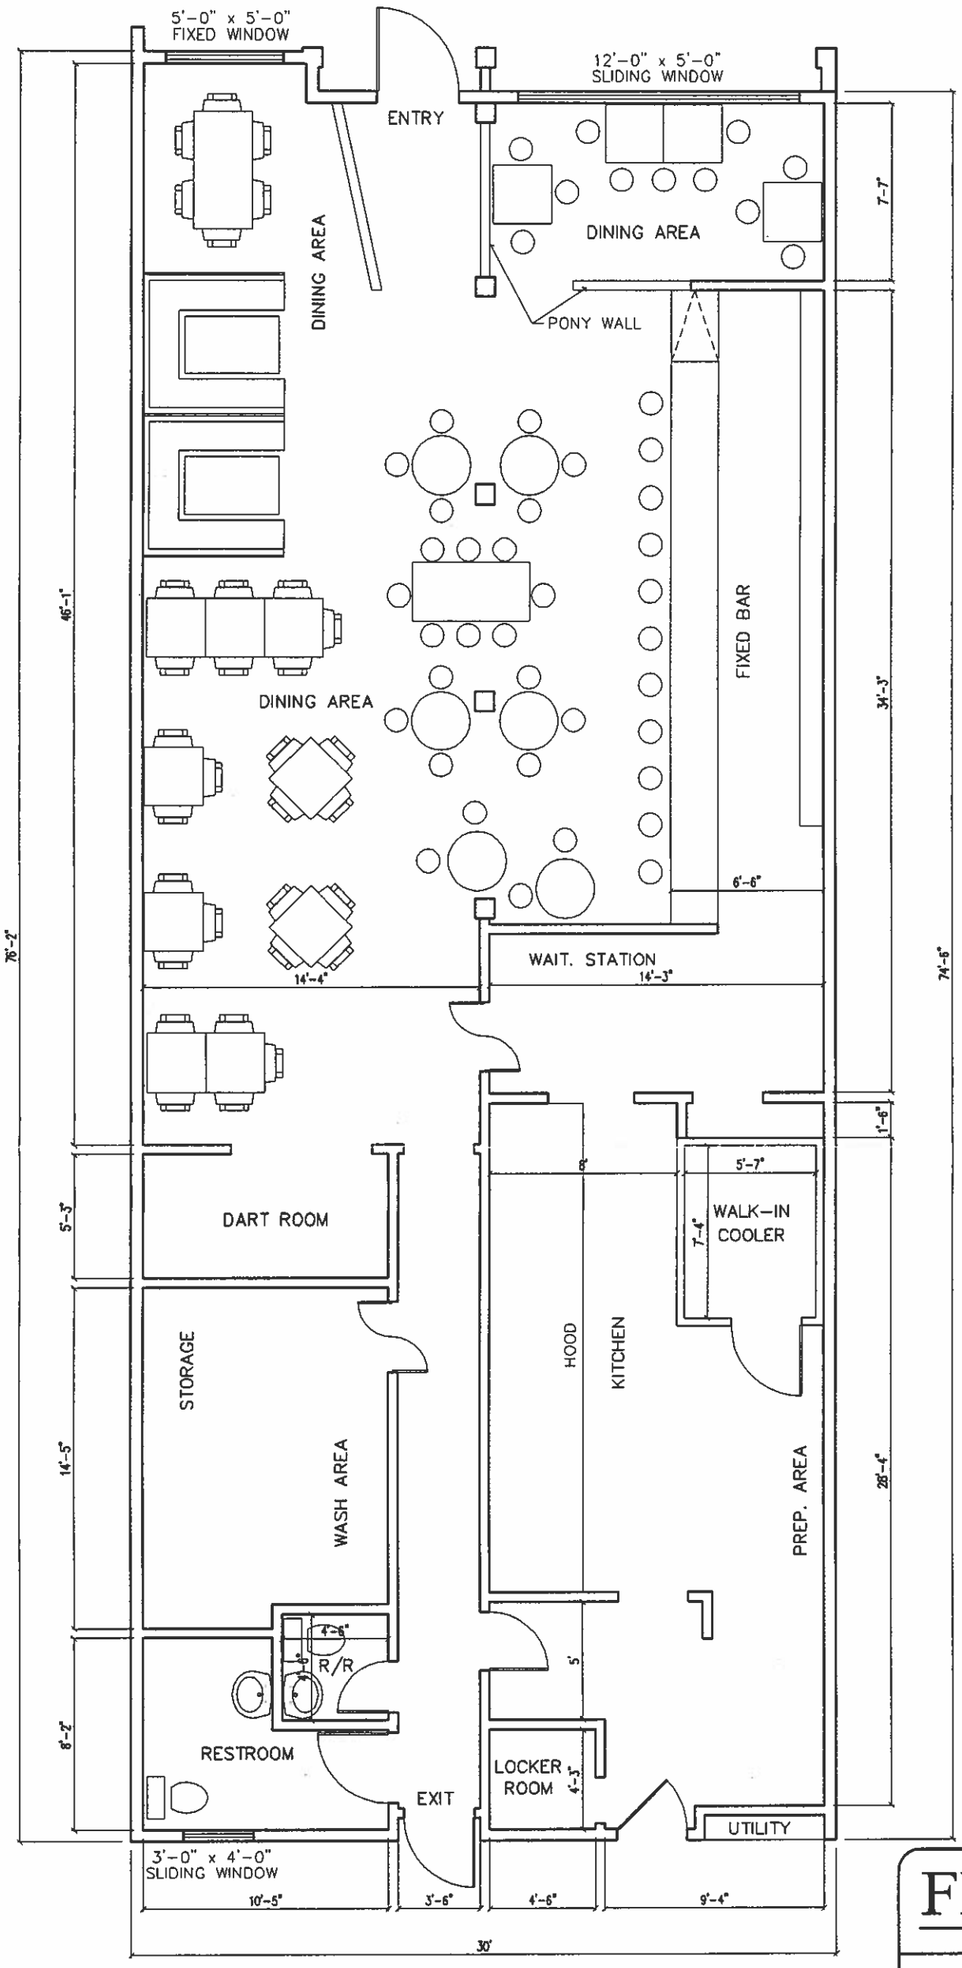

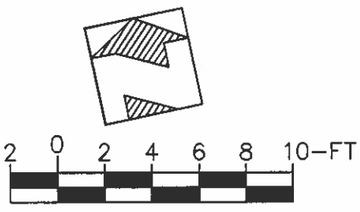

FLOOR PLAN

THE AMERICAN LIQUOR LICENSE EXCHANGE
450 N. BRAND BLVD. SUITE 600
GLENDALE, CA 91203
800-711-2114

SITUS: K.C. BRANAGHAN'S IRISH PUB & RESTAURANT
5734 E. 2ND. ST.
LONG BEACH, CA 90803
AMLEX 09-244

CASE No:

DATE: OCTOBER 1, 2009