EXHIBIT B

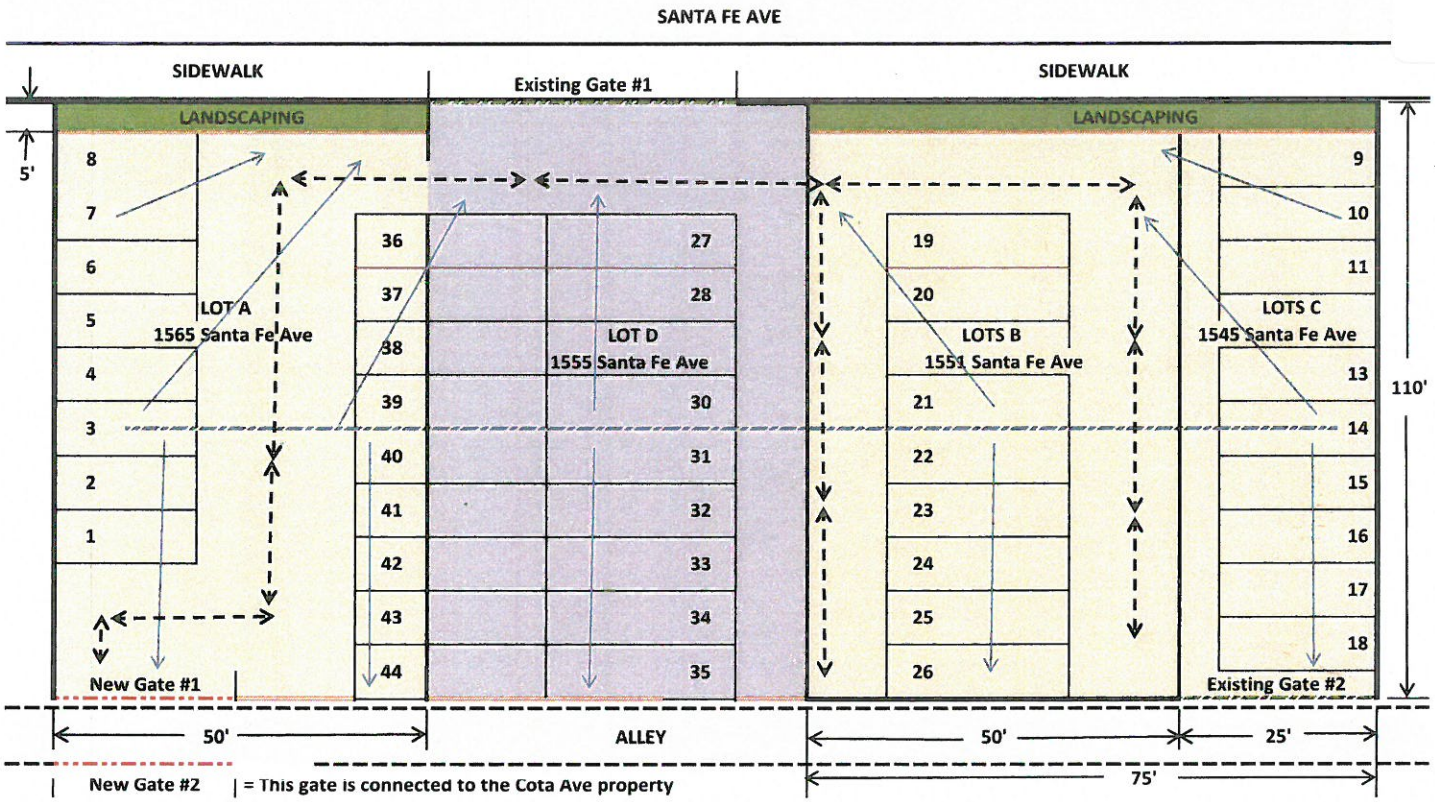

LEGEND

Address: 1545, 1551 and 1565 Santa Fe Ave Long Beach, CA 90813
Parcel Number(s): 7432-005-900 / 7432-005-903
Property Size: 13764 Sq Feet (Approximately

Lot A	1565 Santa Fe Ave	50' x 110'
Lot B	1551 Santa Fe Ave	50' x 110'
Lot C	1545 Santa Fe Ave	25' x 110'

Parcel Dimensions are available at:
http://www.lbds.info/building/default.asp

NEW ASPHALT

Lots A,B,C
- Grade and remove existing Dirt to drain to use as filler
- Install Rock Base and compact to Code
- Install 3.14" of Asphalt and Compact with Machine Roller to Code
- Grade to Drain to Santa Fe Ave

Lot D
- 300 SF of removal and replacement patch of existing asphalt
- Compact with machine roller
- Runout to flow to Santa Fe Ave

PARKING
- Spaces 1 thrus 18 is for Day Cab Parking
- Spaces 19 thru 44 is for Sleeper Cab Parking

NEW FENCING
- 10' High, Solid Iron Fencing to be installed
- Installation of New Gate #1 and #2 for drive through access to Cota and Santa Fe Lots

EXISTING FENCE - Does not need to be replaced

NEW GATES

Flow of Traffic

- Centerline will elevate to a 1" crest so drainage will flow towards Santa Fe Ave and the Alley.
- Indicates Drainage flow pattern

Drawing and Designed By: Alex Diaz 09/02/16

E